




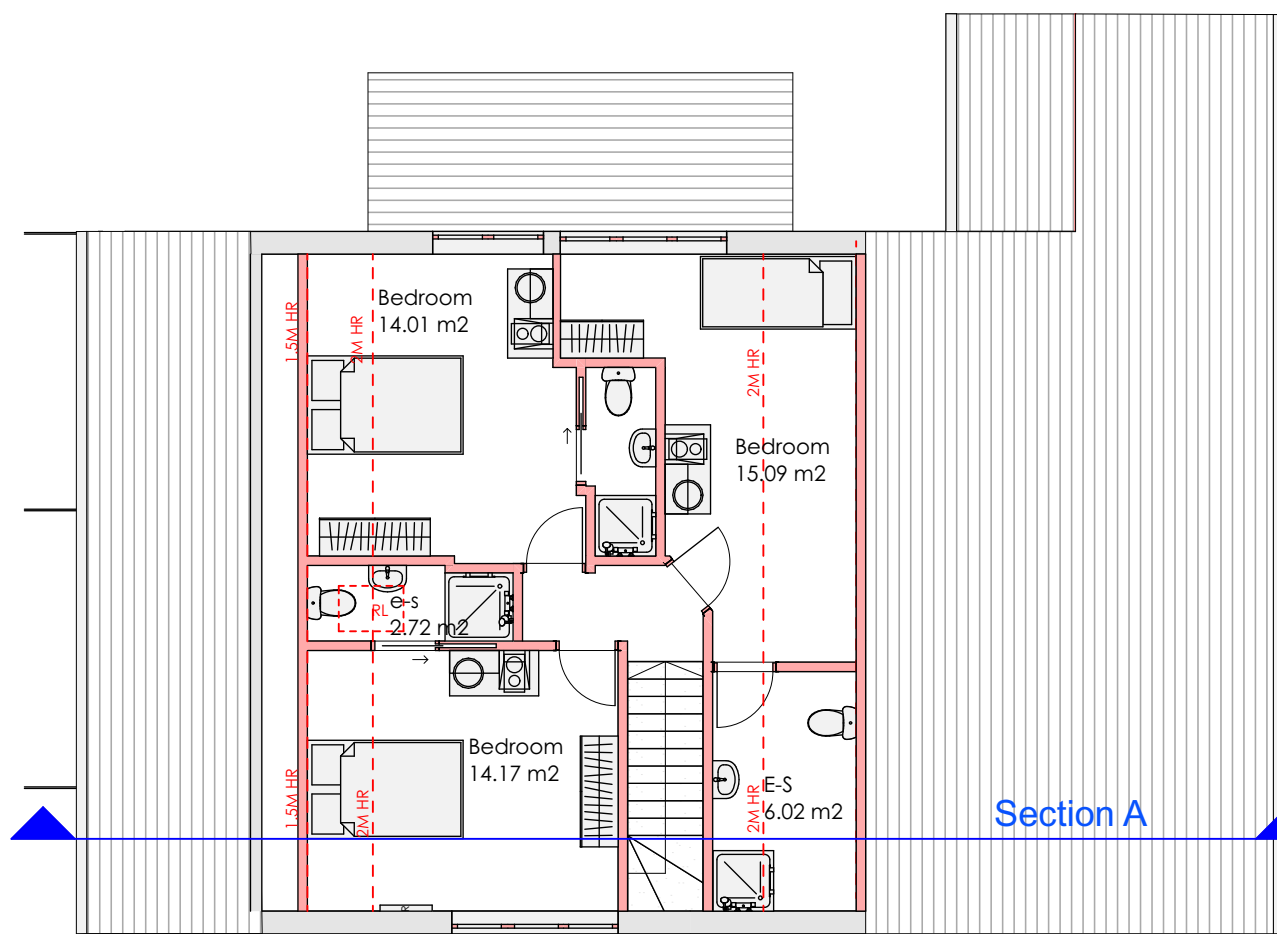


Proposed First Floor Scale 1:100

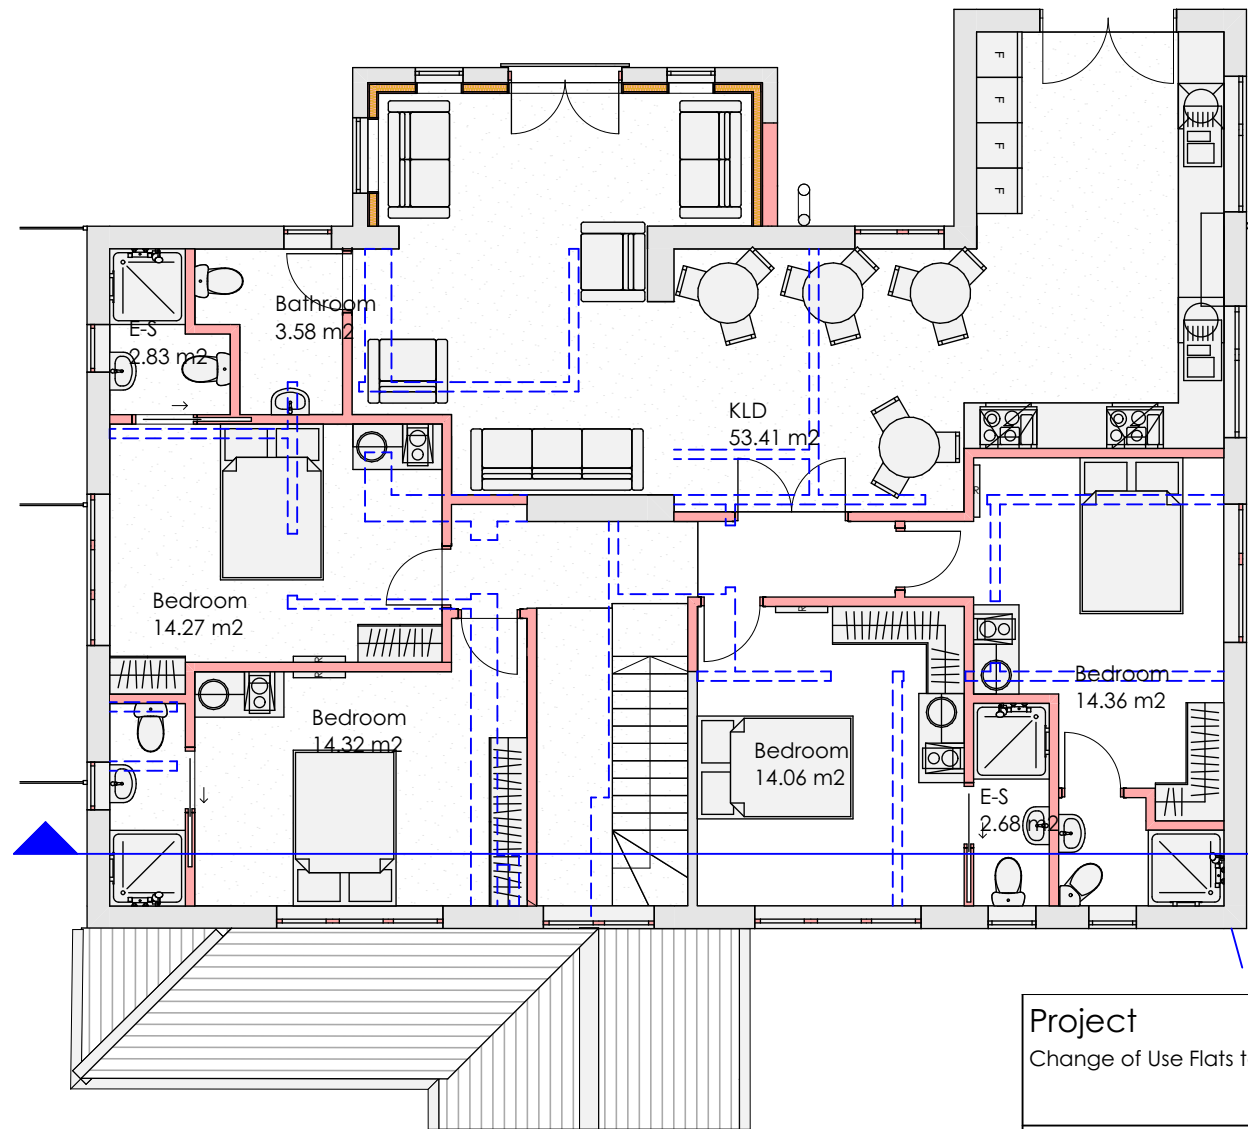

Proposed Ground Floor Scale 1:100

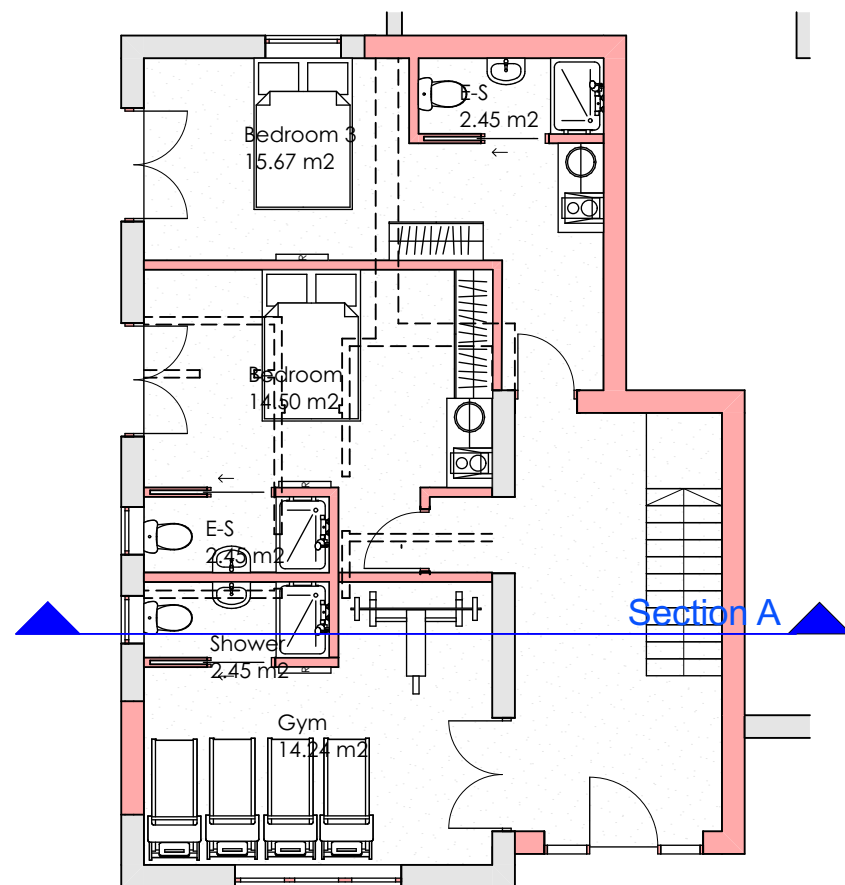

Proposed Lower Ground Floor Scale 1:100

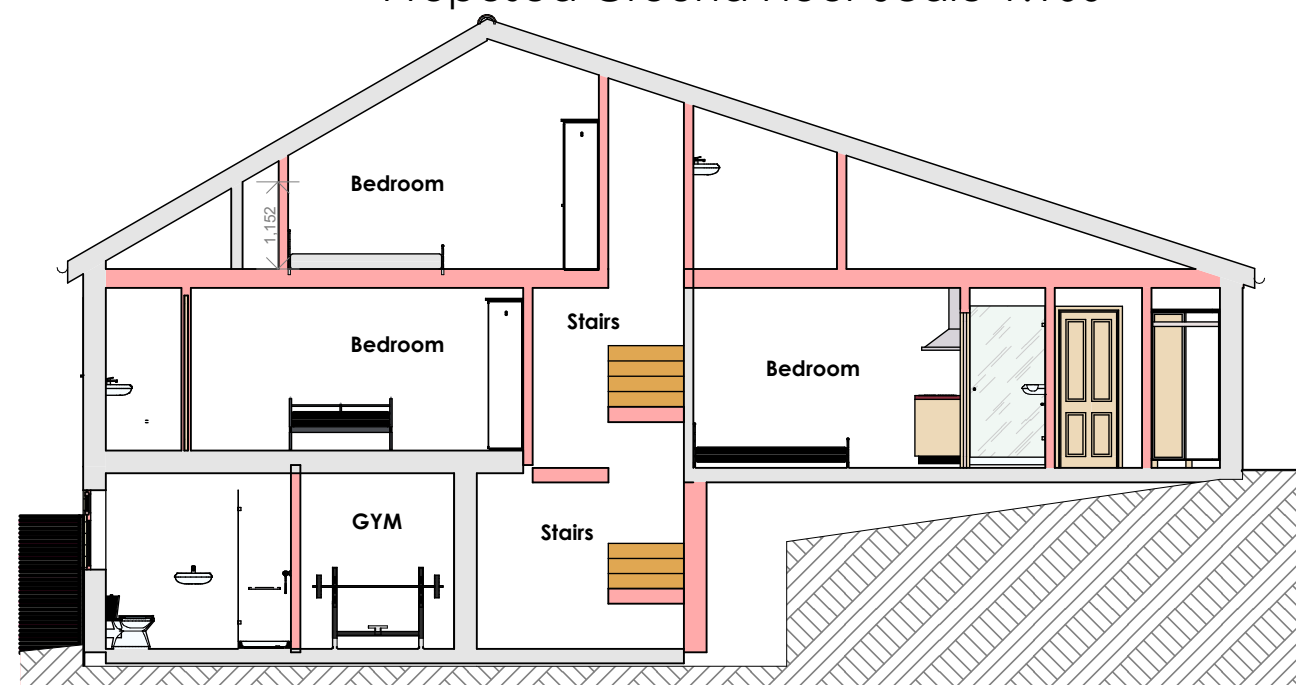

Proposed Section A Scale 1:100



Project
Change of Use Flats to a Large HMO

Project Address
1 Ferndale, Waterlooville PO7 7NZ

Client
Sean

LR
Architecture
07729564872

Drawing Number	P007	Page Size	A3
Scale	1:100	Drawn By	Luke Richards