


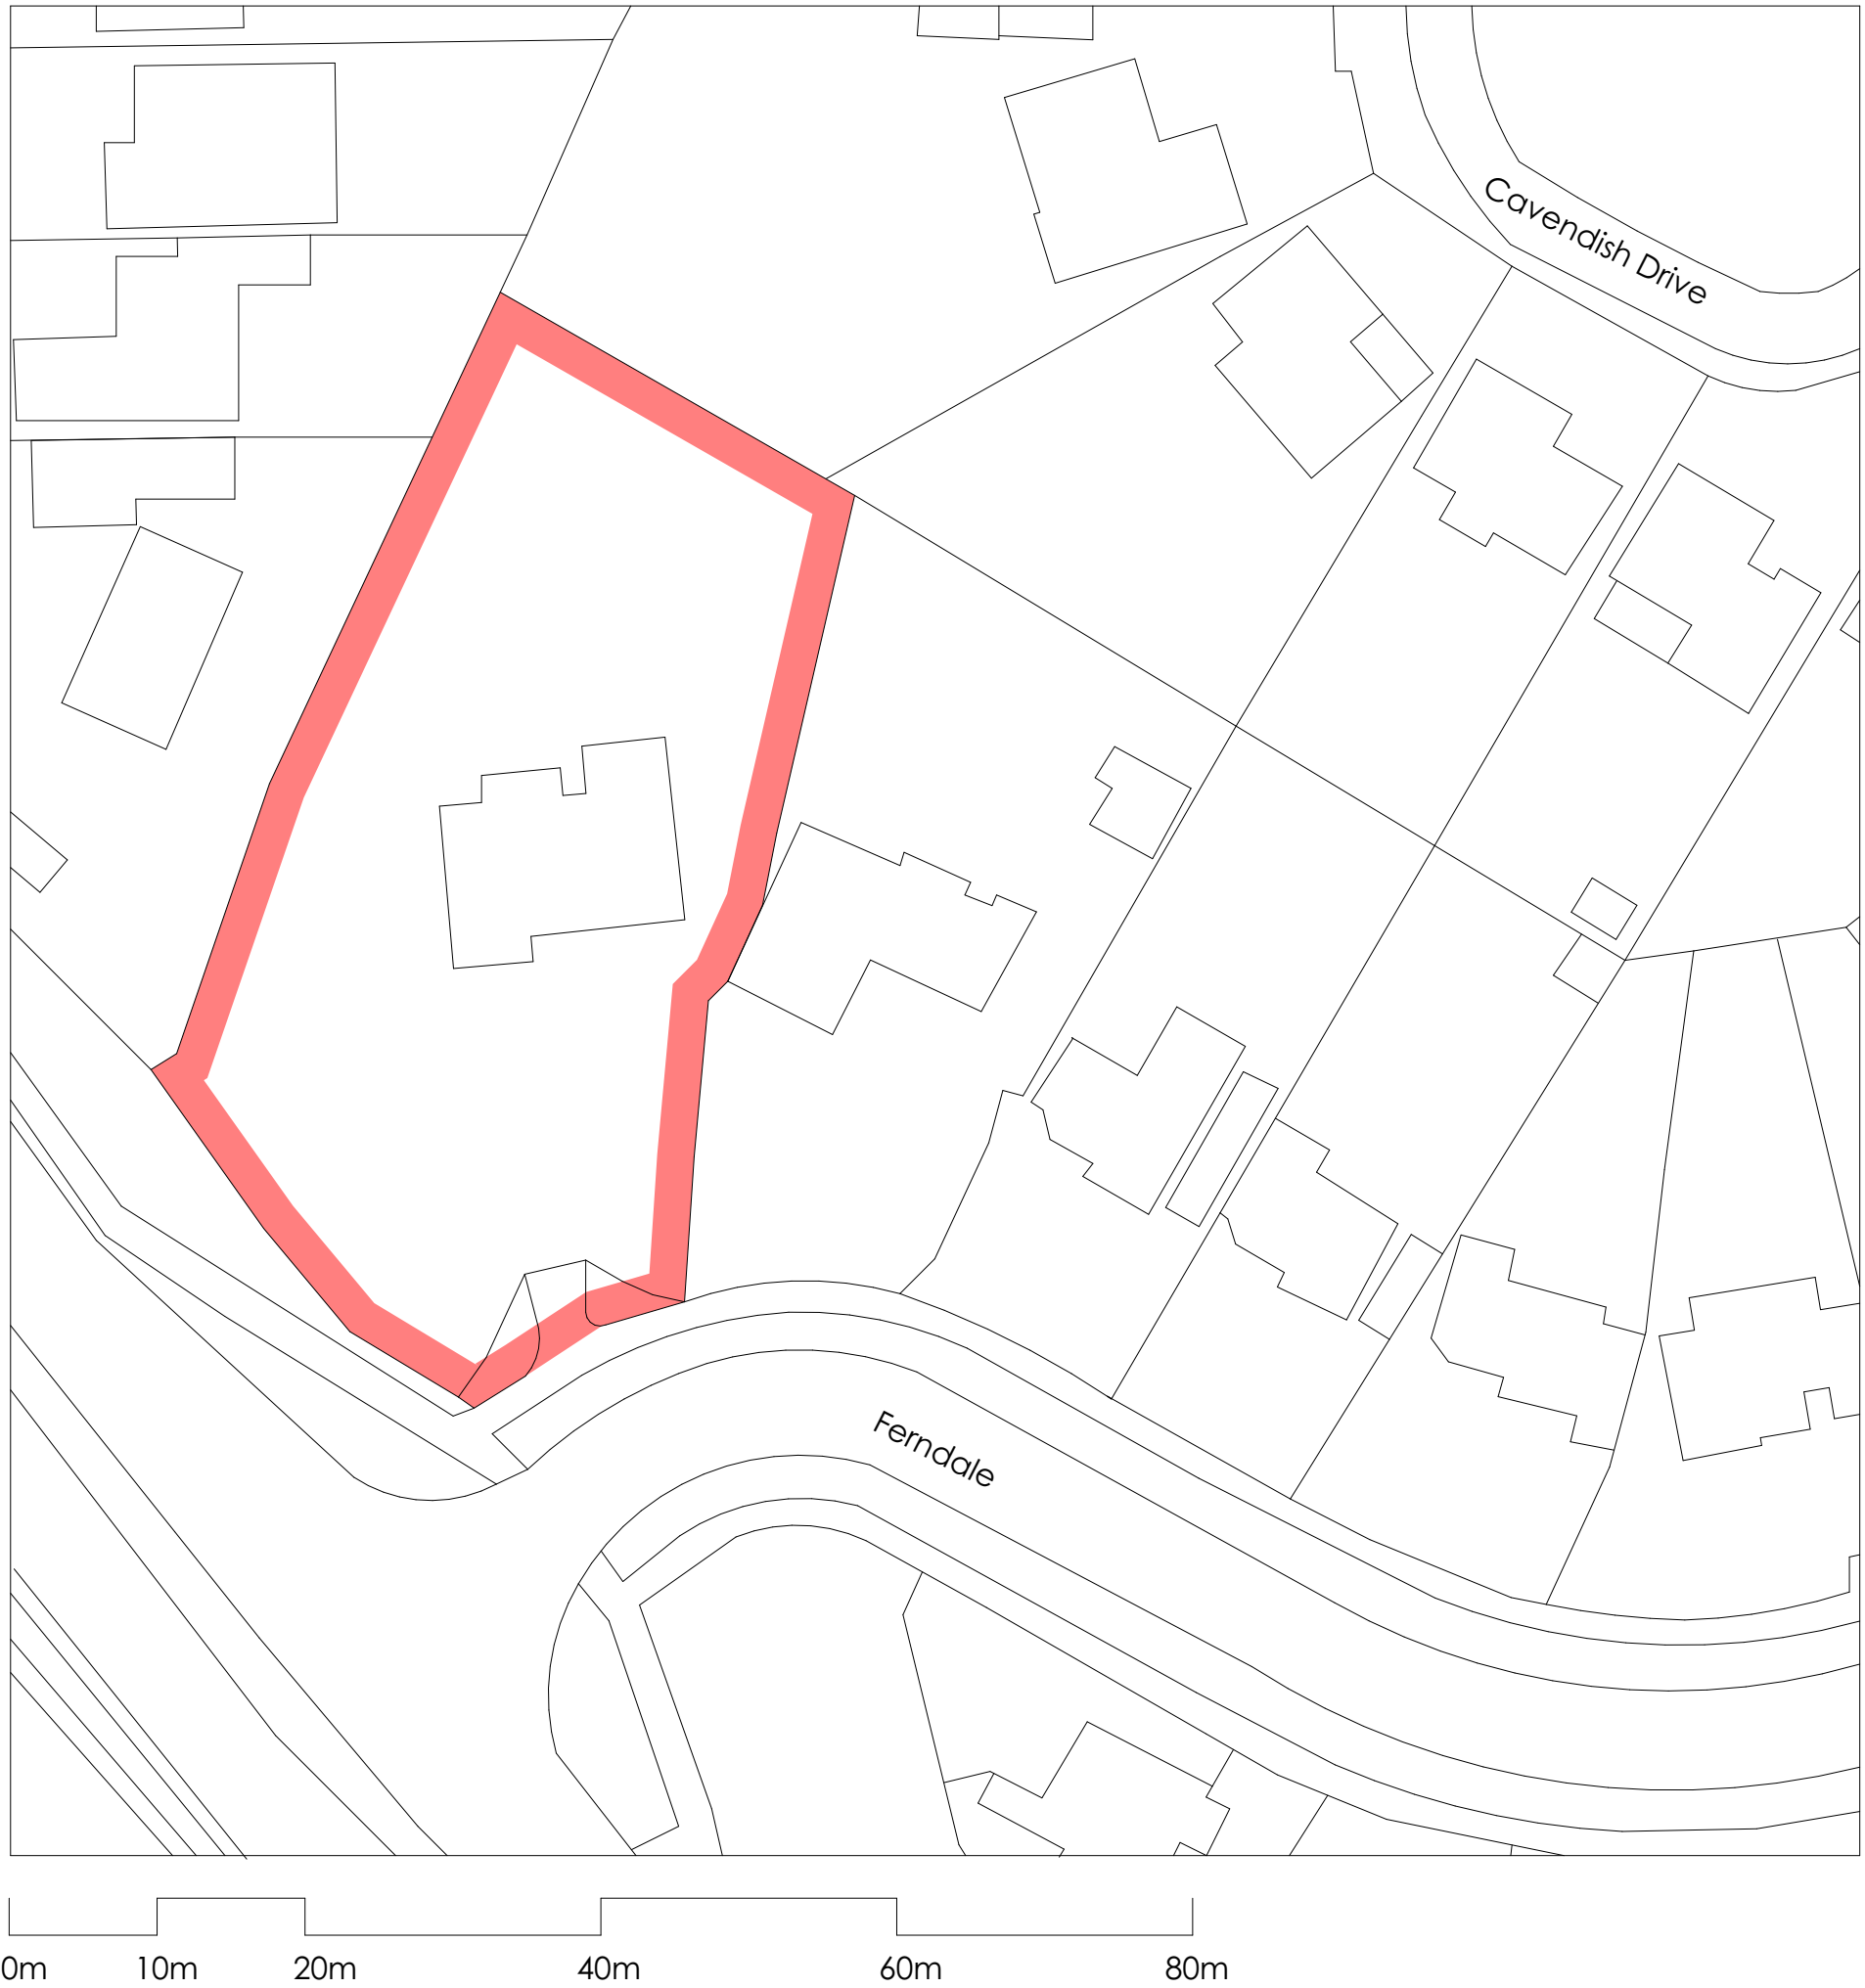

Notes

The content of the drawing remain the copyright of **LRArchitecture**, no reproduction without written consent

All dimensions to be verified on site. Any discrepancies are to be reported to the relevant parties.

Do not scale from drawing, figured dimensions to be used only. drawings to be read in conjunction with all relevant drawings/ schedules ect, which relate to this project

Project
Change of Use Flats to a Large HMO

Project Adress
1 Ferndale, Waterloooville PO7 7NZ

Client
Sean

Drawing Number	P001	Page Size	A3
Scale	1:500	Drawn By	Luke Richards