



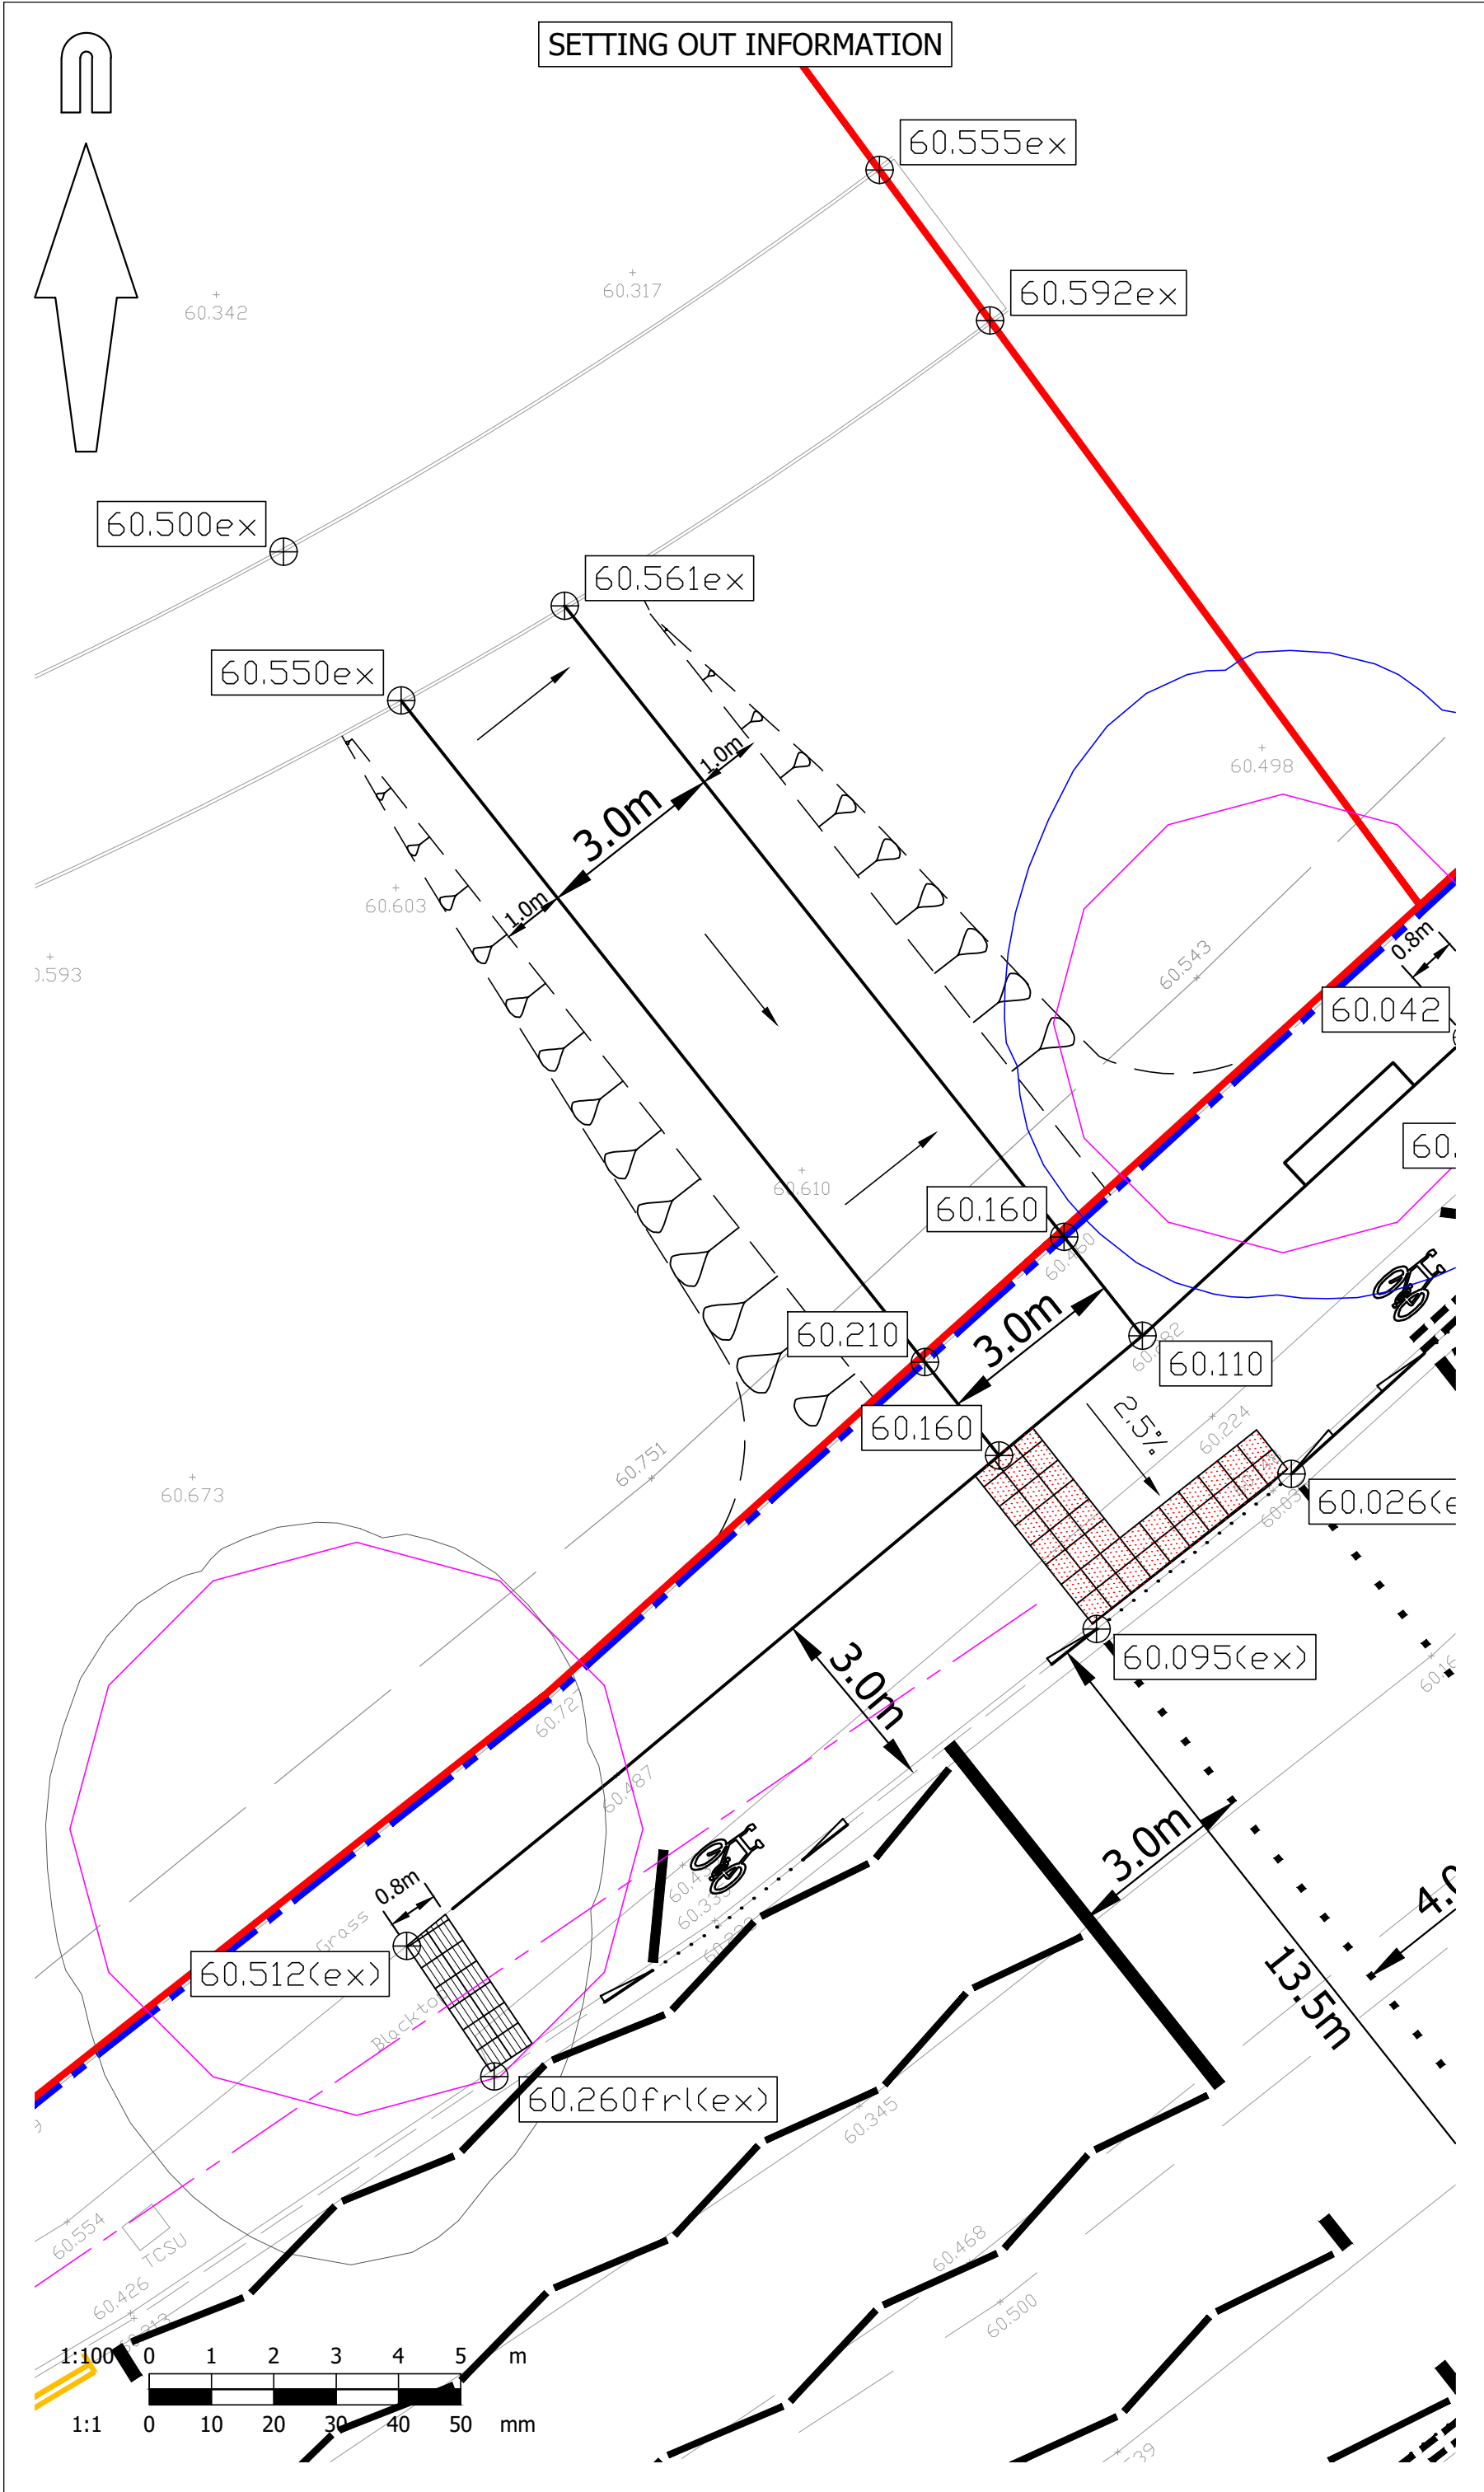

© Mayer Brown Limited Copyright. The drawings, information and data recorded in this document ("the information") is the property of Mayer Brown. This document and the information are solely for the use of the authorised recipient and this document may not be used, copied or reproduced in whole or part for any purposes other than which it was supplied by Mayer Brown. Mayer Brown makes no representation, undertakes no duty and accepts no responsibilities to any third party who may use or rely upon this document or the information.

A2 ORIGINAL

© Crown copyright, all rights reserved. 2012. Licence number 100002189.

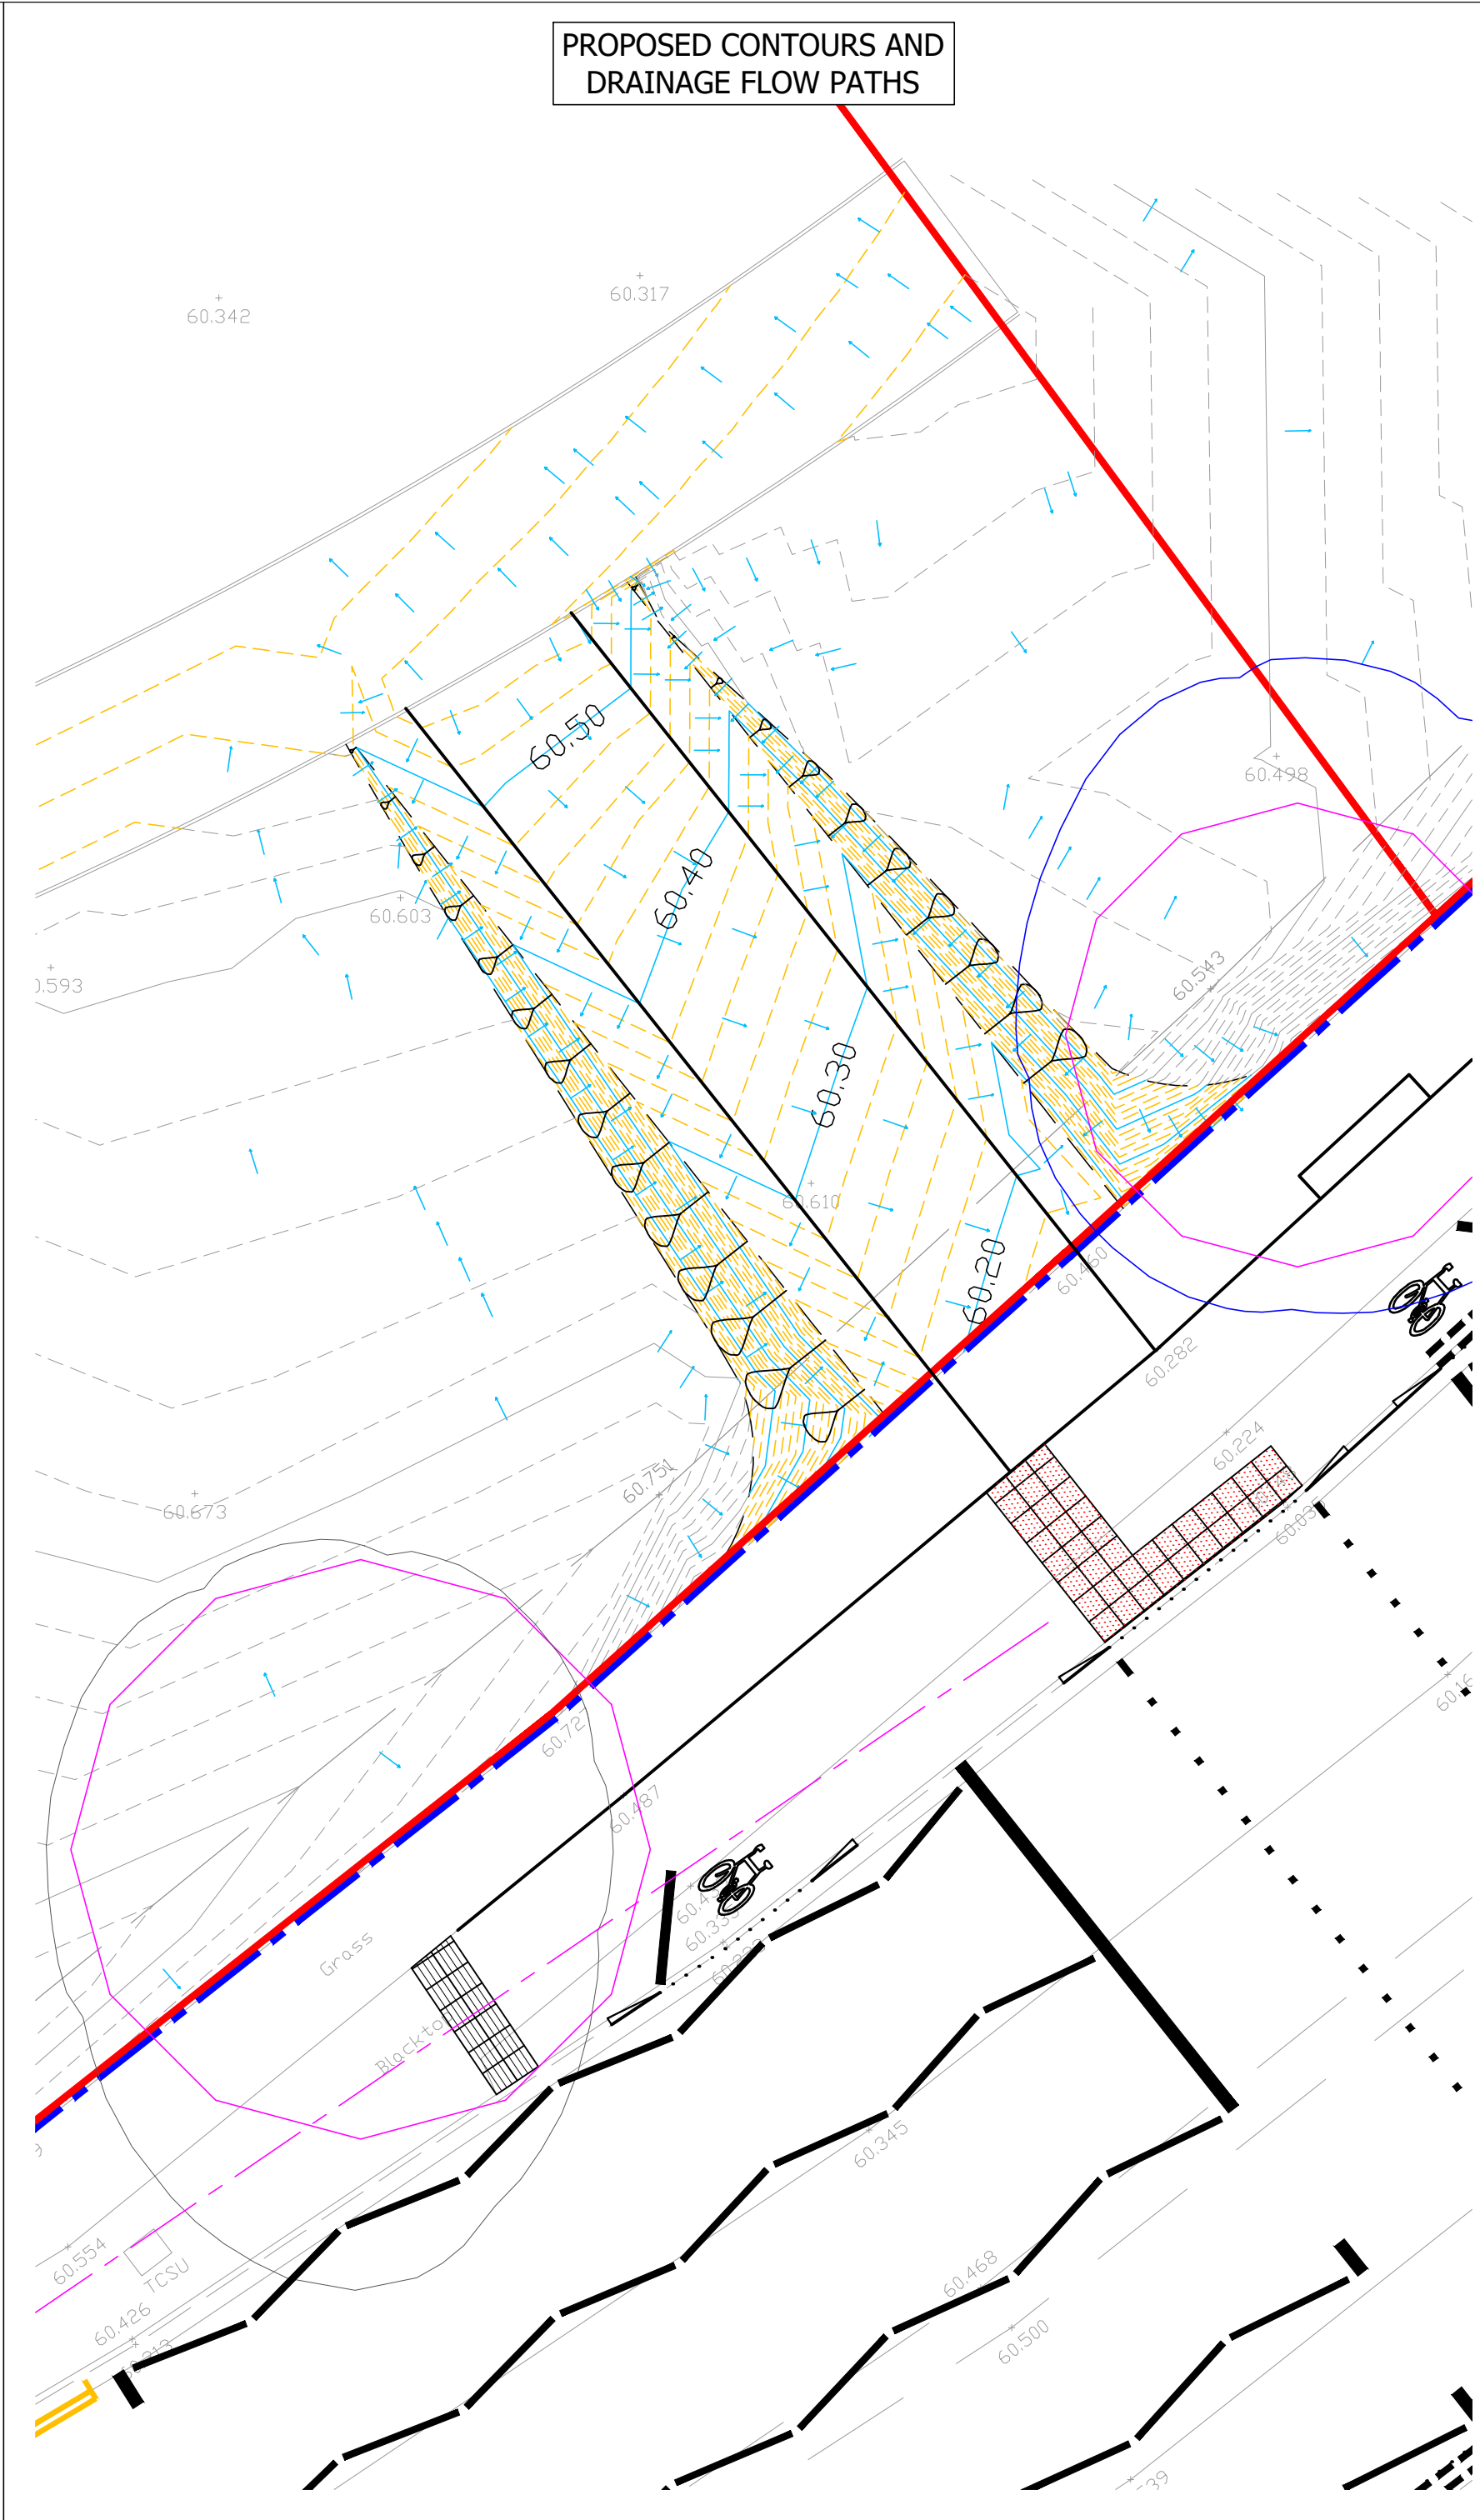

PRELIMINARY
NOT FOR CONSTRUCTION

P2	Minor notation edits.	PMA	05/01/2026
P1	Initial issue.	PMA	03/12/2025
rev.	amendment	checked	date



Mayer Brown Limited
Lion House Oriental Road Woking Surrey GU22 8AR
Telephone 01483 750 508 Fax 01483 750 437
wokingoffice@mayerbrown.co.uk www.mayerbrown.co.uk

client
grainger plc
Investing in homes since 1912

project
BEREWOOD, WATERLOOVILLE
LONDON ROAD TOUCAN CROSSING

scale
1:100 @ A2
drawn by
JRH
checked by
PMA

date
DECEMBER 2025
cad file
GA_41.DWG

title
PROPOSED PATH CONNECTION
LEVELS & DRAINAGE

drawing number
GTWVILLE_LRTC/GA/41
rev.
P2