

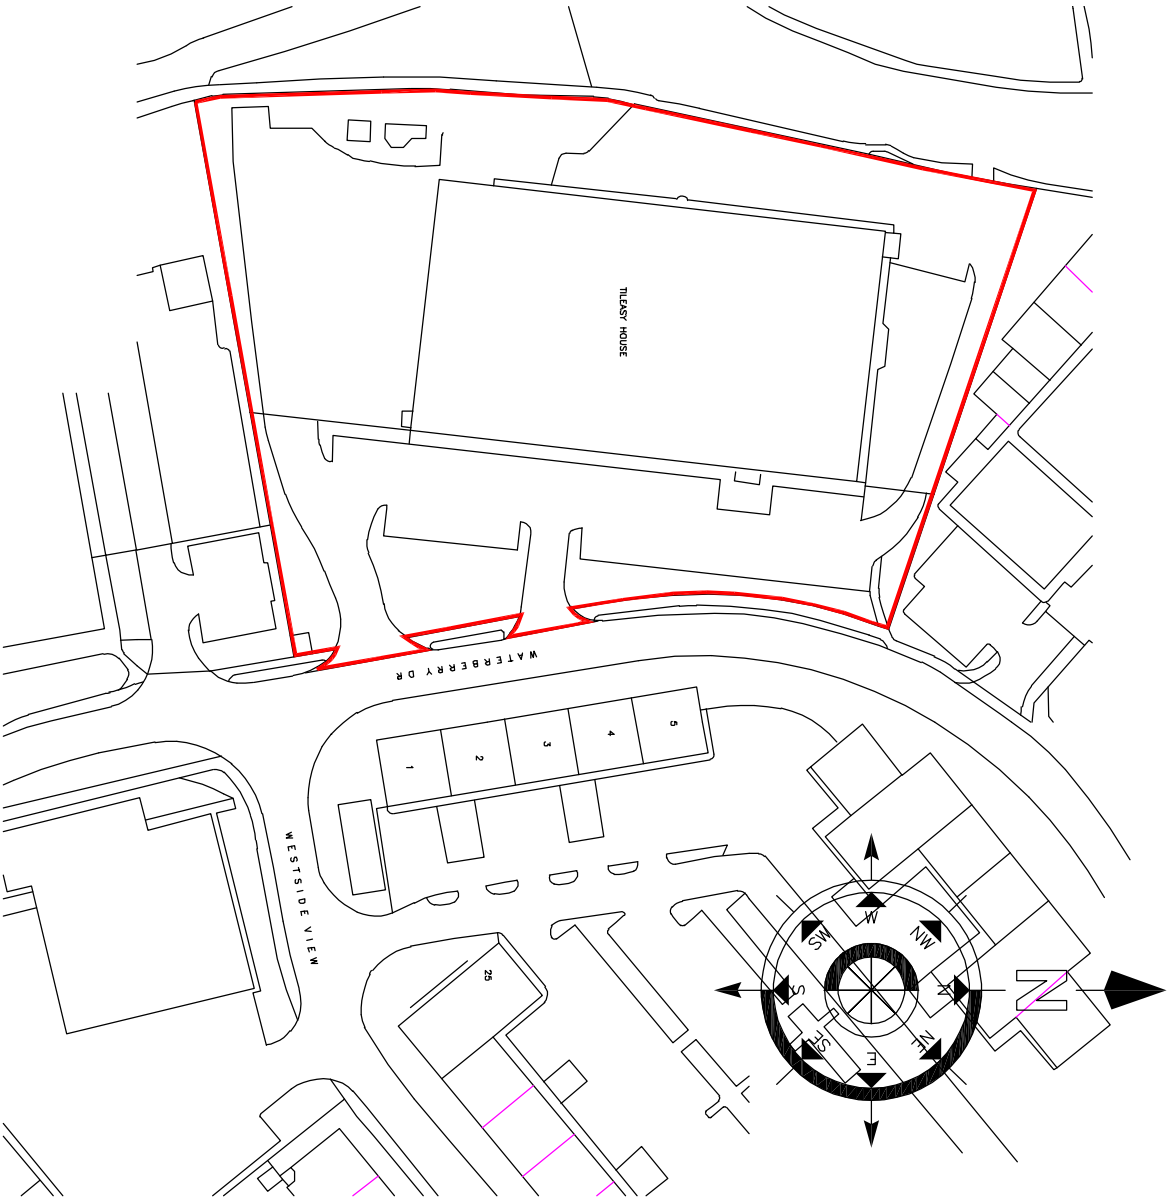
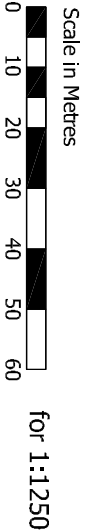


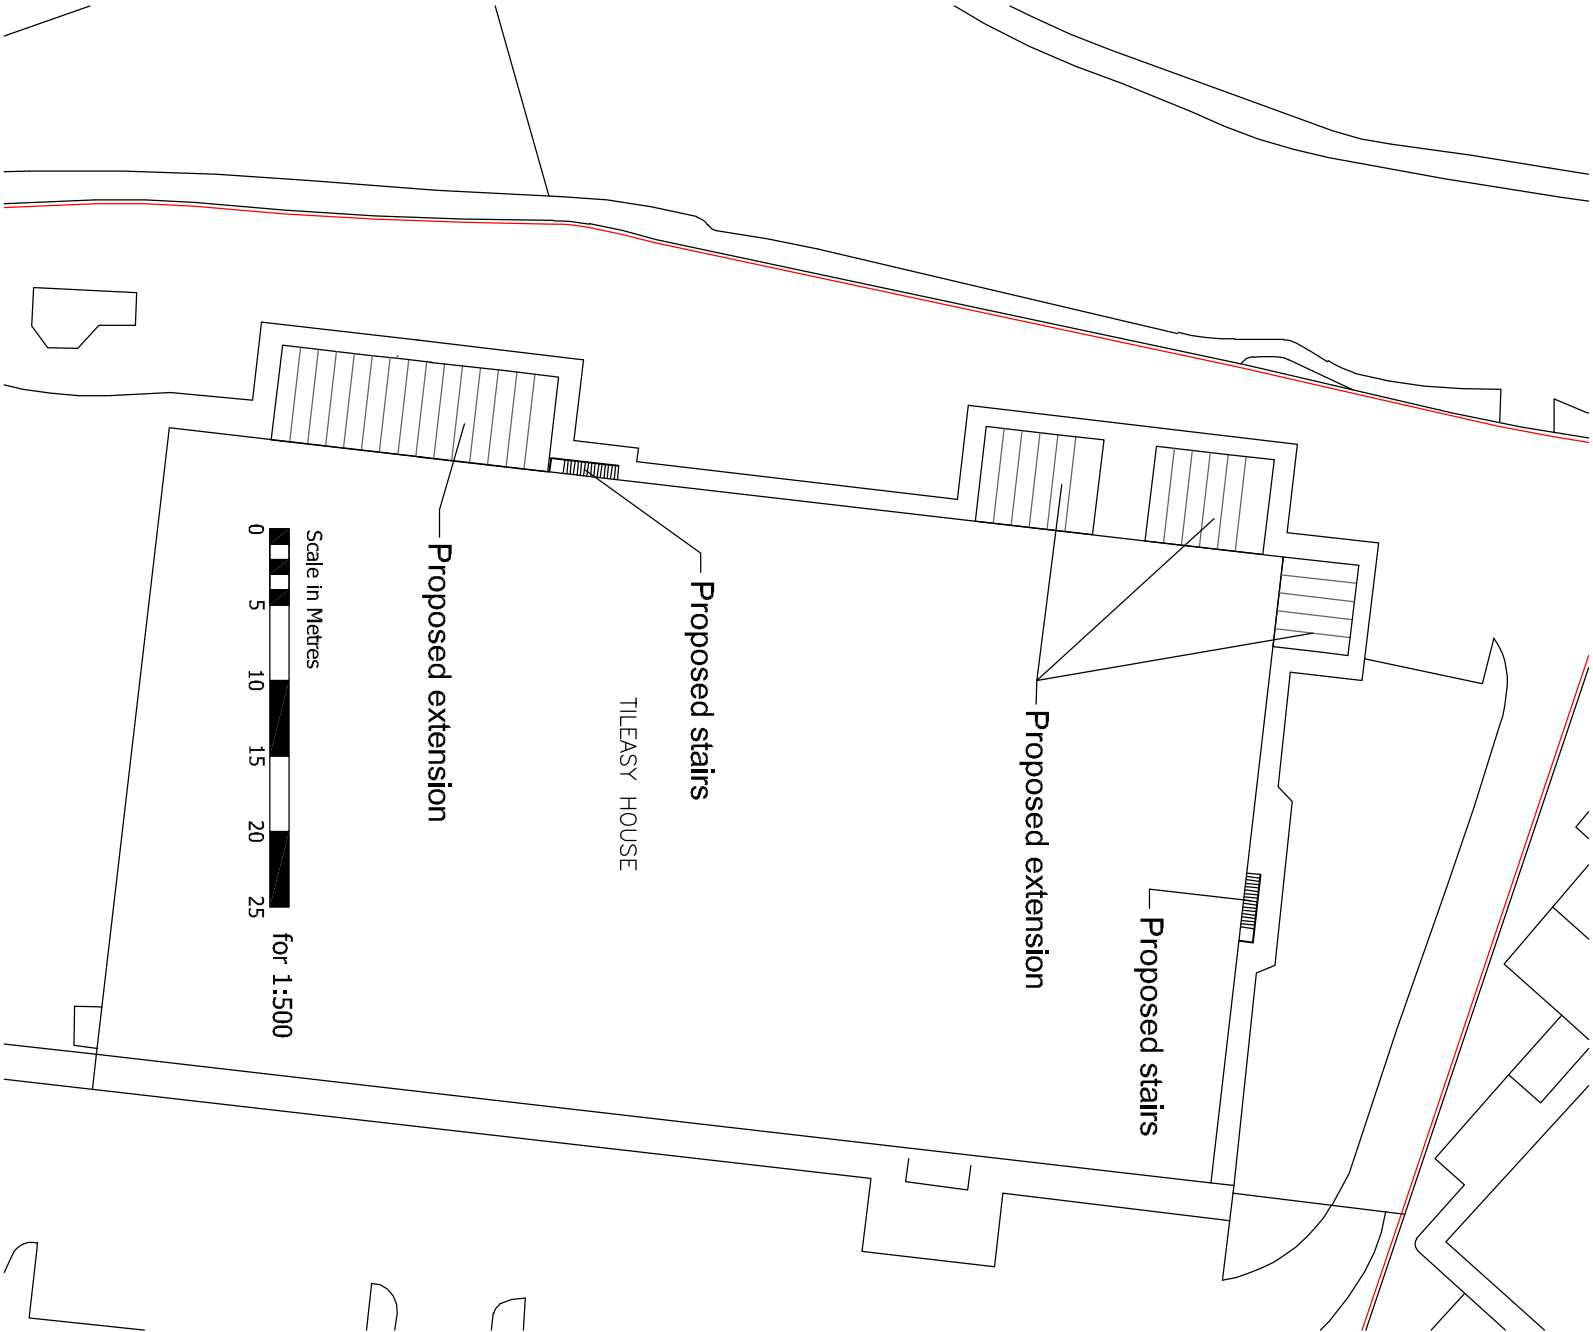

Crown Copyright. All rights reserved. Licence Number 100020449

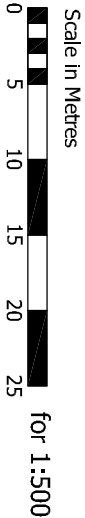

Revision	Description	Date	DRAWN
Project: The West Group Westberry Drive			

Drawn By CF	Date 01/10/25	SHEET SIZE A3	Approved By	Date
CFA	Drawing No. FULL 01	Revision: 	Scale: as shown	

Drawing Title :

Location & Block Plan

Chris Flint Associates Ltd CHARTERED SURVEYORS - PROJECT MANAGERS DEVELOPMENT CONSULTANTS	
PLANNING	
BEECHWOOD - 20 QUEENS ROAD - WATERLOOVILLE - P07 7SB tel: 023 92 432484 Email: chrisflintassociates@gmail.com	