

	
project	2 Ferndale Waterloooville Hampshire
client	Mrs S Metherell
title	Tree Constraints Plan
dwg	BJH 01/02
scale	1:200 @ A3
date	January 2026
job	1451
drawn by	bjh
10 Southleigh Grove, Hayling Island, Hampshire PO11 0SH 07875 520881 bernieharverson@gmail.com	

Mr & Mrs Metherell
2 Ferndale
Waterloooville
Hants

Proposed Single Storey
Rear Extension


Chris Flint Associates Ltd
CHARTERED SURVEYORS - PROJECT MANAGERS
DEVELOPMENT CONSULTANTS

Drawn By: CF Date: 01/11/25 Sheet Size: A3 Approved By: Date:

CFA | FULL | 01 Revision: Scale: 1-200

PLANNING

BEECHWOOD - 20 QUEENS ROAD - WATERLOOVILLE - PO7 7SB
tel: 023 92 432484
Email: chrisflintassociates@gmail.com

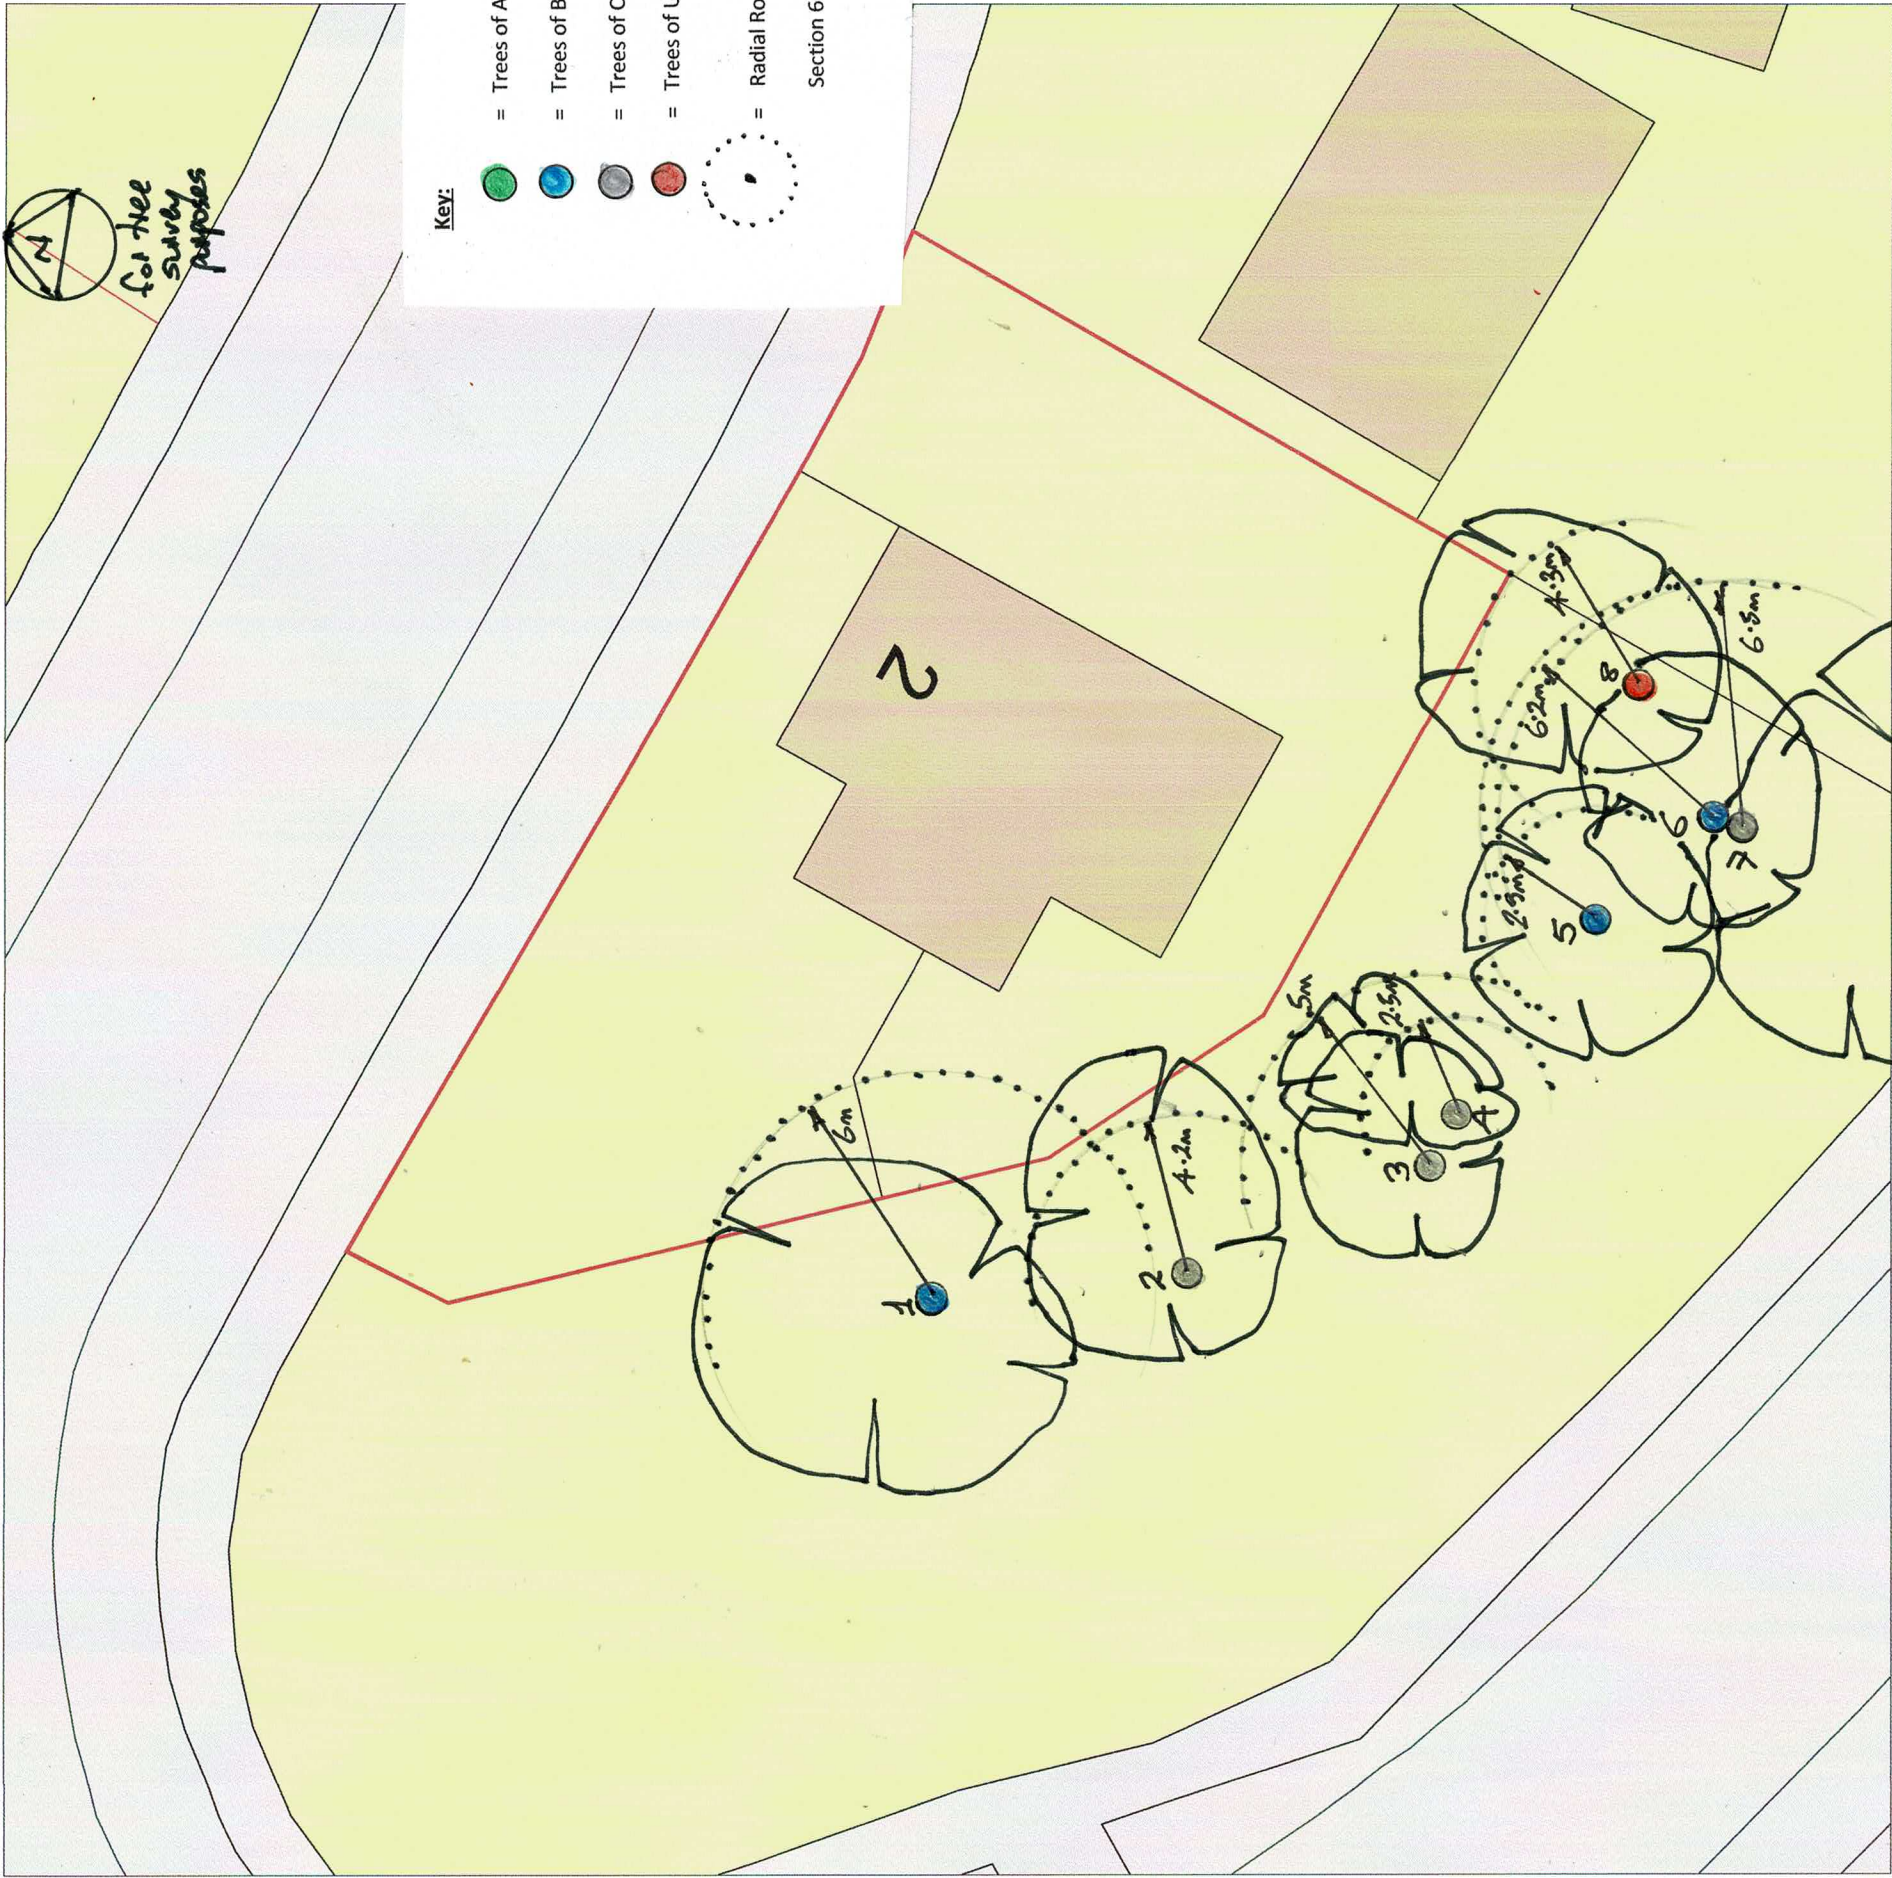

- Key:
- Trees of A (high) grading
 - Trees of B (moderate) grading
 - Trees of C (low) grading
 - Trees of U (fell) grading
 - Radial Root Protection Zone in accordance with Section 6.2 of BS5837:2012.