




VAN TURNING RIGHT IN

VAN TURNING LEFT OUT

SMALL TIPPER RIGHT IN

SMALL TIPPER LEFT OUT

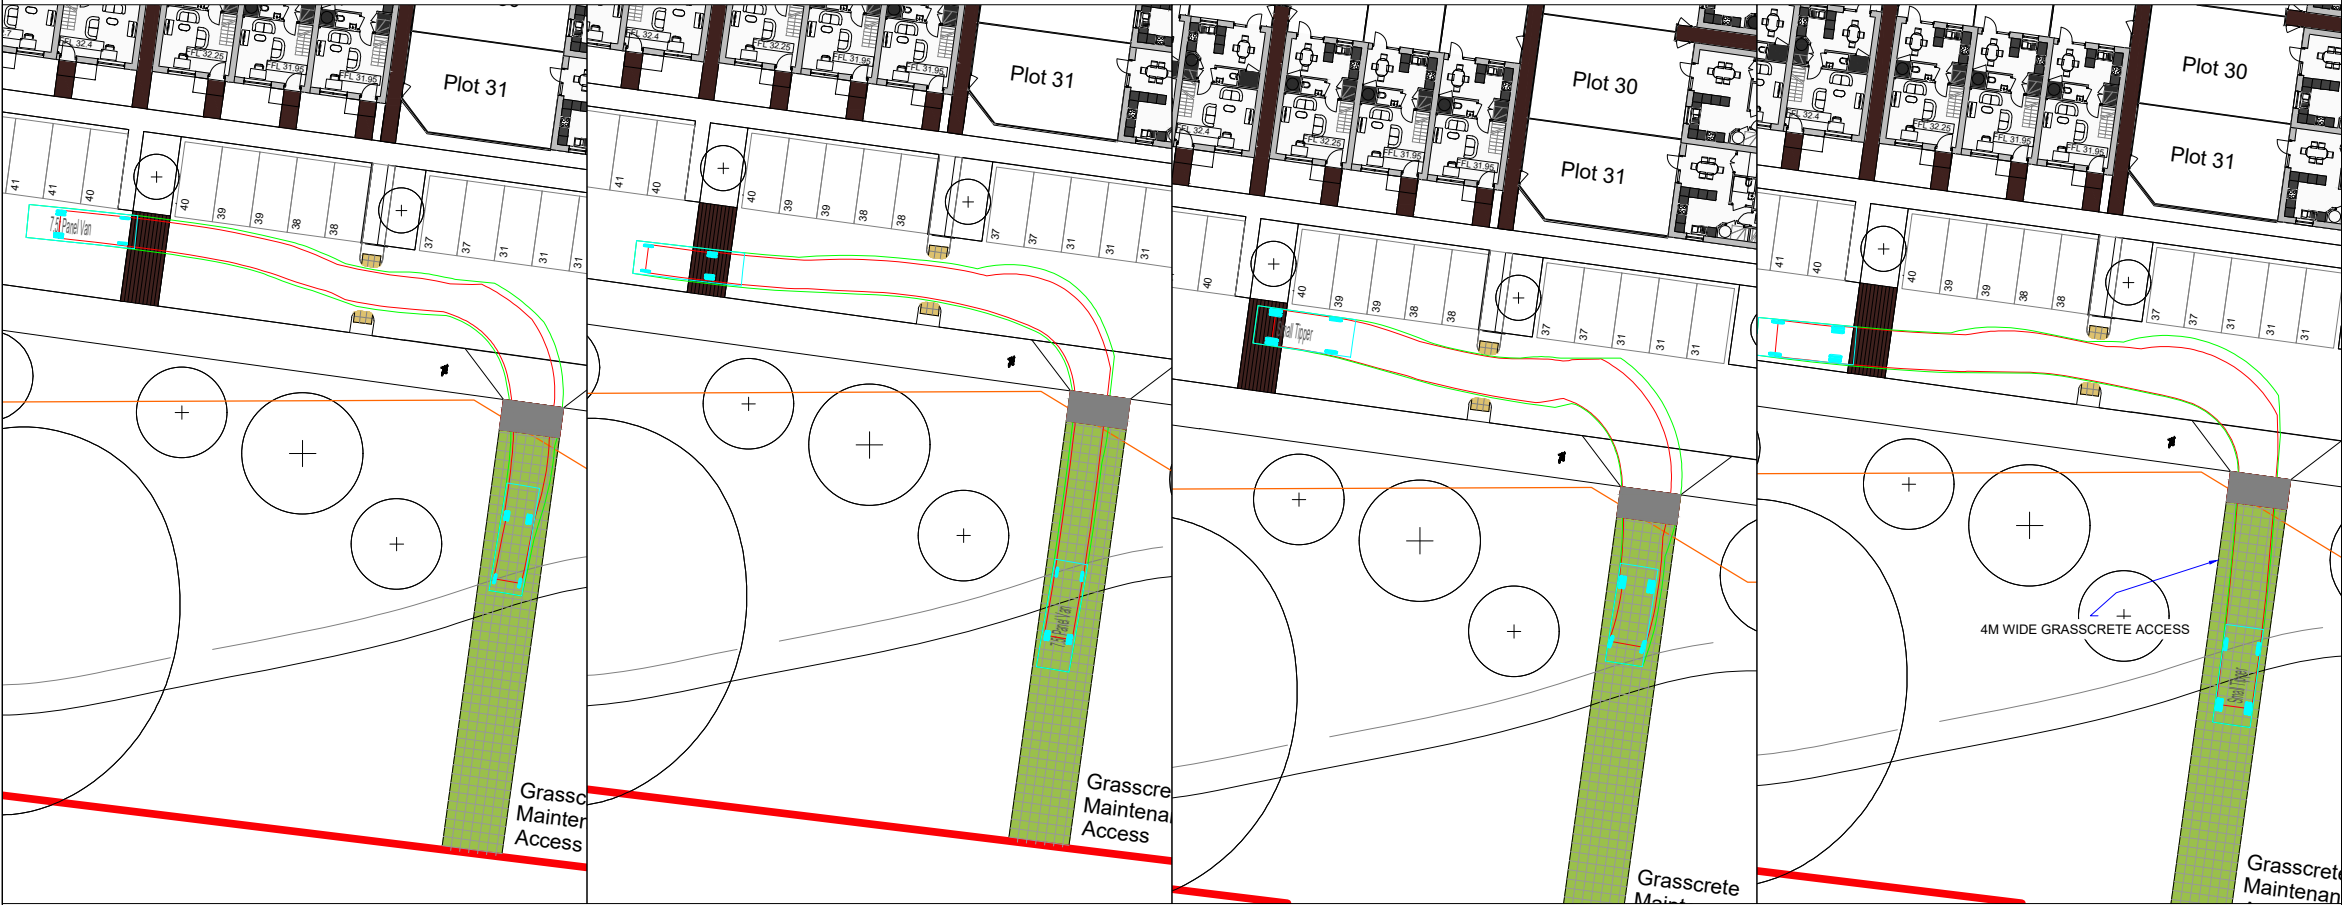

VAN TURNING RIGHT IN

VAN TURNING LEFT OUT

SMALL TIPPER RIGHT IN



SMALL TIPPER LEFT OUT

The drawings, information and data recorded in this document ("the information") is the property of Paul Basham Associates. This document and the information are solely for the use of the authorised recipient and this document may not be used, copied or reproduced in whole or part for any purposes other than which it was supplied by Paul Basham Associates. Paul Basham Associates makes no representation, undertakes no duty and accepts no responsibilities to any third party who may use or rely upon this document or the information.

GENERAL NOTES

1. THIS DRAWING IS INTENDED TO BE READ IN CONJUNCTION WITH ALL RELEVANT ARCHITECTS, ENGINEERS, SERVICES AND SPECIALIST DRAWINGS, DETAILS AND SPECIFICATIONS.
2. ANY VARIATIONS OR DISCREPANCIES BETWEEN THESE DRAWINGS IN TERMS OF DIMENSIONS OR DETAILS SHOULD BE DRAWN TO THE ATTENTION OF THE ARCHITECT AND/OR THE ENGINEER FOR CLARIFICATION.
3. ALL FIGURED DIMENSIONS TO BE TAKEN IN PREFERENCE TO SCALED DIMENSIONS. DO NOT SCALE THIS DRAWING.
4. PAUL BASHAM ASSOCIATES ACCEPTS NO RESPONSIBILITY FOR THE ACCURACY OF BACKGROUND INFORMATION PRODUCED BY THIRD PARTIES – THIS MUST BE TREATED AS INDICATIVE ONLY.
5. THIS DRAWING SHOULD ONLY BE USED FOR CONSTRUCTION IF THE PROJECT PHASE IN THE TITLE FRAME BELOW IS SHOWN AS "CONSTRUCTION". PAUL BASHAM ASSOCIATES TAKE NO RESPONSIBILITY FOR CONSTRUCTION WORKS UNDERTAKEN TO DRAWINGS WHICH ARE NOT MARKED UNDER THIS PHASE.
6. TRACKING HAS BEEN UNDERTAKEN TO A 10MPH DESIGN SPEED.

VEHICLE PROFILE

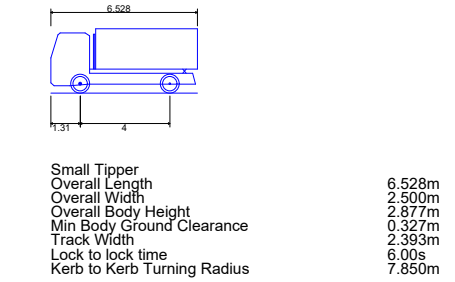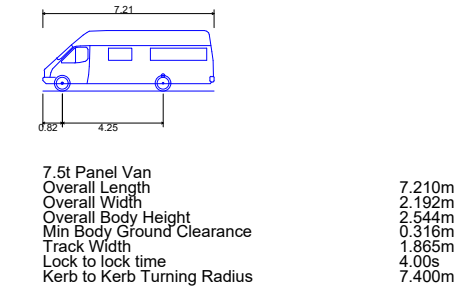

P03	REVISED LAYOUT		09.02.26	SKB	TAF
P02	REVISED DESIGN		13.01.26	SKB	TAF
P01	FIRST ISSUE		08.01.26	SKB	TAF
Rev	Description		Date	By	App'd
Date Created	Drawn By	Approved By		Suitability Code	
08.01.26	SKB	TAF		-	
PBA Project Number		Scale			
020.0923		1:500 (AT A3)			
PBA Drawing No:				Revision	
020.0923-0010				P03	

Project Name

HULBERT ROAD
HAVANT

Project Phase

PRELIMINARY

Title

MAINTENANCE OF
WOODLAND TRACKING



paulbasham
associates

Paul Basham Associates Ltd
The Bothy, Cams Hall Estate, Fareham, PO16 8UT
01329 711 000
info@paulbashamassociates.com www.paulbashamassociates.com

Client



QMS2011/v8/210723/JM