




Ordnance Survey AC0000808122
©Crown copyright and database rights
2025

Figured dimensions only are to be used.
© This drawing is the sole copyright of
BOHER ARCHITECTURE LIMITED.
Any discrepancies between this drawing and other
information shall be reported to the Architect.
MODIFICATIONS to be made solely on
ORIGINAL MAGNETIC MEDIA.

REF:	Location:	Size:	M
CTB file:	REVISION:	BY:	RWW:

 SITE
BOUNDARY

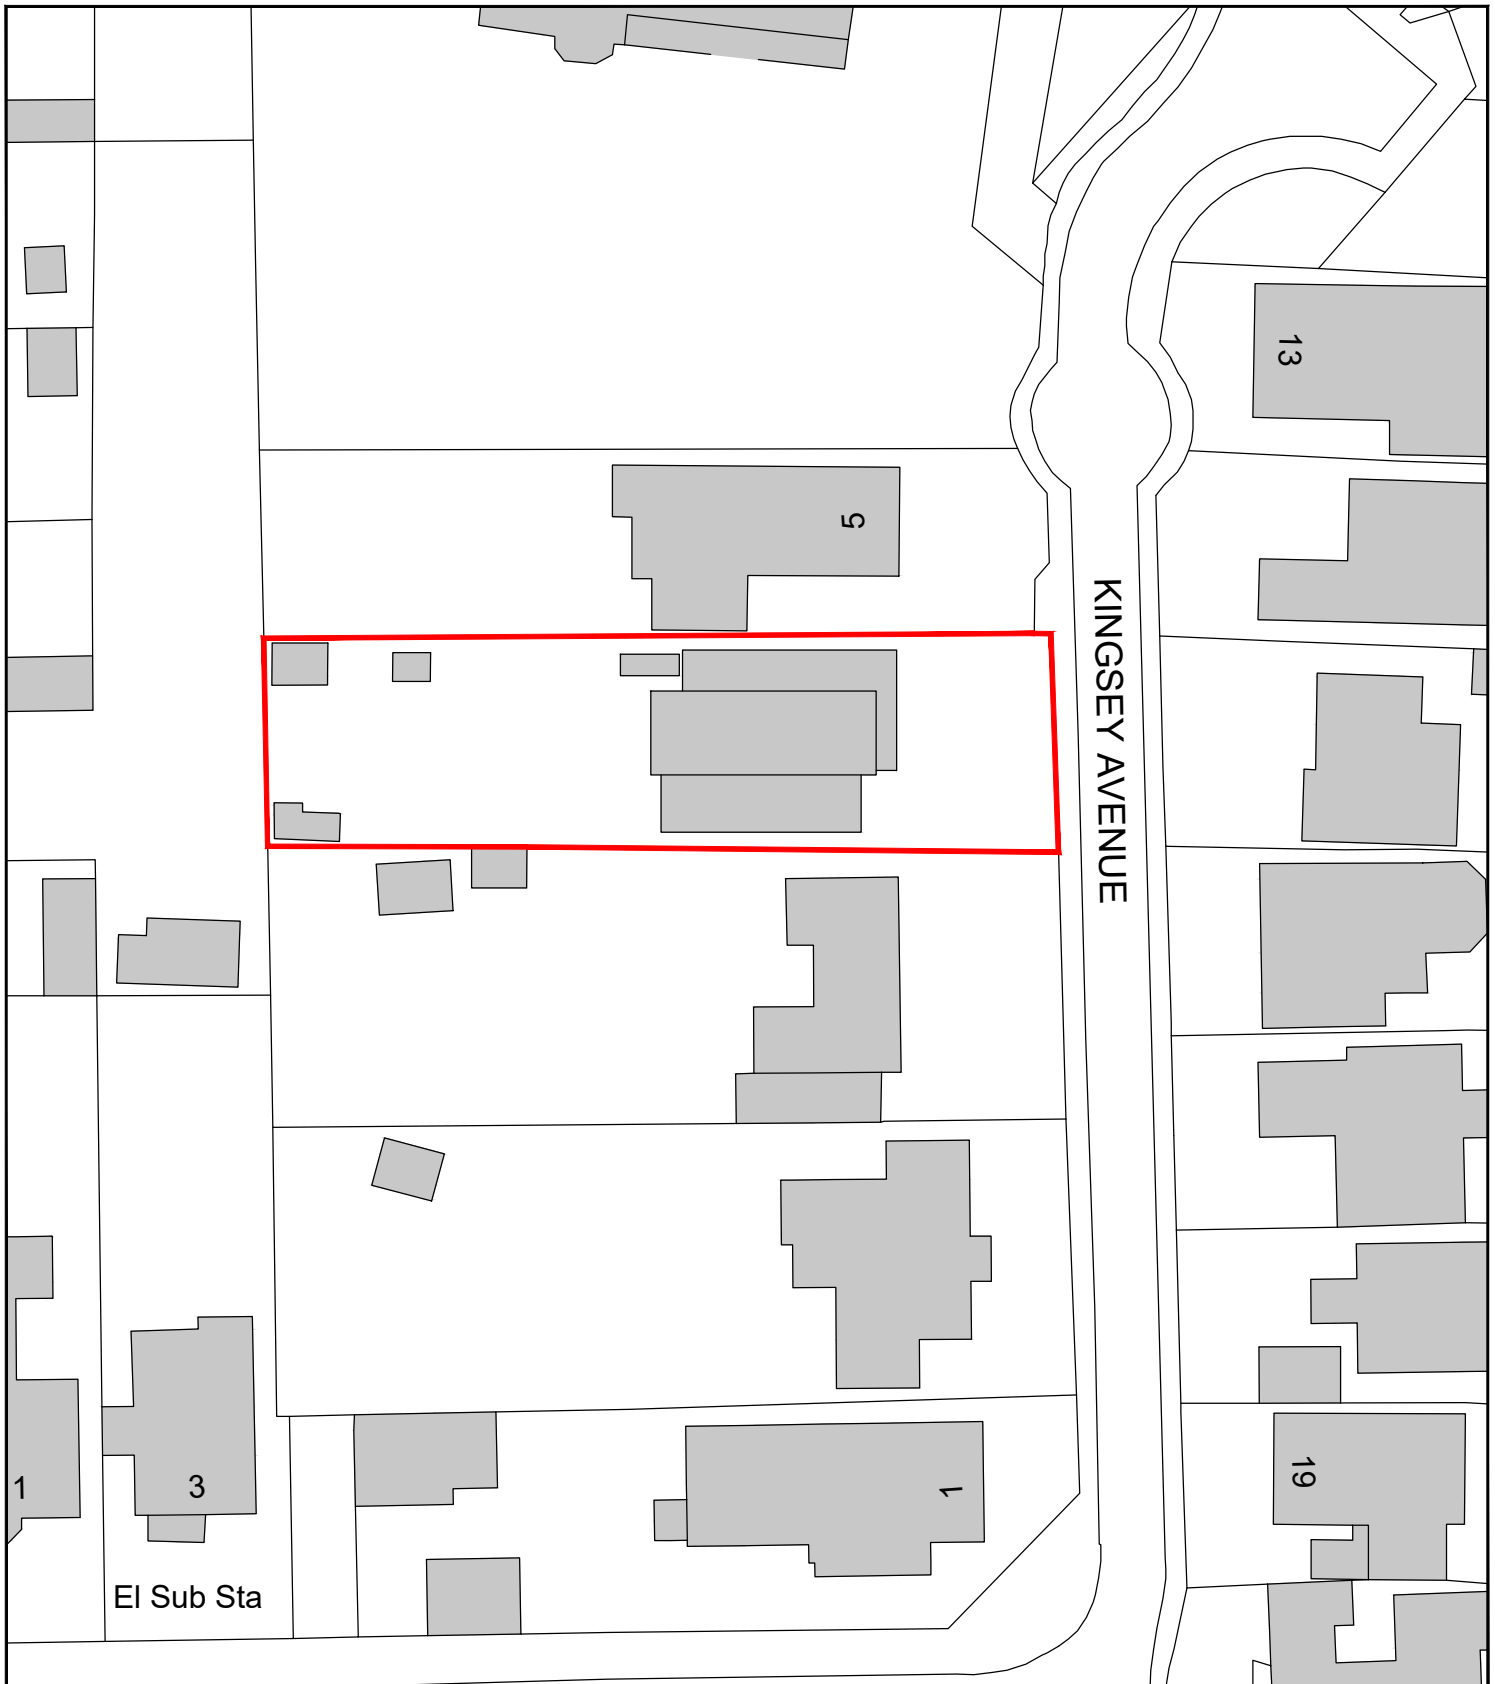

CLIENT	PROJECT	TITLE	STATUS	DRAWN BY	REVIEWED BY
Mr J. Dobbie	4 Kingsey Avenue Emsworth Hampshire PO10 7HP	Block Plan Revision C	Planning May 2025	CB 1531 P	CB 008C
DATE SCALE A4 DRAWING NUMBER					

01730 816336
07949 682974
info@boherarchitecture.com
www.boherarchitecture.com

Challenger House, Rumbolds Hill
Midhurst, GU29 9BY

