0 2 4 6 8 10

PHYSICAL SCALE IN METERS @ 1:100

NOTES:
This drawing has been produced solely for PLANNING/DESIGN.
Do not Scale from this Drawing except for planning purposes.
Any drainage shown is presumed and to be checked on site before commencement of works.
This drawing is the copyright of MF Designs Ltd.

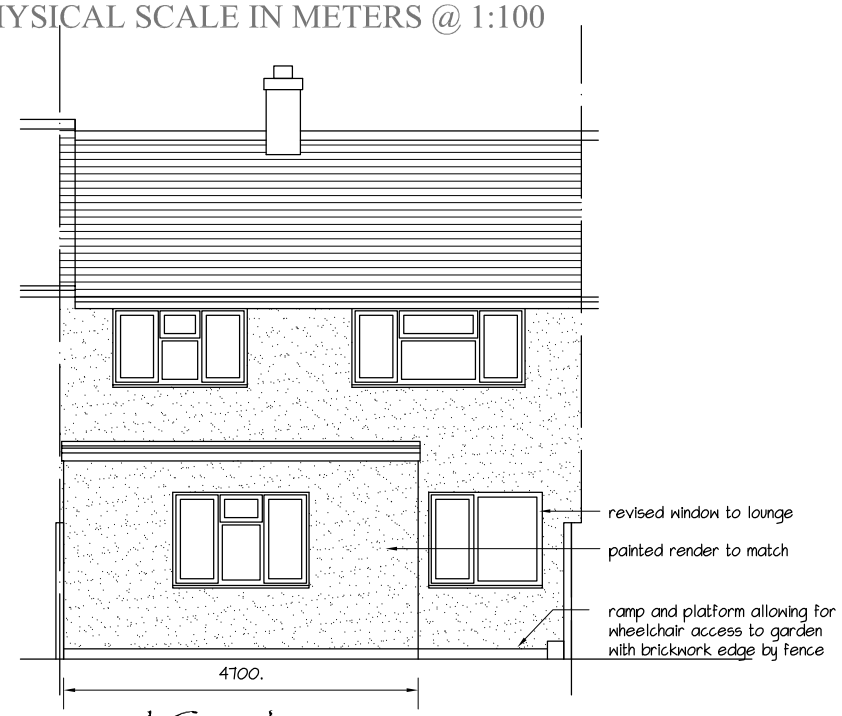

Proposed South

Proposed North

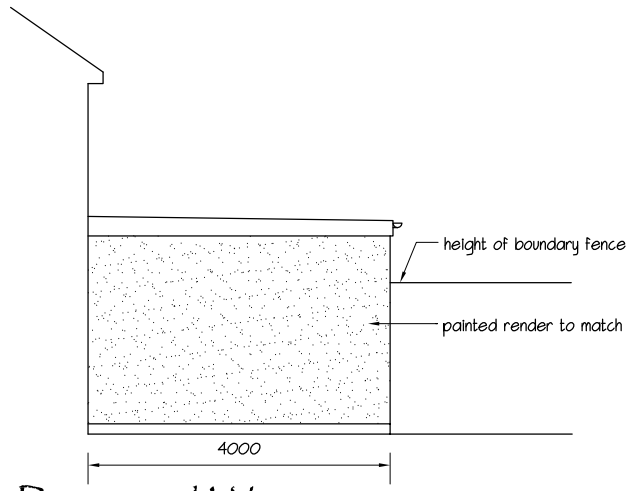

Proposed West

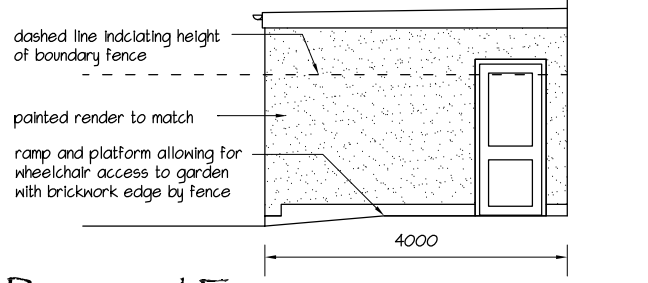

Proposed East

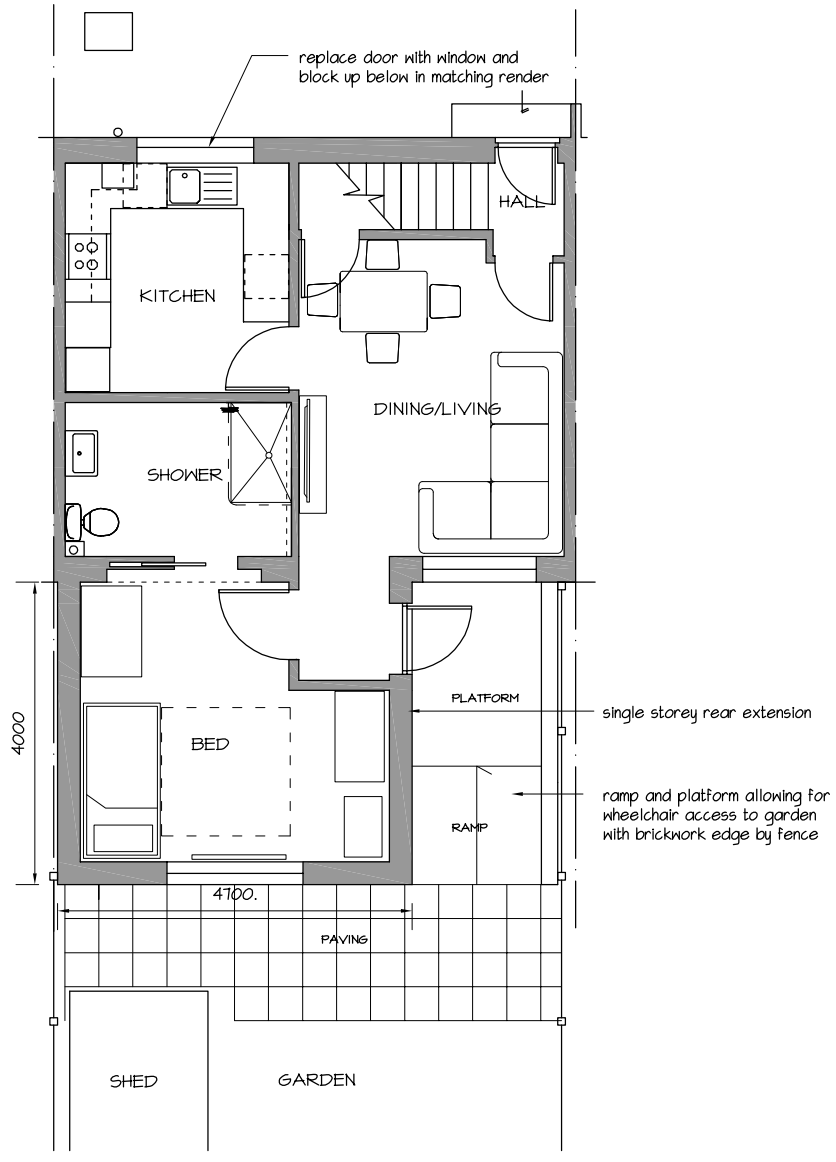

Proposed Ground

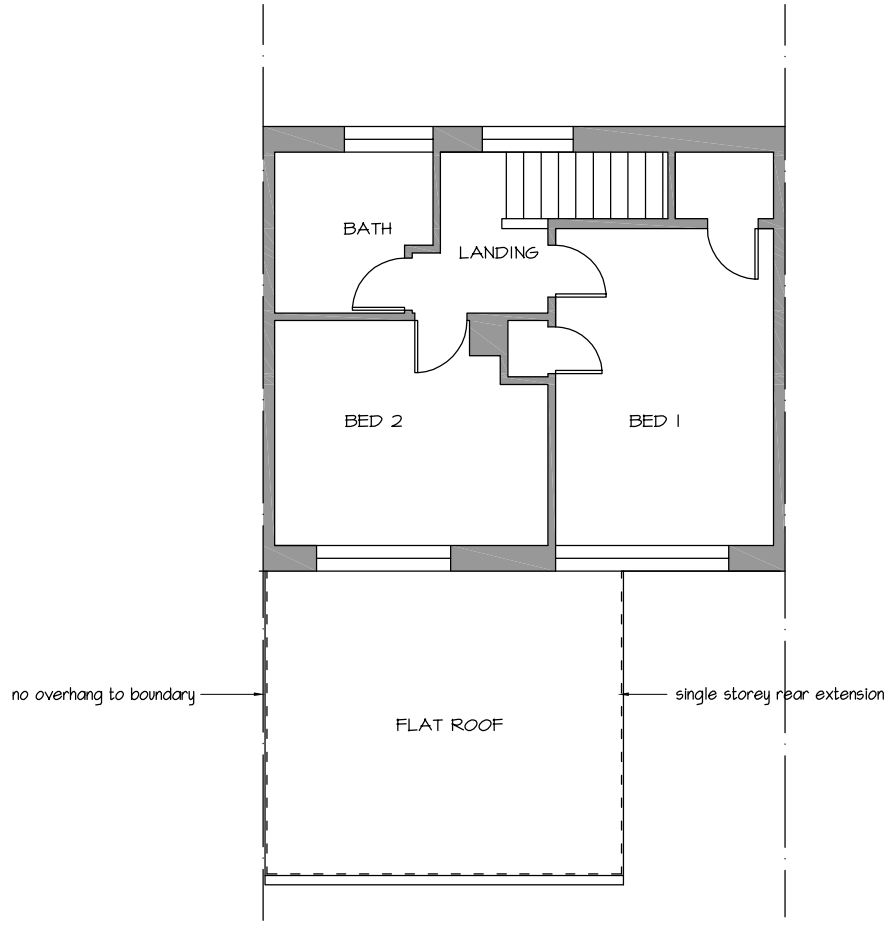

Proposed Roof/First

NORTH

EXTENSION & ALTERATIONS - 2 Ashley Close, Havant. PO9 3AP

mf designs ltd
Chartered Architects
36 Grove Road • Havant • Hampshire • PO9 1AR
Director: Martin Farrer RIBA • Co Registration No.4507379
t/f 02392 470967
e admin@mfdesigns.org.uk

Date: Jan 2026
Scale: 1:100
Job No: 3364
Drg No: P_01