0 2 4 6 8 10

PHYSICAL SCALE IN METERS @ 1:100

NOTES:
This drawing has been produced solely for PLANNING/DESIGN.
Do not Scale from this Drawing except for planning purposes.
Any drainage shown is presumed and to be checked on site before commencement of works.
This drawing is the copyright of MF Designs Ltd.

Existing South

Existing North

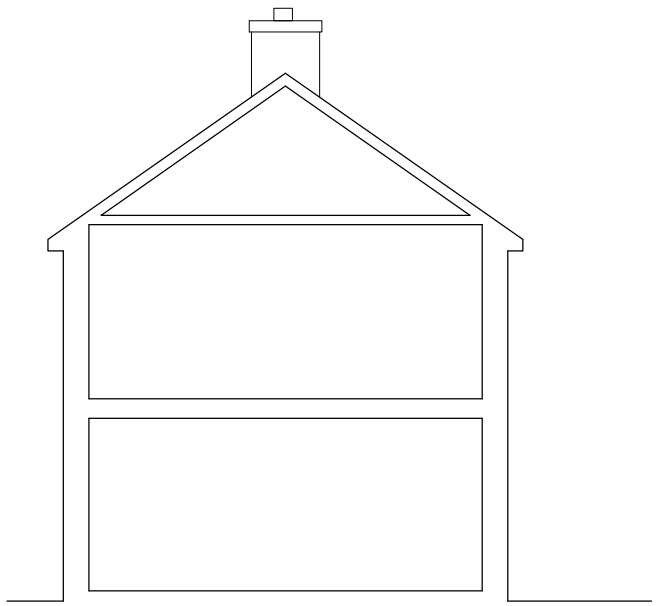

Existing Typical Section

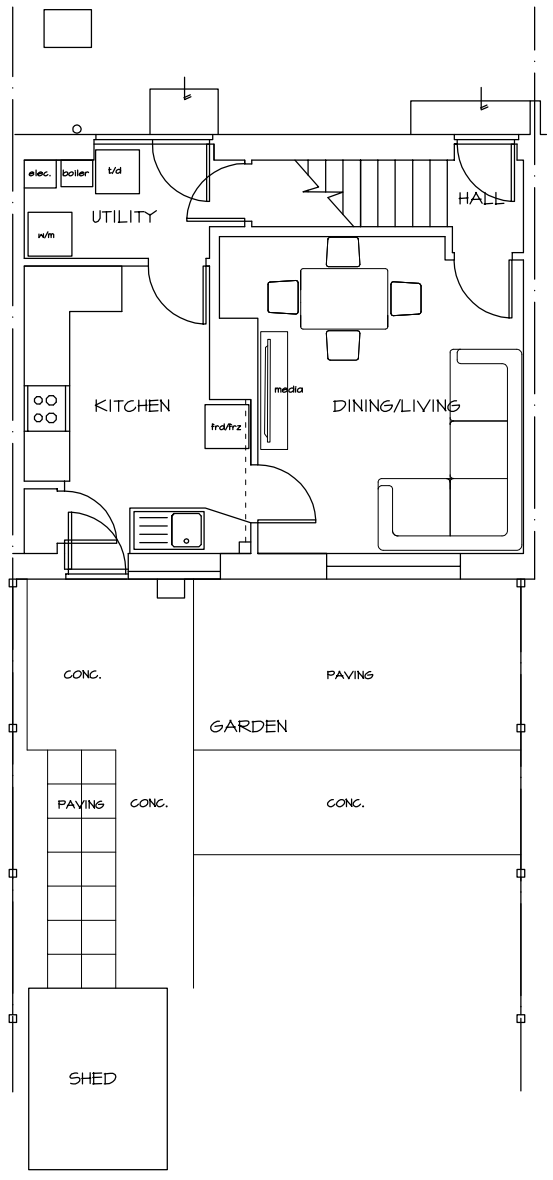

Existing Ground

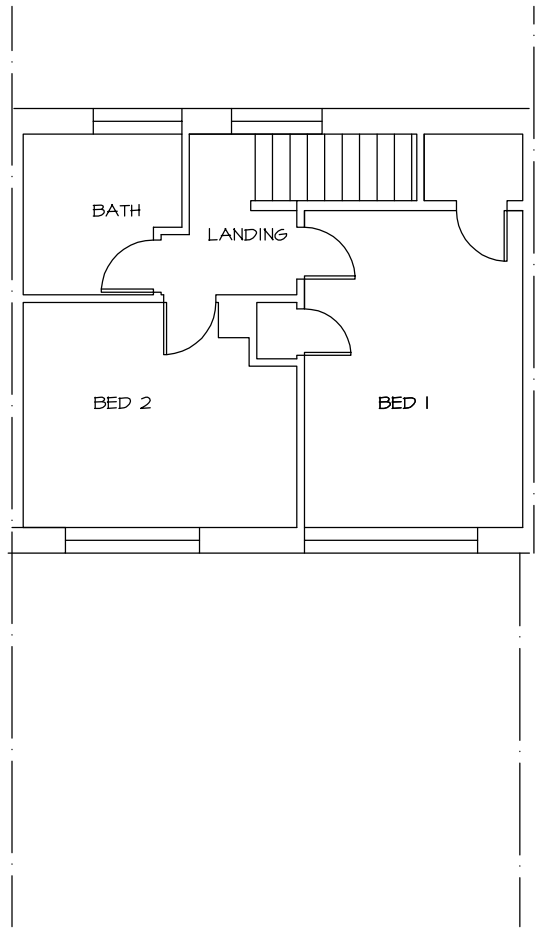

Existing First

NORTH

EXISTING SURVEY - 2 Ashley Close, Havant. PO9 3AP

mf designs ltd
Chartered Architects
36 Grove Road • Havant • Hampshire • PO9 1AR t/f 02392 470967
Director: Martin Farrer RIBA • Co Registration No.4507379 e admin@mfdesigns.org.uk

Date: March 2025 Job No: 3364
Scale: 1:100 Drg No: EX_01