


- 1 Existing sheds and outbuildings



2 Existing garden to 26 Wittering Road
- A 26a Wittering Road

B 26 Wittering Road

C 22 Wittering Road

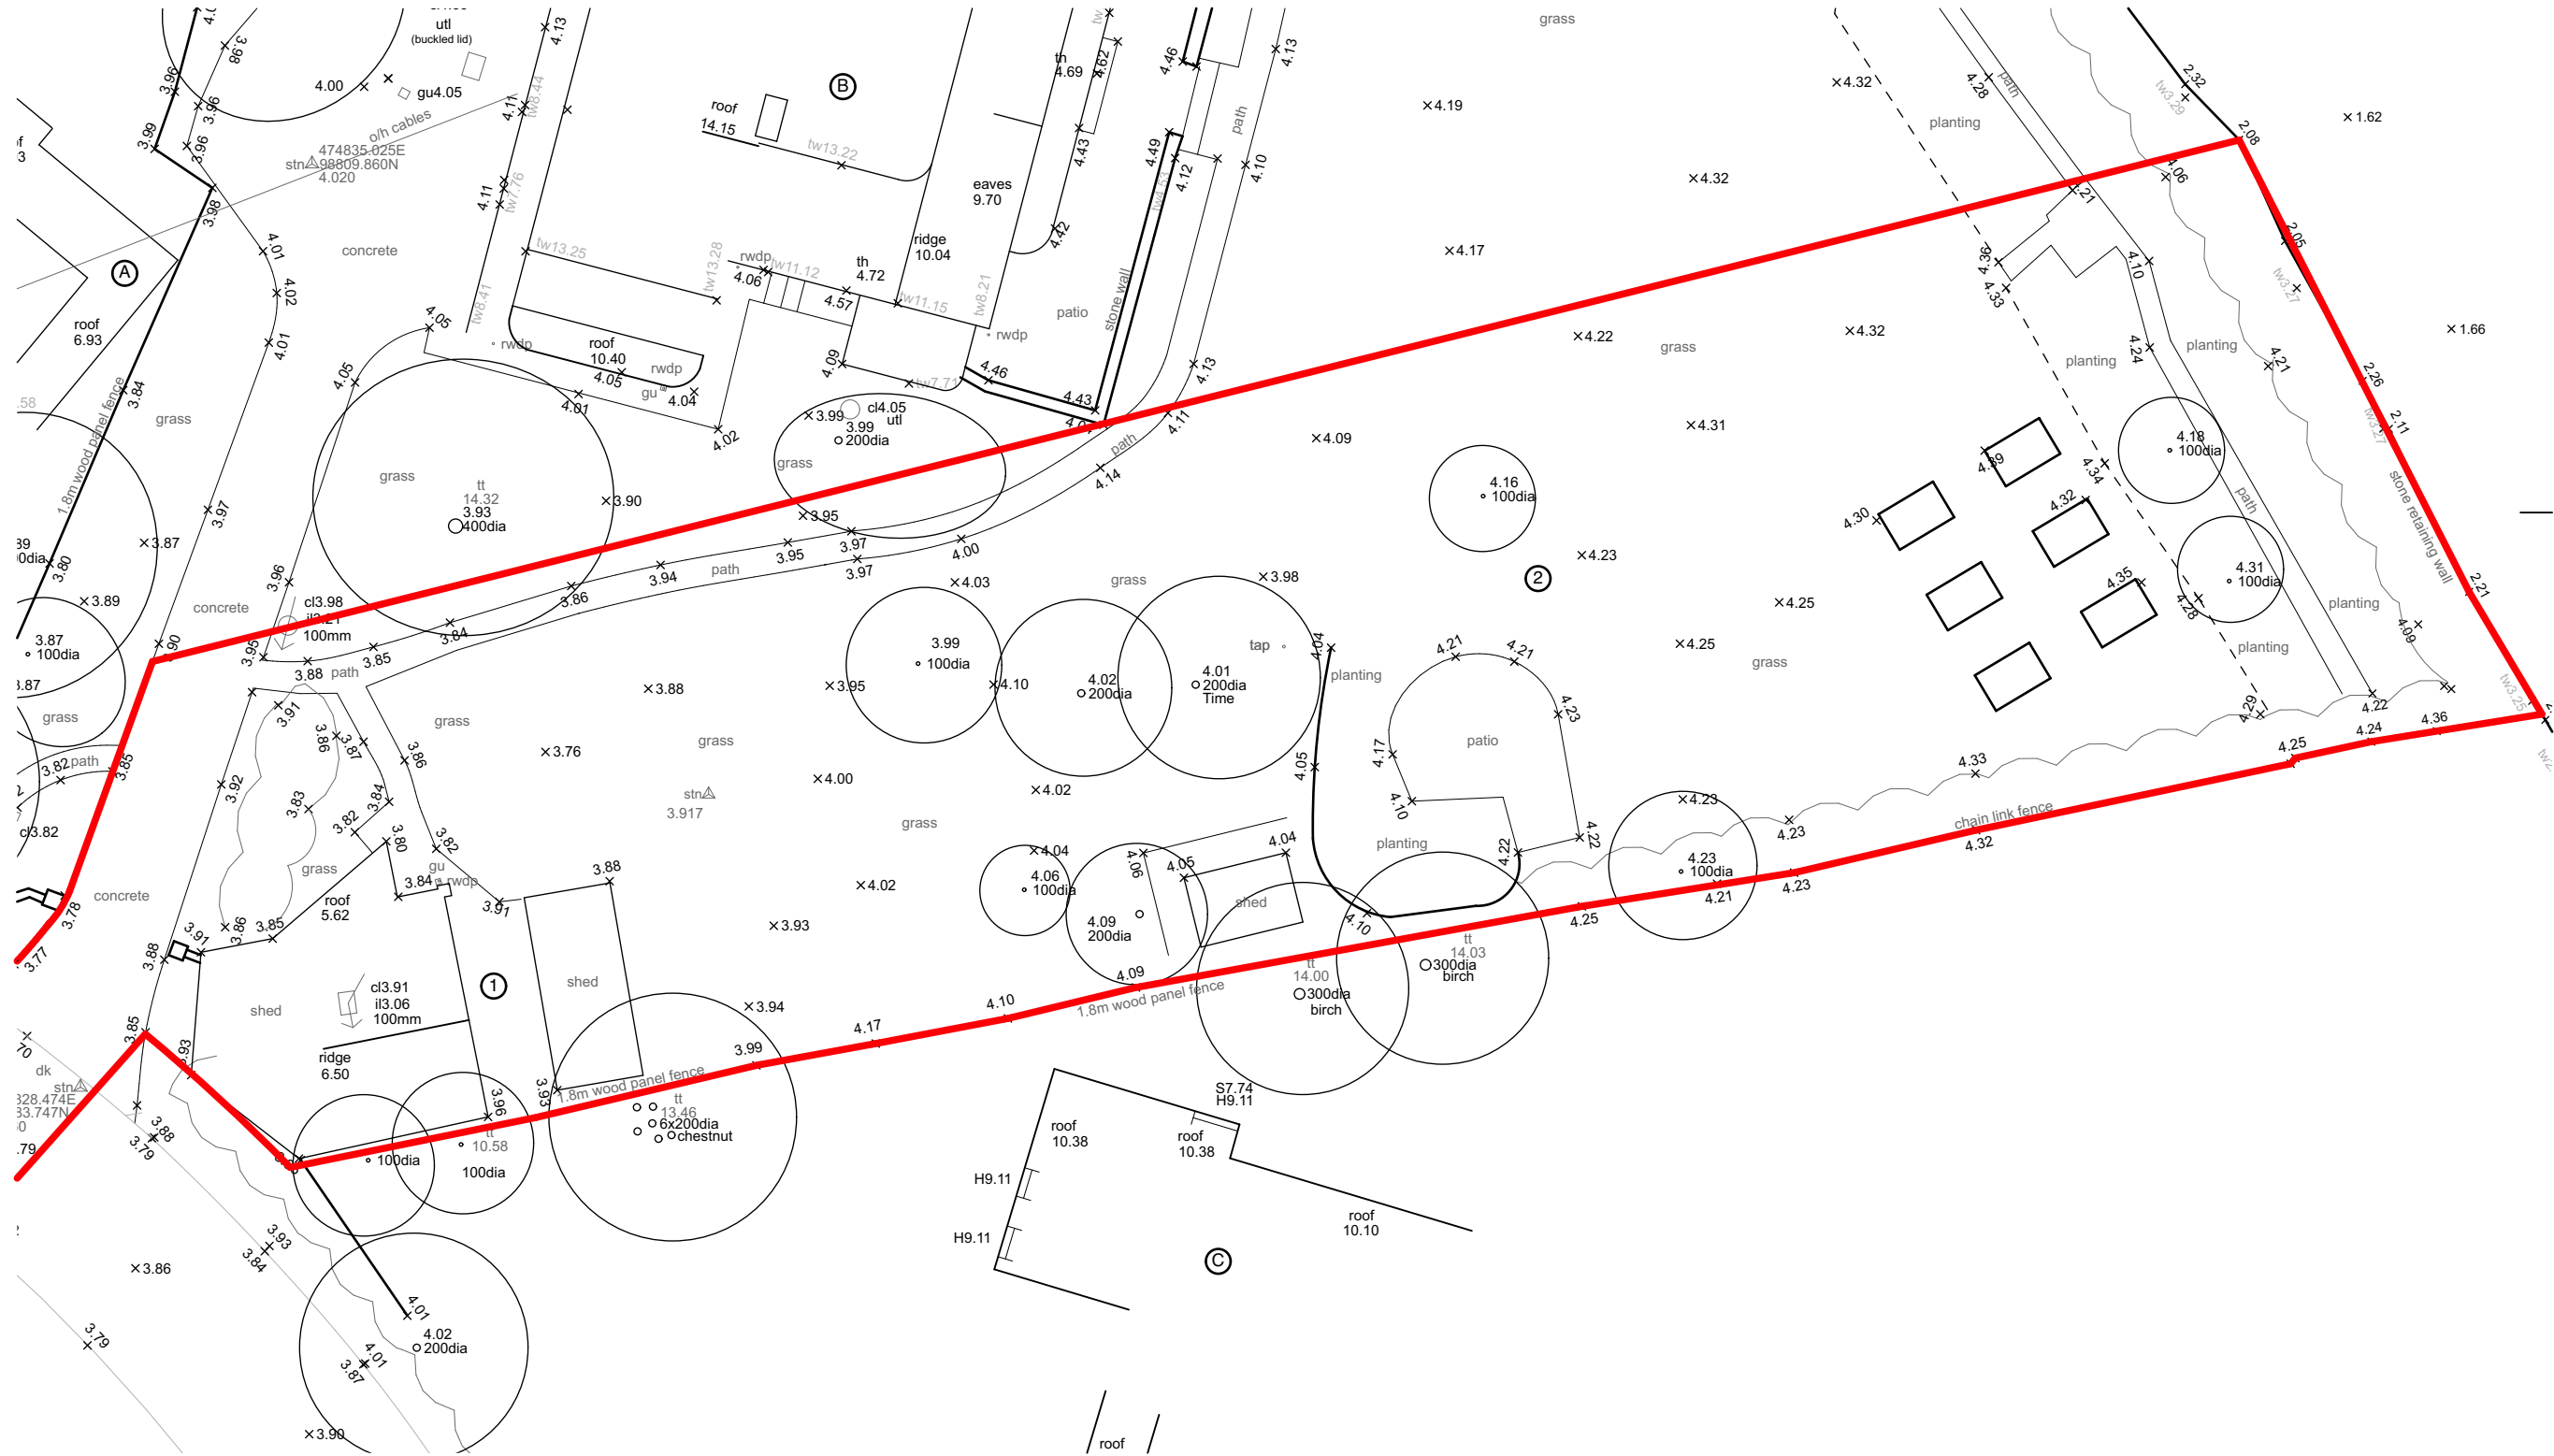

1:200
Existing Site Plan

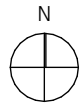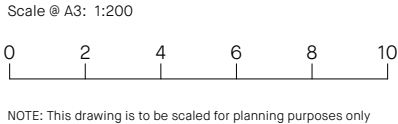

Project: 26 Wittering Road
Address: 26 Wittering Road, Hayling Island, PO11 9SP
Client: Peter & Gusti Taylor

Drawing: Existing Site Plan
483 - OBA - 00 - ZZ - DR - A - 0101 - 02
Status: Planning OBA proj no: 483

rev	description	date
02	Planning	13/01/2026
01	Planning	04/12/2025

OB ARCHITECTURE
The Dispensary, 5-6 The Square, Winchester, SO23 9ES
6a Maltings Place, 169 Tower Bridge Road, London, SE1 3JB
01962 865344 info@obarchitecture.co.uk www.obarchitecture.co.uk