0 2 4 6 8 10

PHYSICAL SCALE IN METERS @ 1:100

NOTES:
This drawing has been produced solely for PLANNING/DESIGN.
Do not Scale from this Drawing except for planning purposes.
Any drainage runs shown are presumed and to be checked on site before commencement of works.
This drawing is the copyright of MF Designs Ltd.

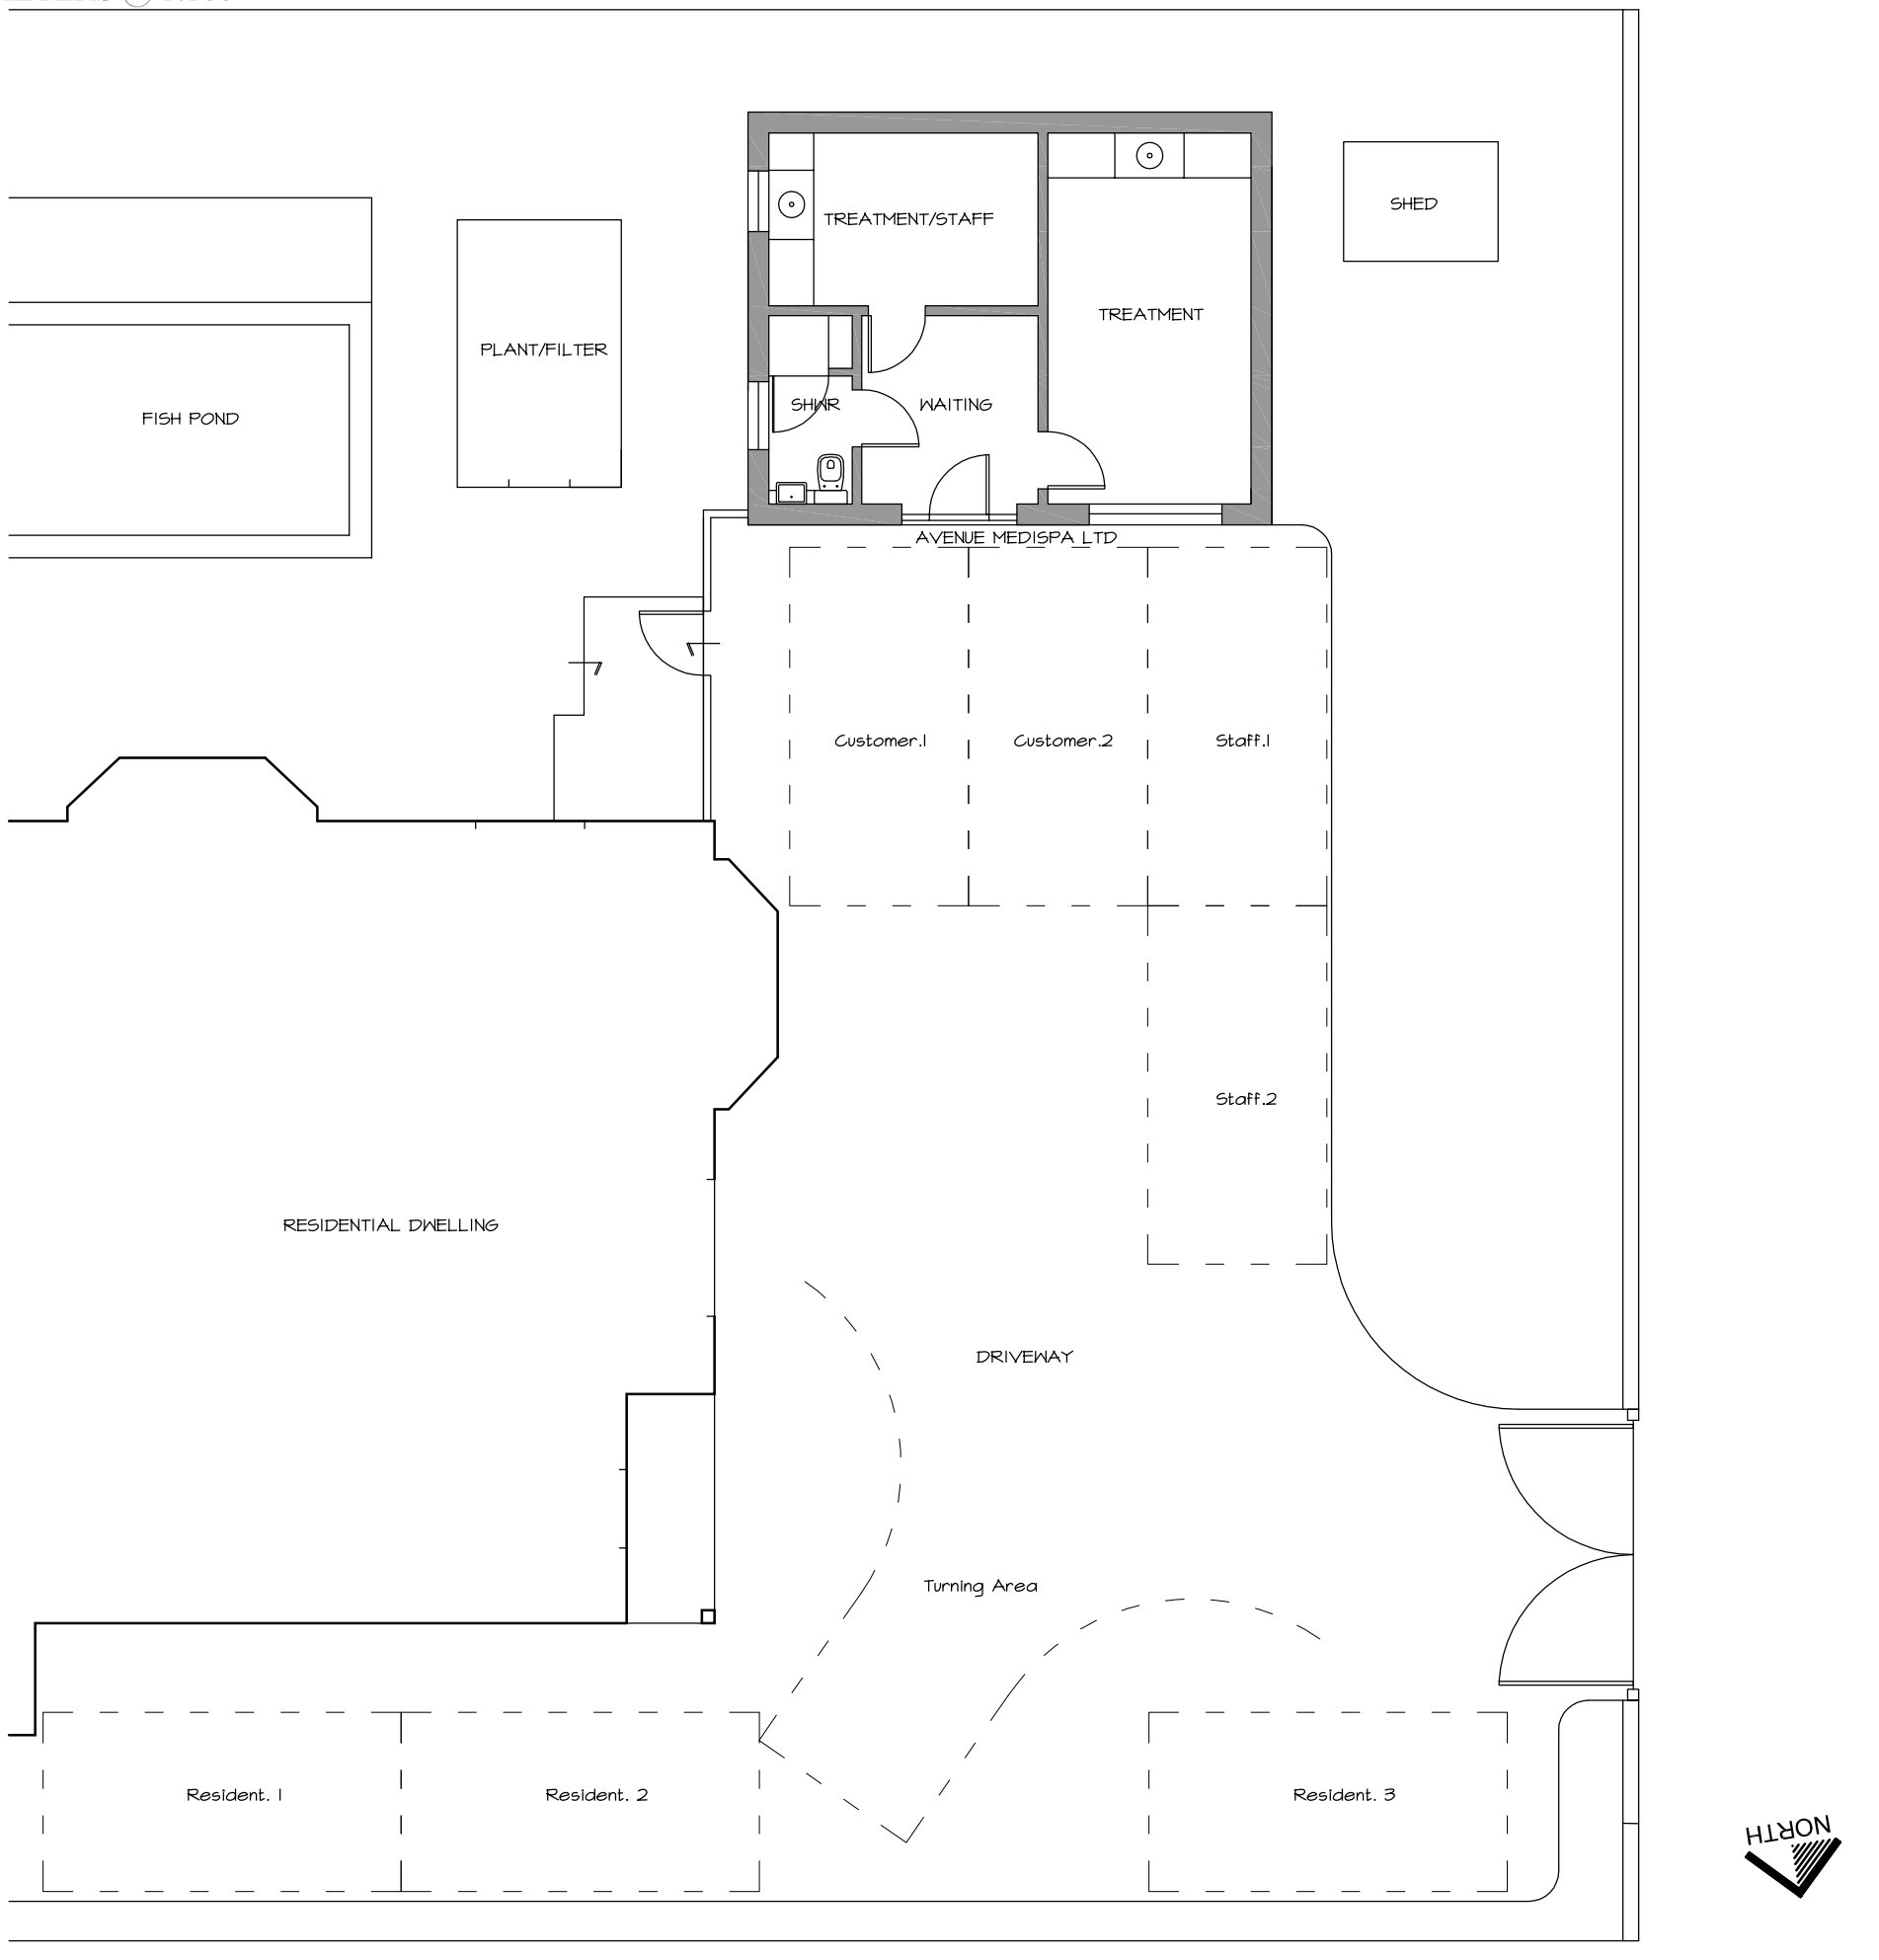

Existing Ground

EXISTING SURVEY - Avenue Medispa Ltd, 25 Warblington Avenue, Warblington. Havant. PO9 2SD

mf designs ltd
Chartered Architects
36 Grove Road • Havant • Hampshire • PO9 1AR
t/f 02392 470967
Director: Martin Farrer RIBA • Co Registration No.4507379
e admin@mfdesigns.org.uk

Date: Jan 2026
Scale: 1:100
Job No: 3347
Drg No: EX_01