



- 1 Green Roof
- 2 Planter
- 3 Terrace
- 4 Rooflight
- 5 Single Ply Roof
- 6 Aluminium coping

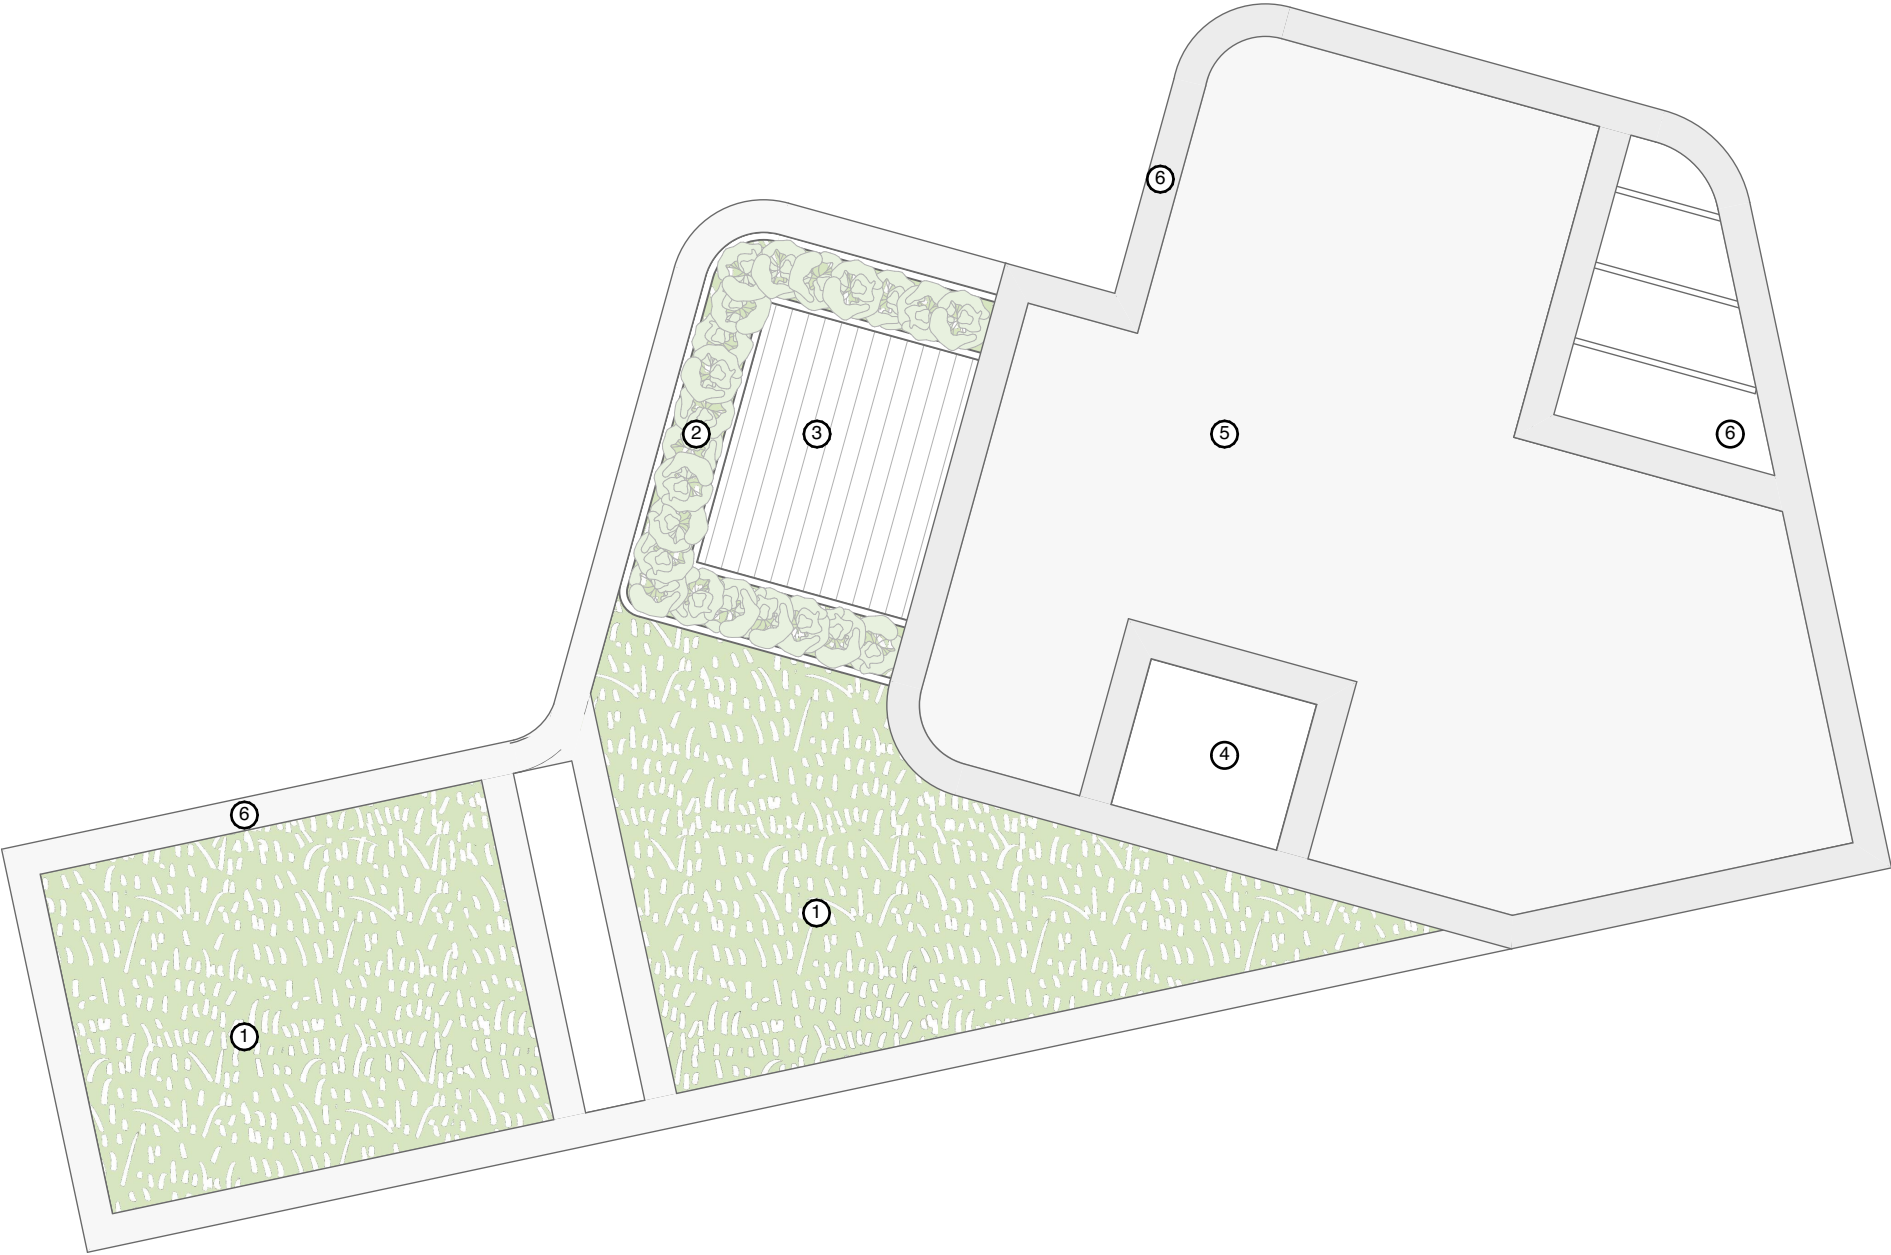

1:100
Proposed Roof Plan

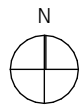

NOTE: This drawing is to be scaled for planning purposes only

Project: 26 Wittering Road
Address: 26 Wittering Road,
Hayling Island, PO11 9SP
Client: Peter & Gusti Taylor

Drawing: Proposed Roof Plan
483 - OBA - 00 - R1 - DR - A - 0202 - 01
Status: Planning OBA proj no: 483

01	Planning	04/12/2025
rev	description	date

OB ARCHITECTURE
The Dispensary, 5-6 The Square, Winchester, SO23 9ES
6a Maltings Place, 169 Tower Bridge Road, London, SE1 3JB
01962 865344 info@obarchitecture.co.uk www.obarchitecture.co.uk