


- 1 Carport
- 2 26 Wittering Road
- 3 New planting to boundary

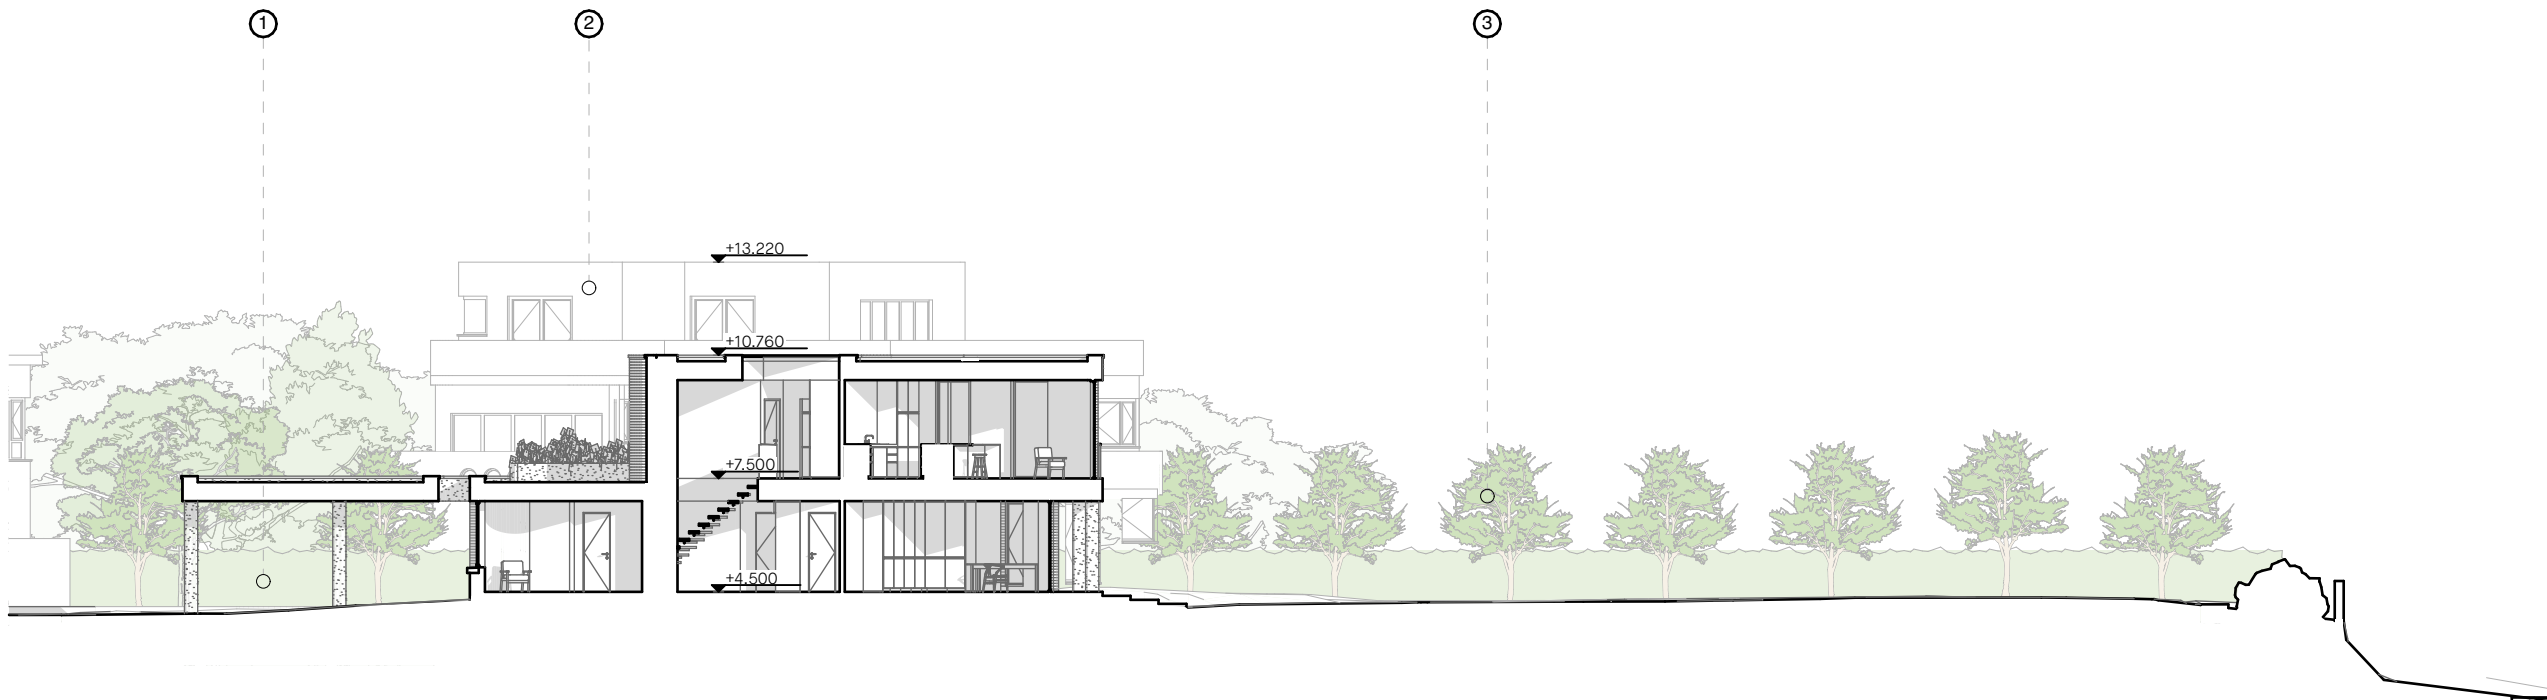

1:200  
Proposed Site Section

Scale @ A3: 1:200

0 2 4 6 8 10

NOTE: This drawing is to be scaled for planning purposes only

Project: 26 Wittering Road

Address: 26 Wittering Road,  
Hayling Island, PO11 9SP

Client: Peter & Gusti Taylor

Drawing: Proposed Site Section

**483 - OBA - 00 - ZZ - DR - A - 0300 - 01**

Status: Planning OBA proj no: 483

|     |             |            |
|-----|-------------|------------|
| 01  | Planning    | 04/12/2025 |
| rev | description | date       |

**OB ARCHITECTURE**

The Dispensary, 5-6 The Square, Winchester, SO23 9ES  
6a Maltings Place, 169 Tower Bridge Road, London, SE1 3JB  
01962 865344 info@obarchitecture.co.uk www.obarchitecture.co.uk