



- 1 Terrace
- 2 Study
- 3 Reception room
- 4 WC
- 5 Storage / Pantry
- 6 Future through lift to ground floor
- 7 Kitchen
- 8 Balcony
- 9 Lounge / sitting area
- 10 Dining
- 11 Green roof

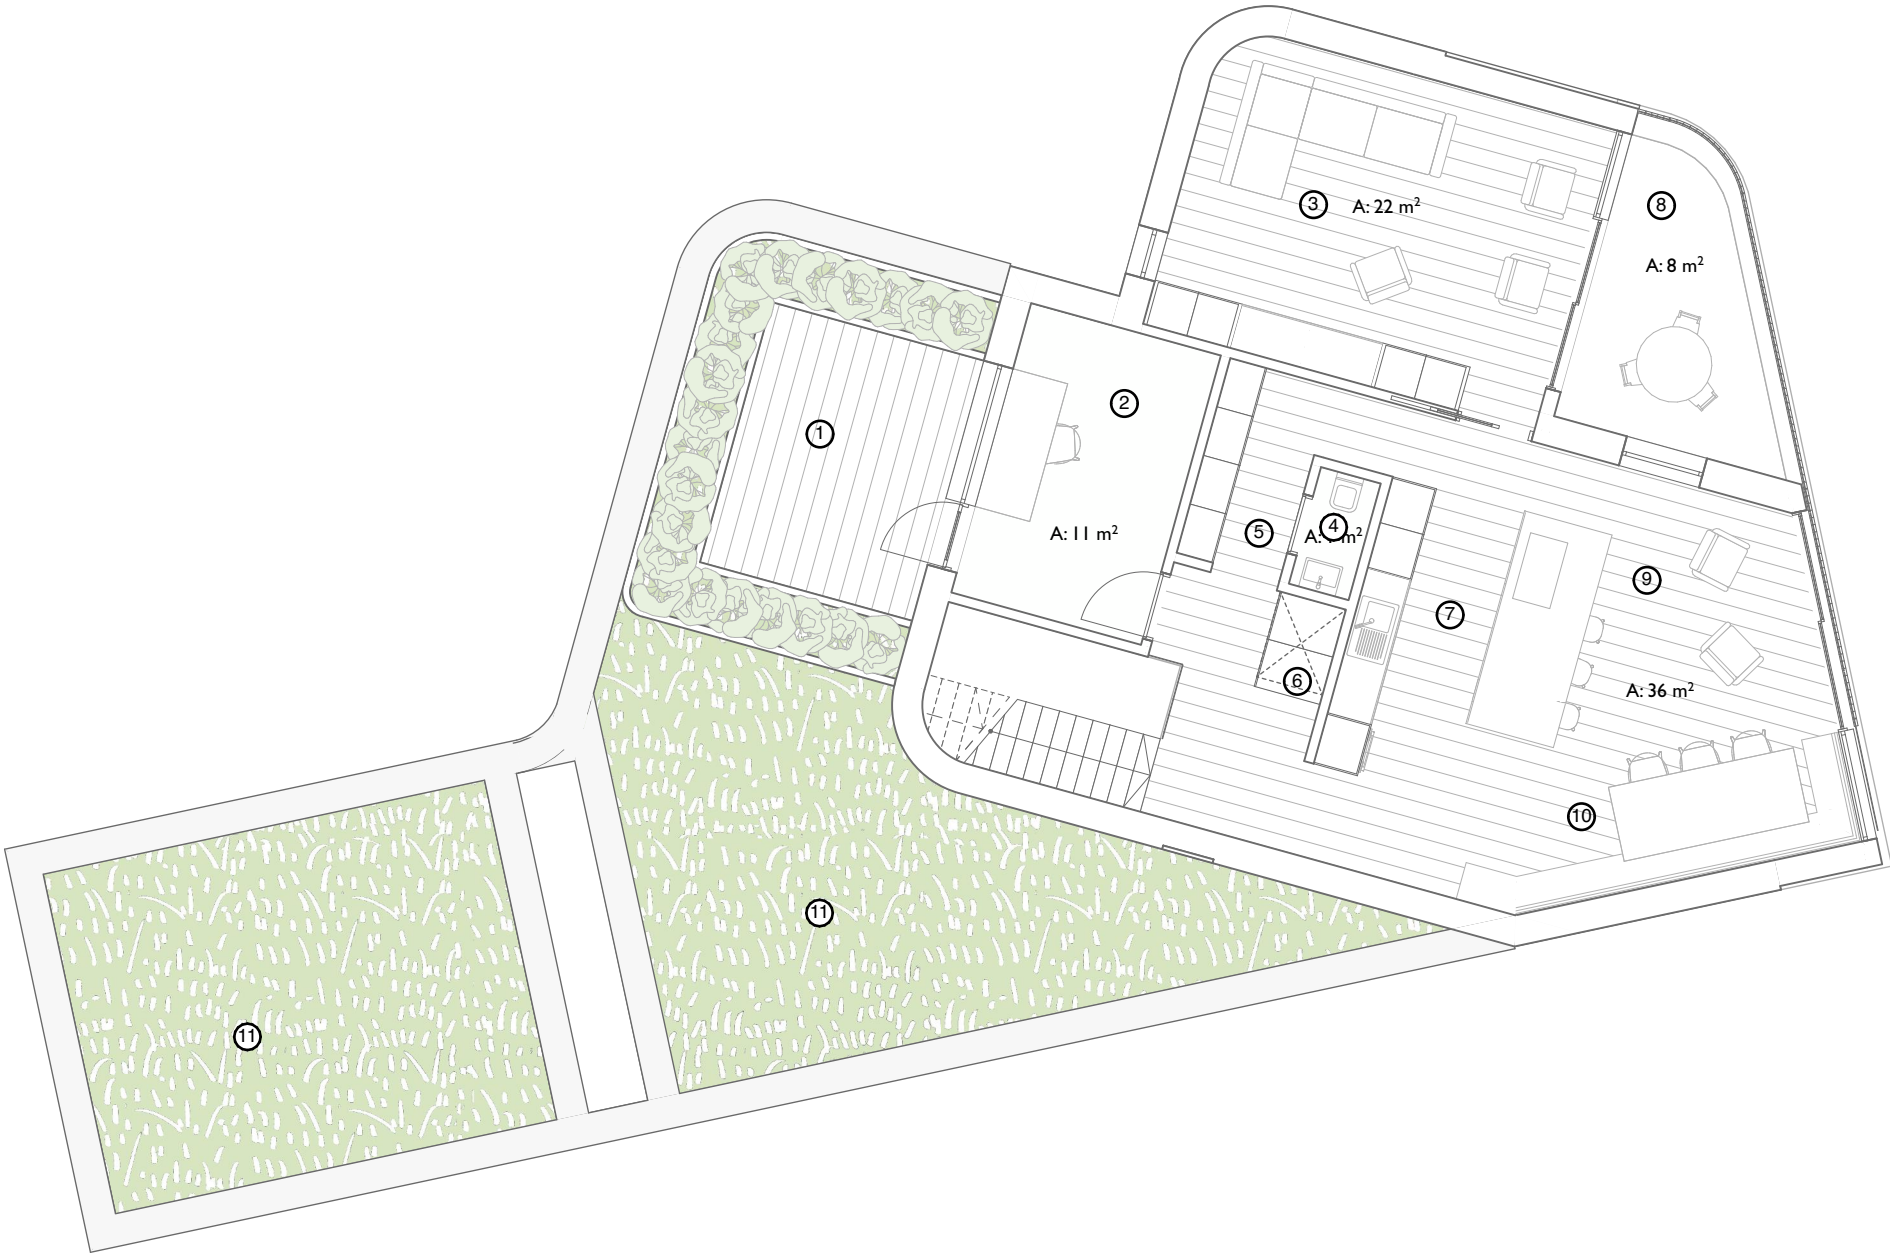

1:100
Proposed First Floor Plan

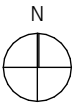

Scale @ A3: 1:100

0 1 2 3 4 5

NOTE: This drawing is to be scaled for planning purposes only

Project: 26 Wittering Road

Address: 26 Wittering Road,
Hayling Island, PO11 9SP

Client: Peter & Gusti Taylor

Drawing: Proposed First Floor Plan

483 - OBA - 00 - 01 - DR - A - 0201 - 01

Status: Planning OBA proj no: 483

01	Planning	04/12/2025
rev	description	date

OB ARCHITECTURE

The Dispensary, 5-6 The Square, Winchester, SO23 9ES
6a Maltings Place, 169 Tower Bridge Road, London, SE1 3JB
01962 865344 info@obarchitecture.co.uk www.obarchitecture.co.uk