





PHYSICAL SCALE IN METERS @ 1:100


NOTES:
This drawing has been produced solely for PLANNING/DESIGN.
Do not Scale from this Drawing except for planning purposes.
Any drainage runs shown are presumed and to be checked on
site before commencement of works.
This drawing is the copyright of MF Designs Ltd.

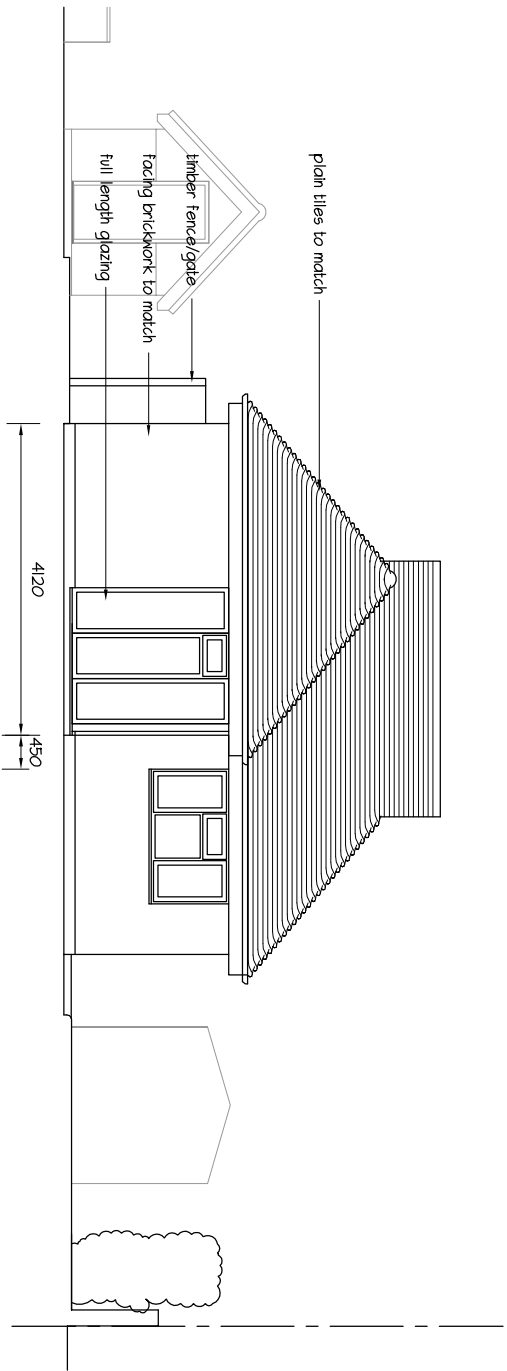


Proposed North

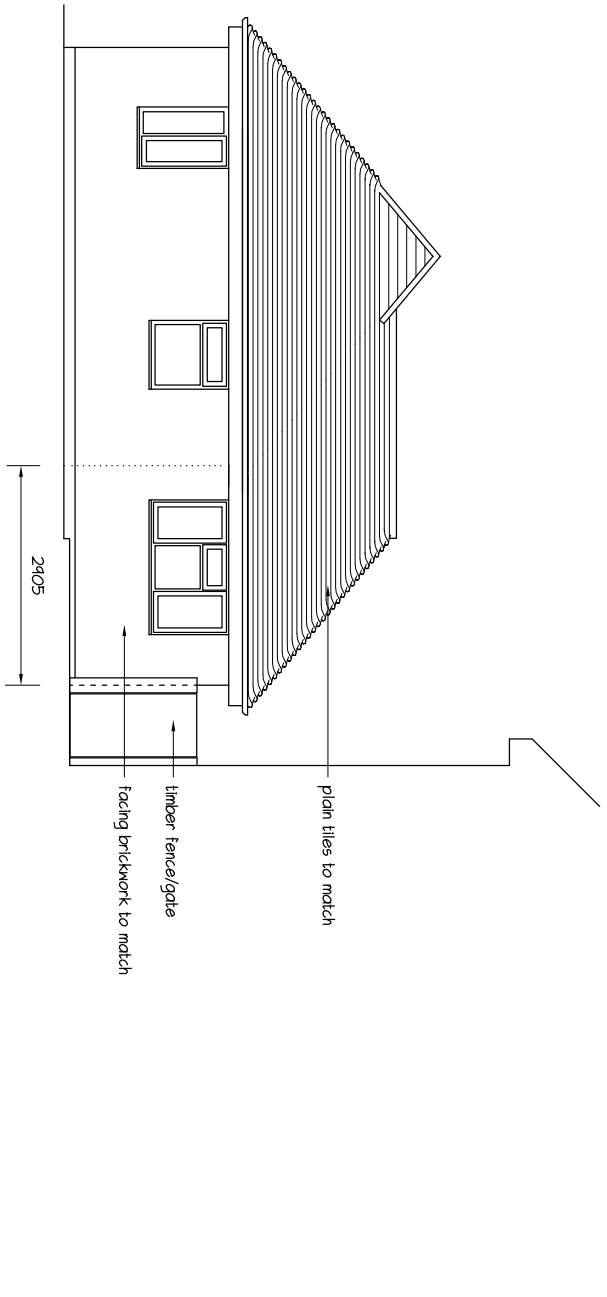

Proposed East

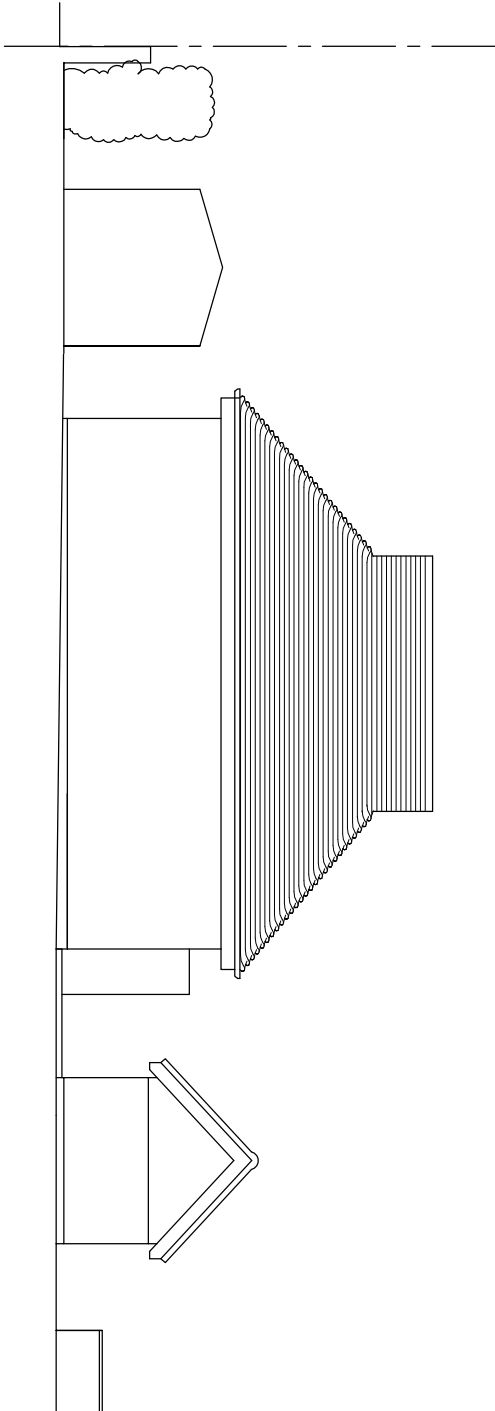

Proposed South (no change)

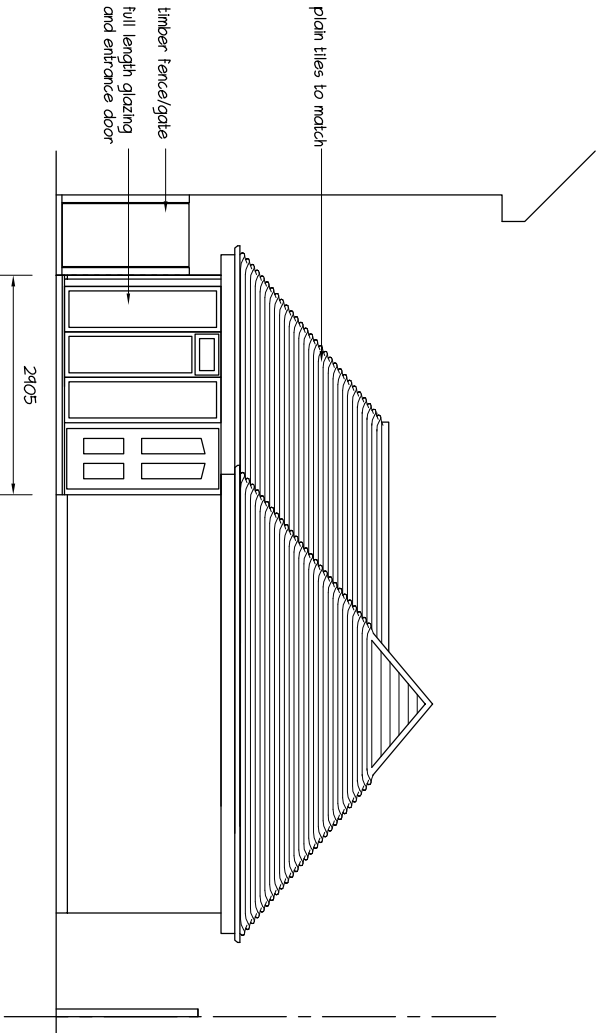

Proposed West

mf designs ltd

Chartered Architects



36 Grove Road • Havant • Hampshire • PO9 1AR
Director: Martin Farrer RIBA • Co Registration No.4507379

t/f 02392 470967
e admh@mfdesigns.org.uk

Date: Jan 2026
Scale: 1:100

Job No: 3347
Dwg No: P_02

SINGLE STOREY EXTENSION - Avenue Medispa Ltd, 25 Warblington Avenue, Warblington. PO9 2SD