





PHYSICAL SCALE IN METERS @ 1:1250

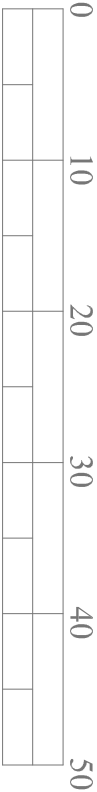

PHYSICAL SCALE IN METERS @ 1:500

NOTES:
This drawing has been produced solely for PLANNING/DESIGN.
Do not scale from this Drawing except for planning purposes.
Any drainage shown is presumed and to be checked on site before commencement of works.
This drawing is the copyright of MF Designs Ltd.

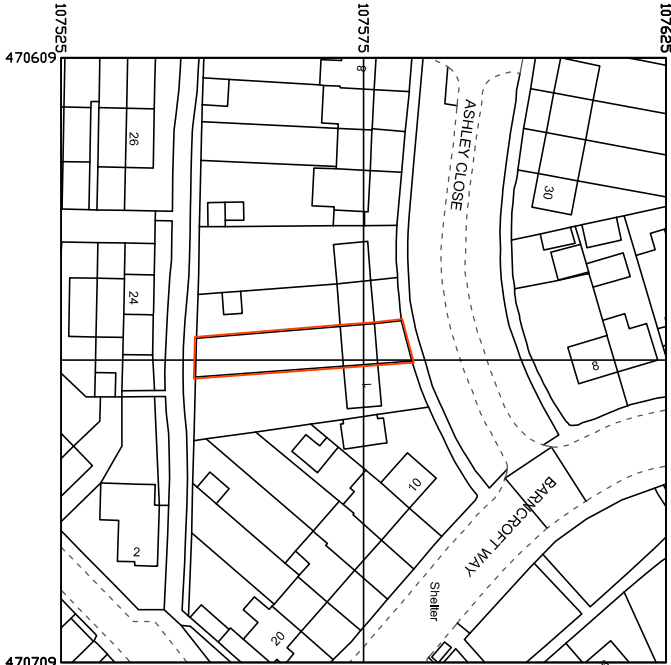

Produced on 28 January 2026 from the Ordnance Survey National Geographic Database and incorporating surveyed revision available at this date.
This map shows the area bounded by 470609 107525, 470709 107525, 470709 107625, 470609 107525.
Crown copyright and database rights 2026 OS 100054135. Supplied by copla ltd trading as UKPlanningMaps.com a licensed Ordnance Survey partner OS 100054135.
Data licence expires 28 January 2027. Unique plan reference: vlf/1358294/1833627

Location

EXTENSION & ALTERATIONS - 2 Ashley Close, Havant. PO9 3AP



Block



mf designs ltd

Chartered Architects



36 Grove Road • Havant • Hampshire • PO9 1AR

Director: Martin Farrer RIBA • Co Registration No.4507379

t/f 02392 470967

e admh@mfdesigns.org.uk

Date: Jan 2026

Scale: 1:1250/500

Job No: 3364

Dwg No: P_02