



PHYSICAL SCALE IN METERS @ 1:1250

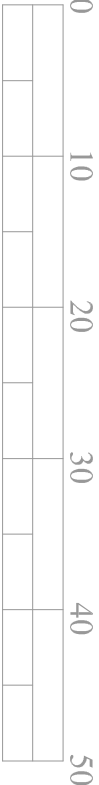


PHYSICAL SCALE IN METERS @ 1:500

NOTES:
This drawing has been produced solely for PLANNING/DESIGN.
Do not scale from this Drawing except for planning purposes.
Any drainage runs shown are presumed and to be checked on site before commencement of works.
This drawing is the copyright of MF Designs Ltd.

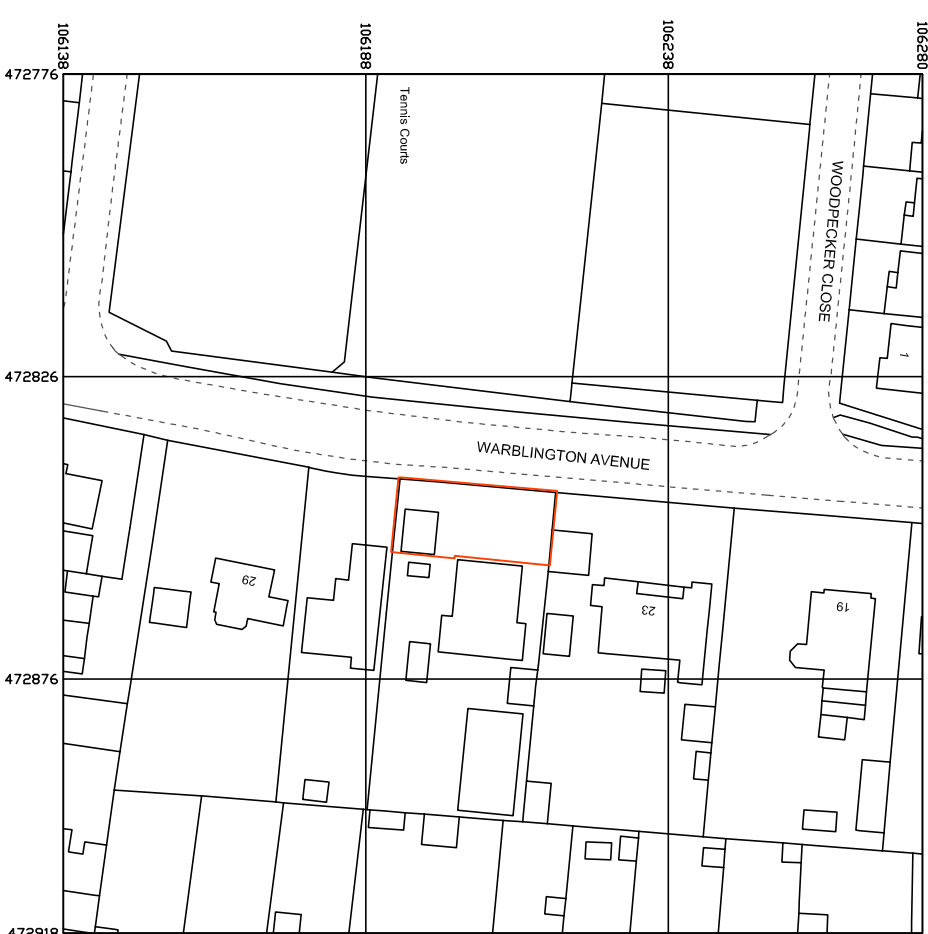

Produced on 27 January 2026 from the Ordnance Survey National Geographic Database and incorporating surveyed revision available at this date.
This map shows the area bounded by 472776 106138/472918 106138/472918 106280/472776 106280/472776 106138
Crown copyright and database rights 2026 OS 100054135. Supplied by copia ltd trading as UKPlanningMaps.com a licensed Ordnance Survey partner (OS 100054135).
Data licence expires 27 January 2027. Unique plan reference: v2g/1367853/1833093

Location

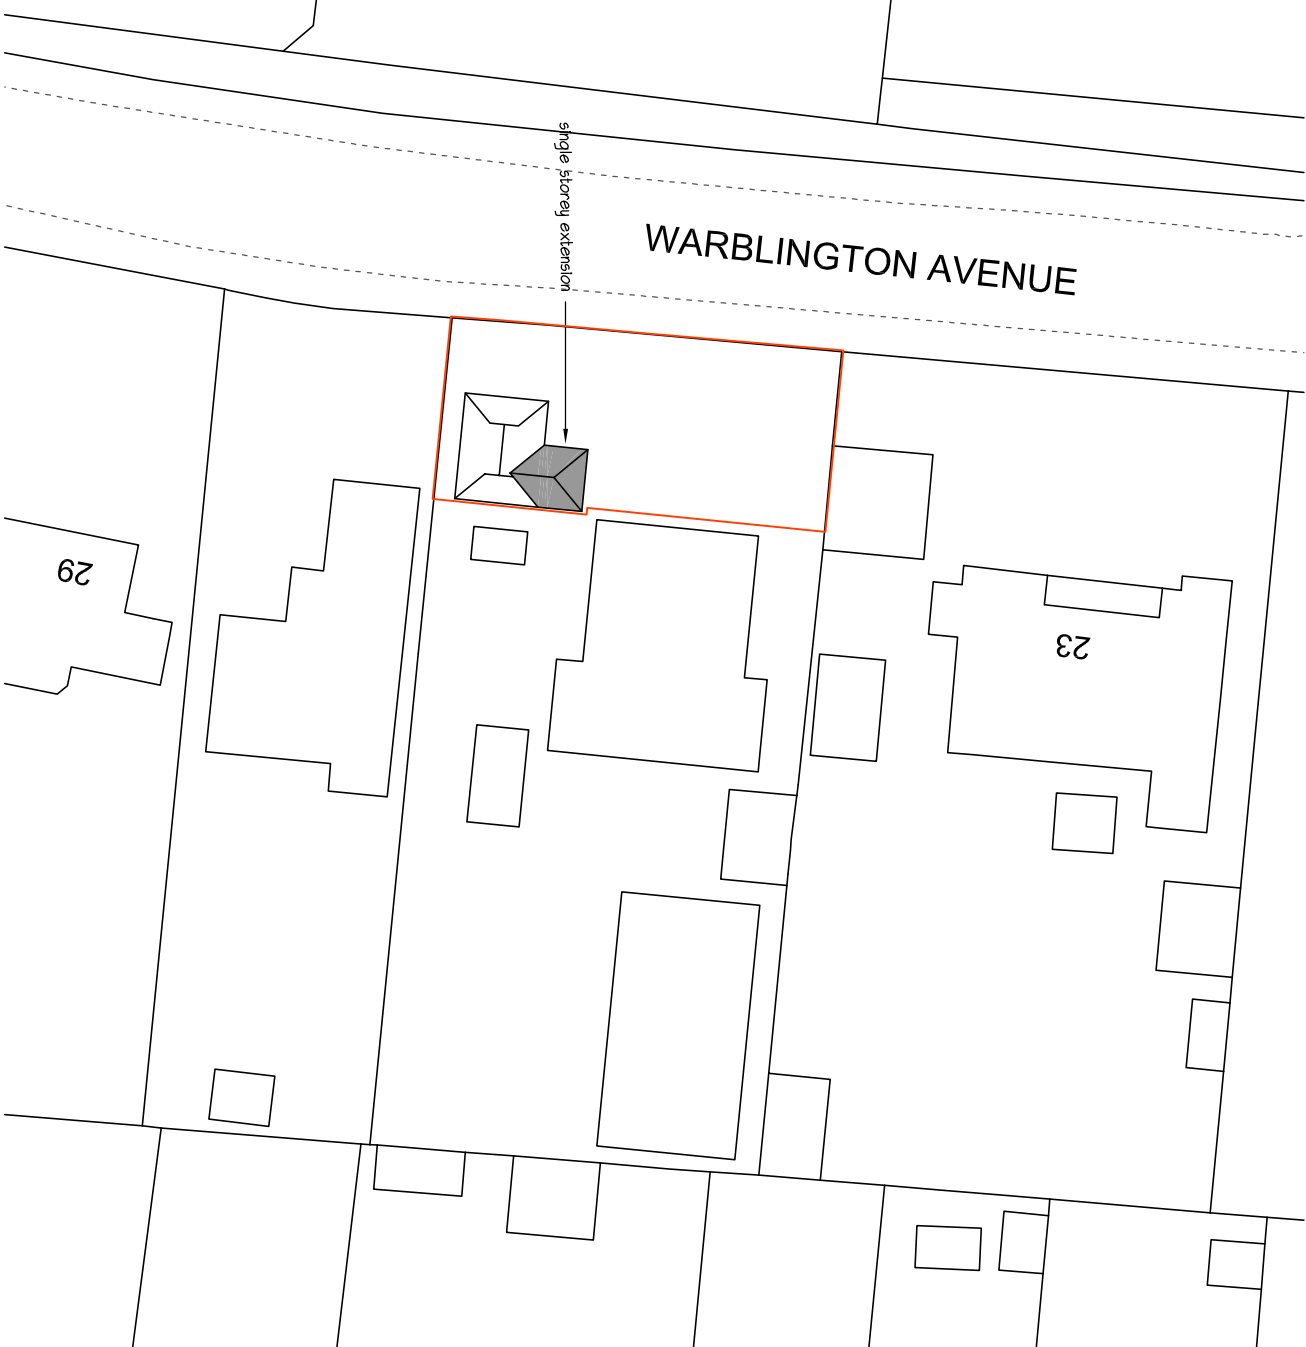

Block



mf designs ltd

Chartered Architects



36 Grove Road • Havant • Hampshire • PO9 1AR
Director: Martin Farrer RIBA • Co Registration No.4507379

t/ 02382 470967
e admin@mfdesigns.org.uk

Date: Jan 2026
Scale: 1:1250/500

Job No: 3347
Dwg No: P_03

SINGLE STOREY EXTENSION - Avenue Medispa Ltd, 25 Warblington Avenue, Warblington. PO9 2SD