


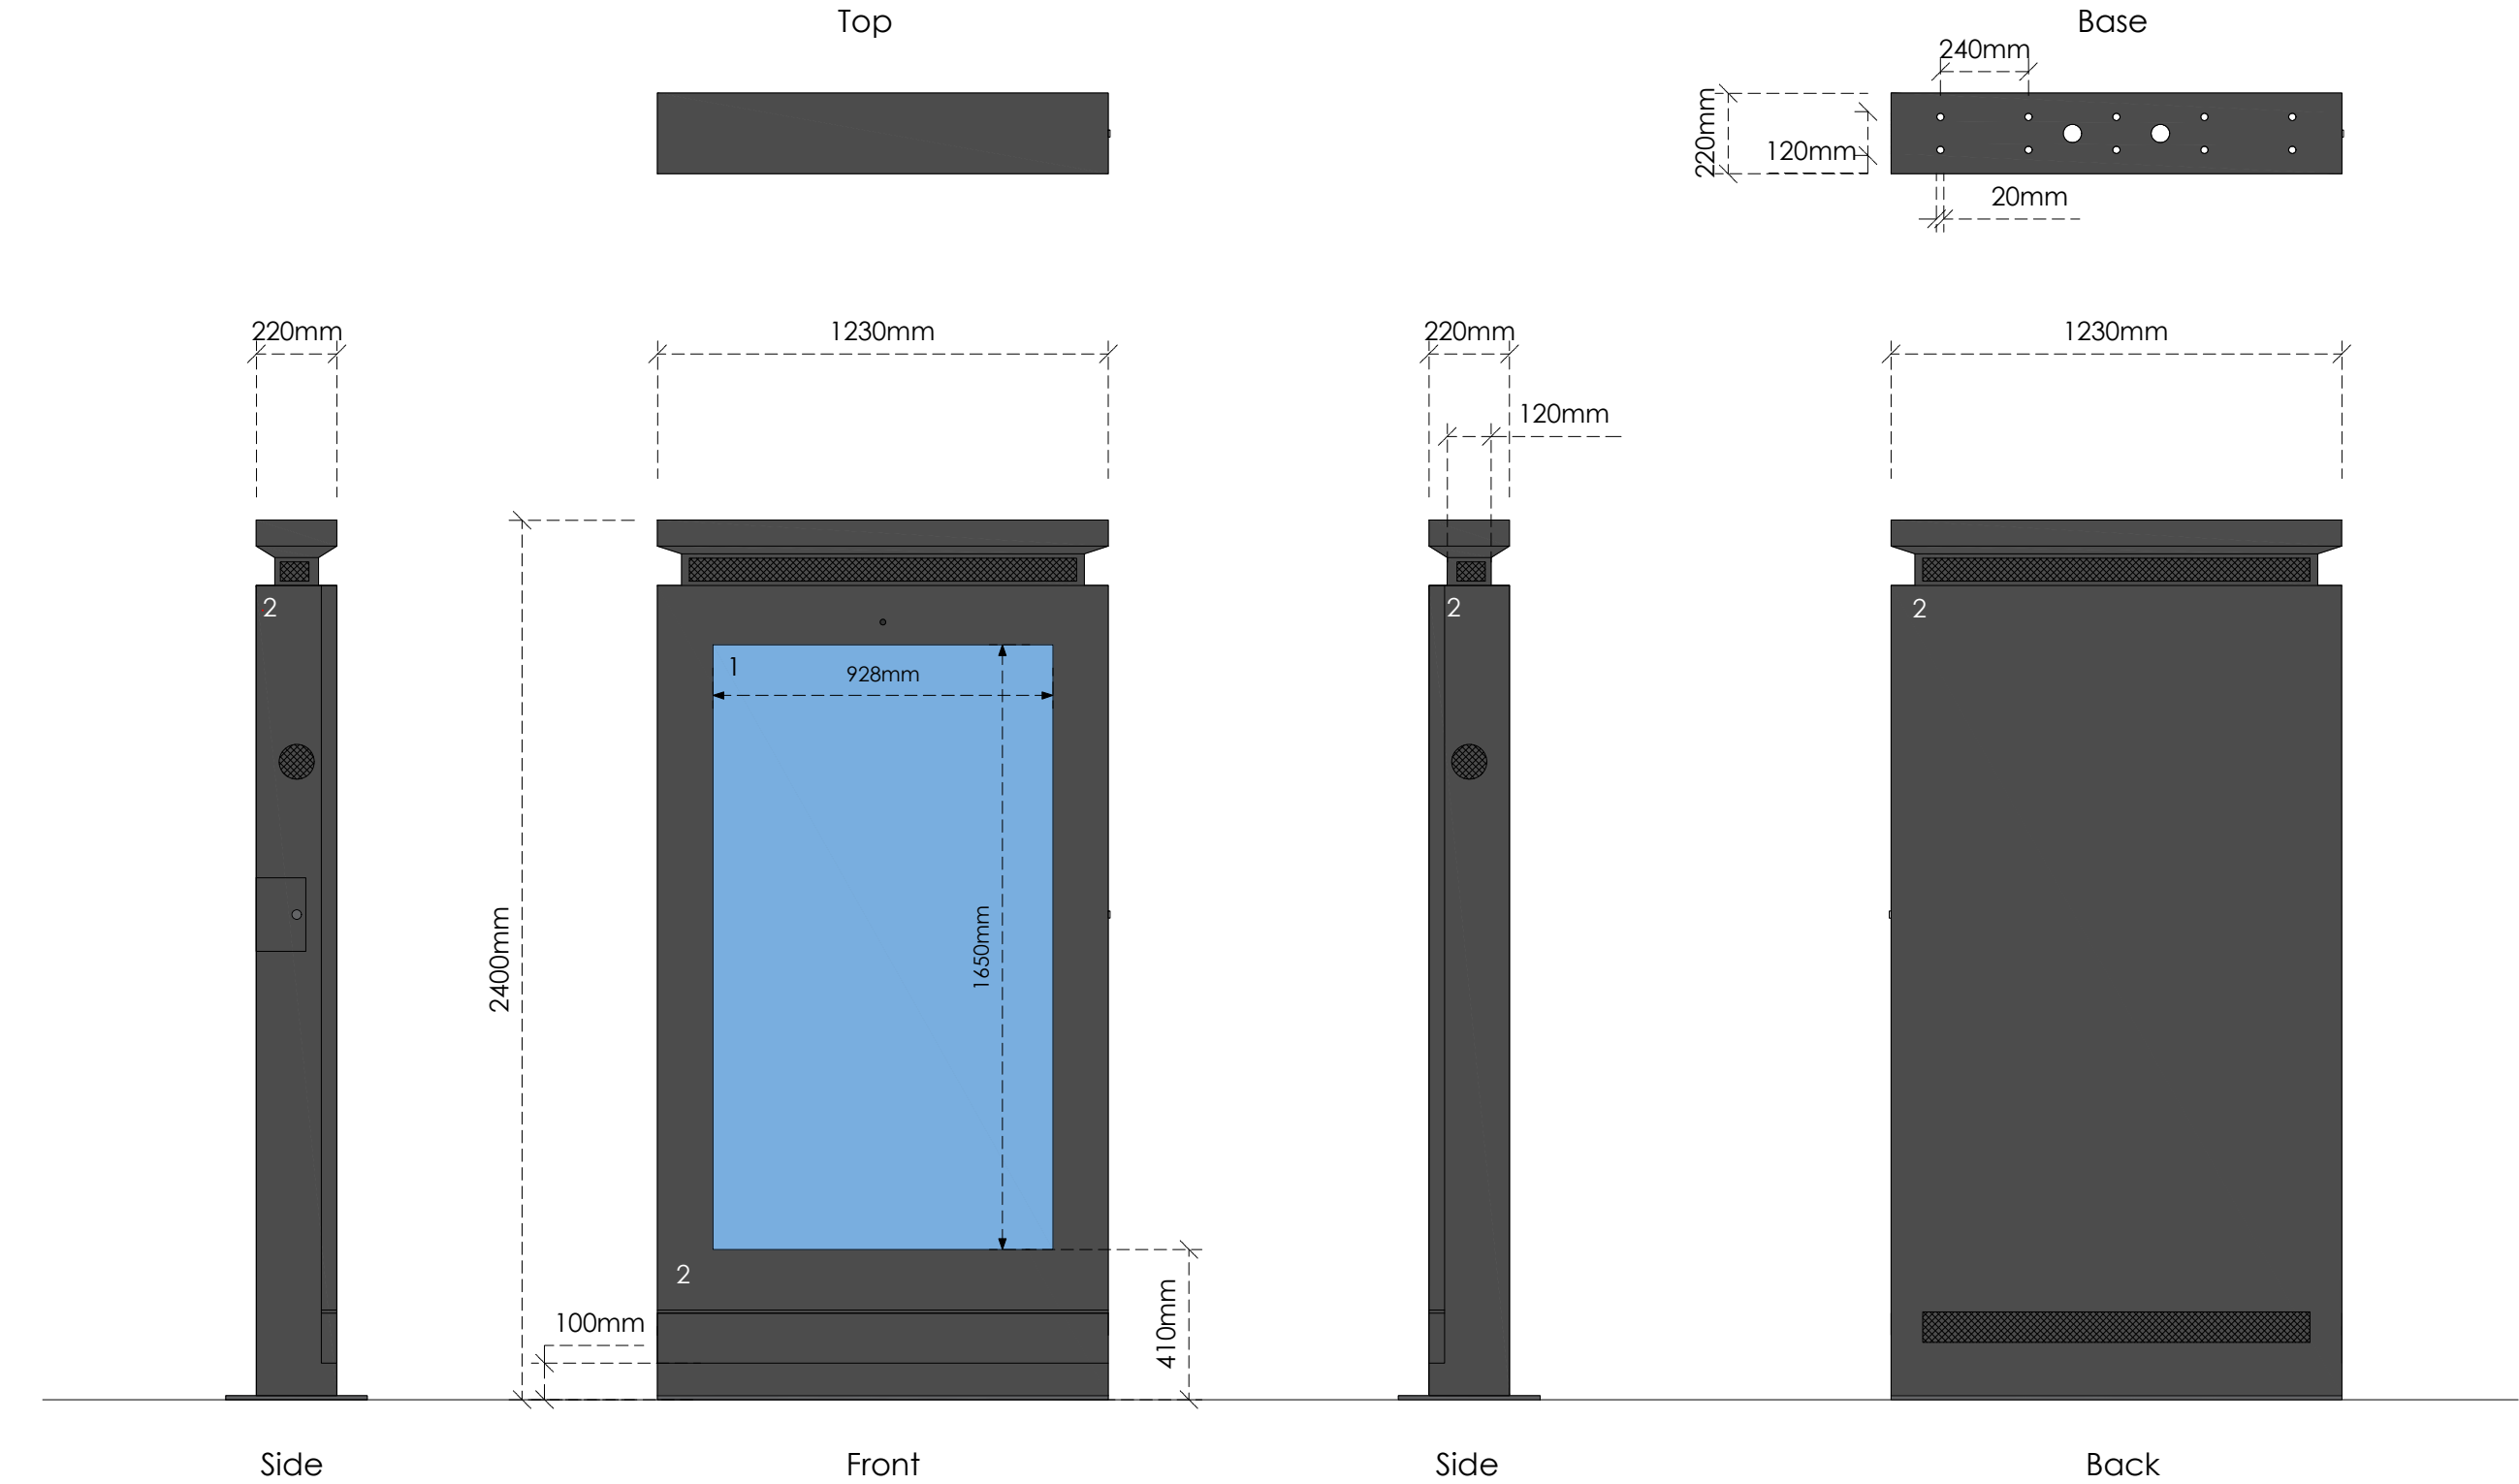

Title
Specification

Address
87 Havant Road, Emsworth, Hampshire,
PO10 7LE

Client

Job No.
FS255
25542

Issued
23/01/26

Scale
1:20 @ A3

- Key**
- 1. Digital Display
 - 2. Zinc Powder and Fine Grain Powder Coated Galvanized Steel in Black (RAL 9005)

All information is to be checked on site for accuracy and fit. Only drawings with WD status with the most recent revision are to be used for construction.