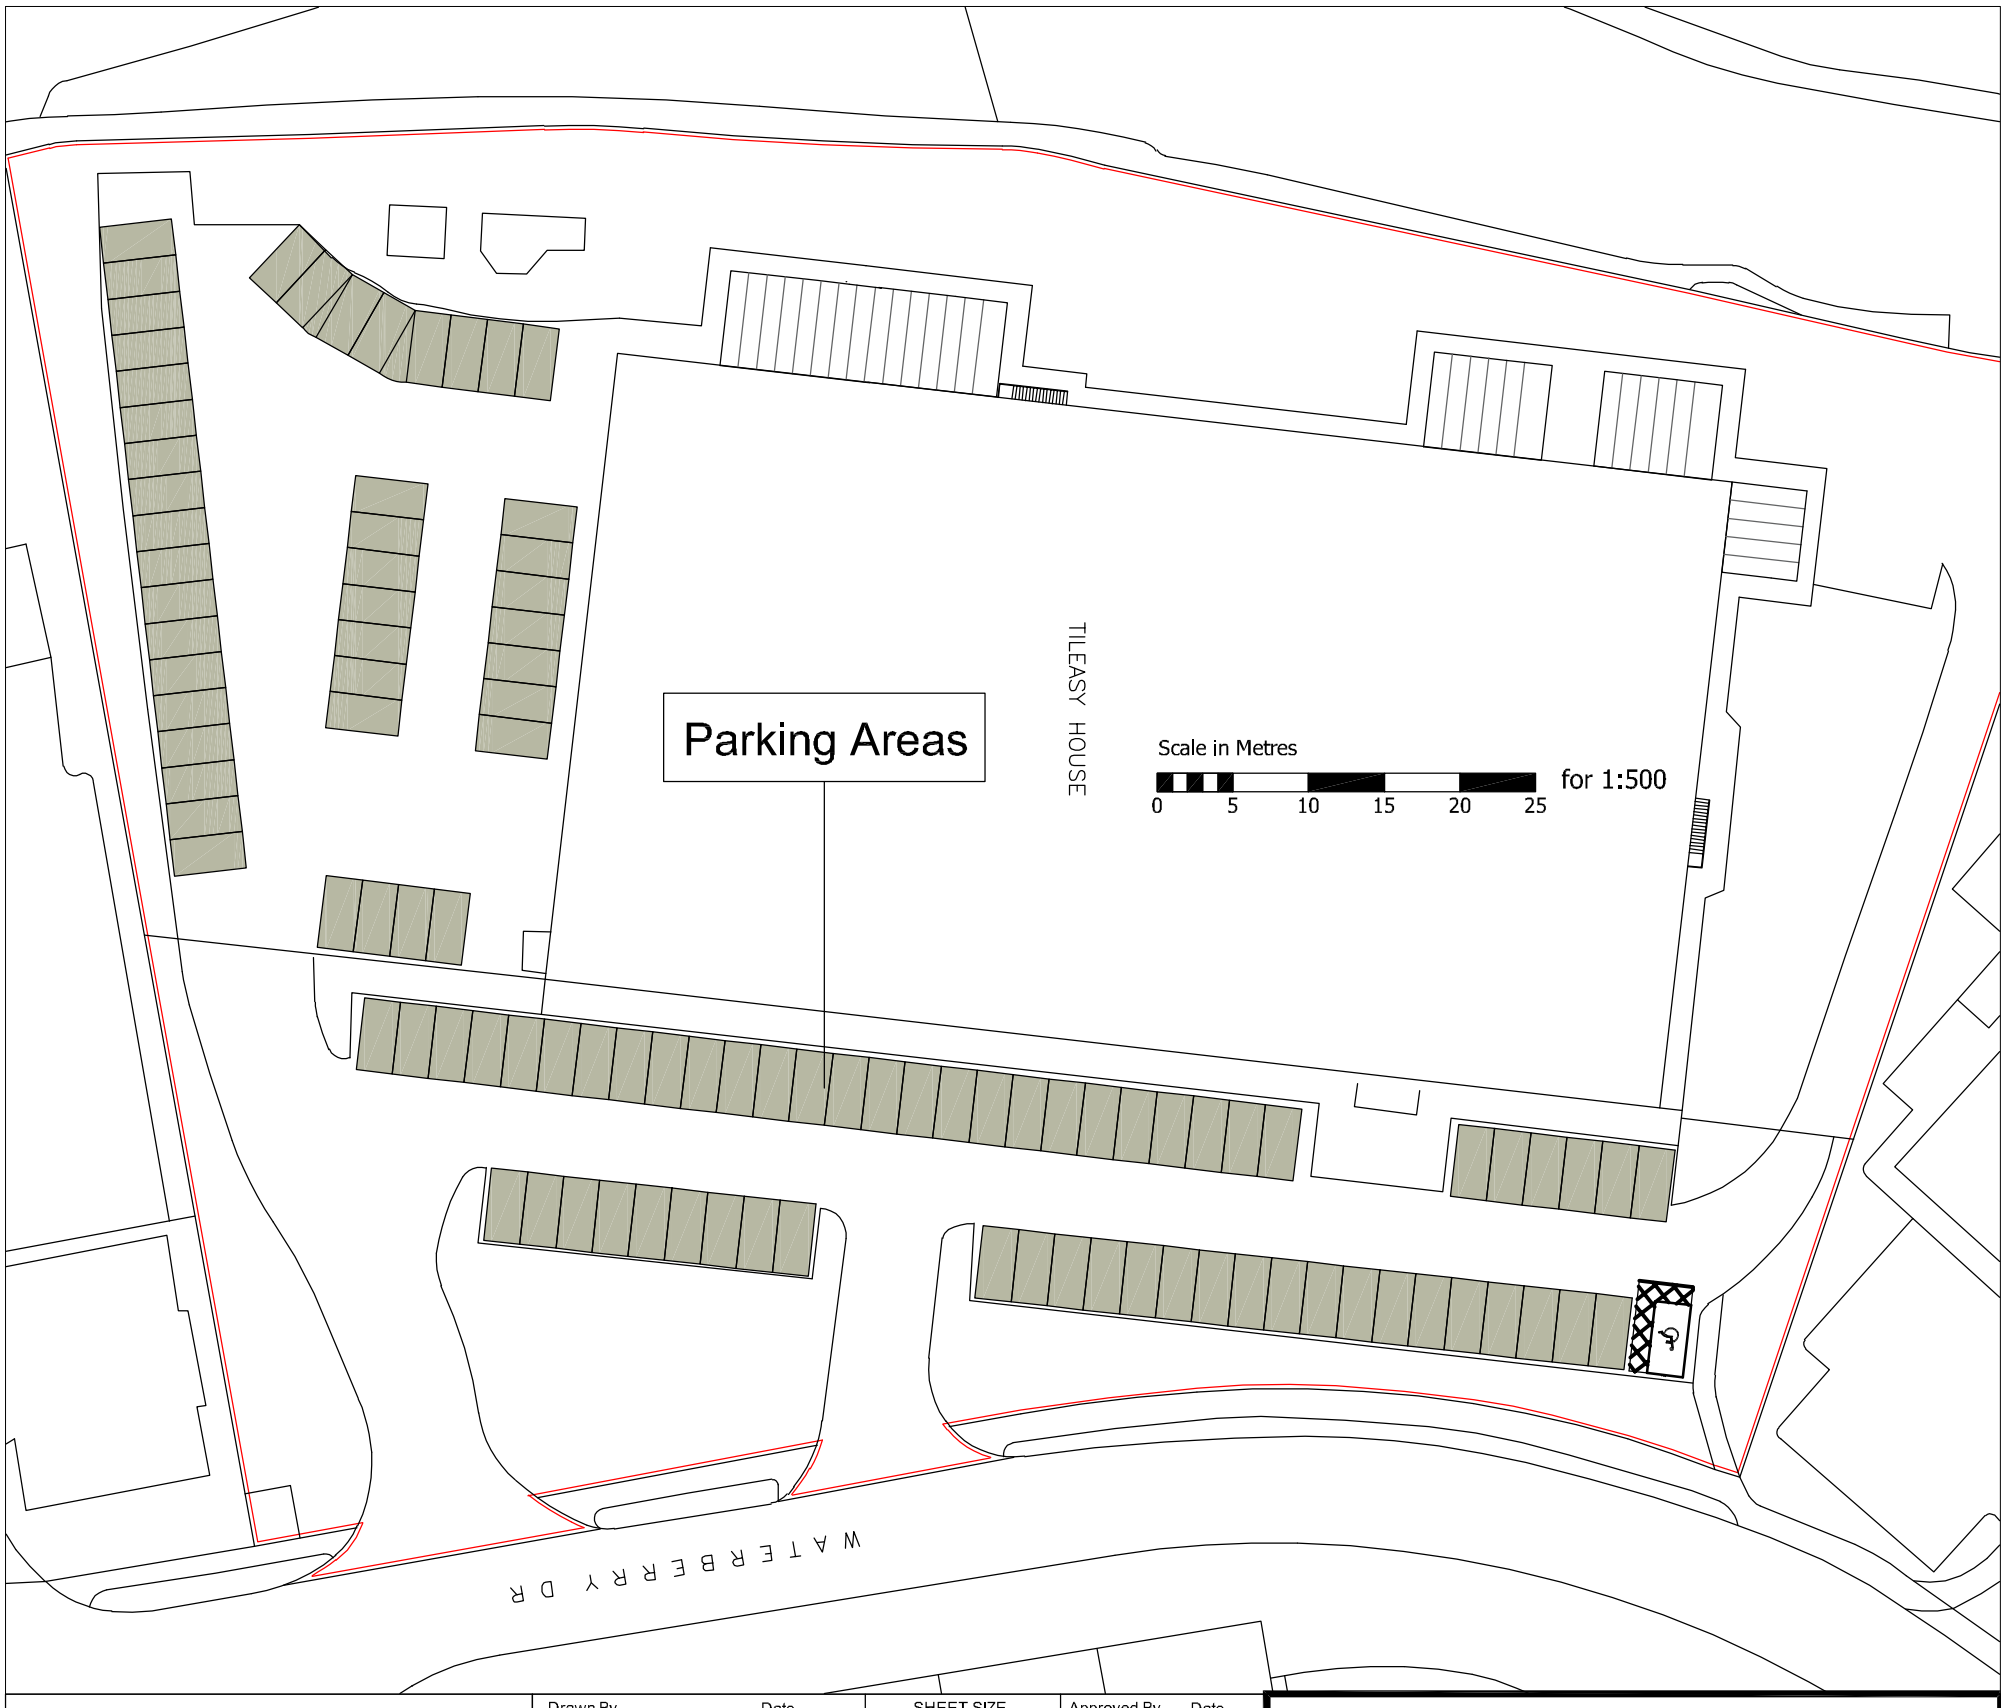


Drawn By: CF	Date: 01/10/25	SHEET SIZE: A3	Approved By / Date:
Project: The West Group, Westberry Drive	Drawing No.: CFA | FULL | 01	Revision:	Scale: as shown
	Drawing Title: Parking Plan		

Chris Flint Associates Ltd

CHARTERED SURVEYORS - PROJECT MANAGERS
DEVELOPMENT CONSULTANTS

PLANNING

BEECHWOOD - 20 QUEENS ROAD - WATERLOOVILLE - PO7 7SB
tel: 023 92 432484
Email: chrisflintassociates@gmail.com