


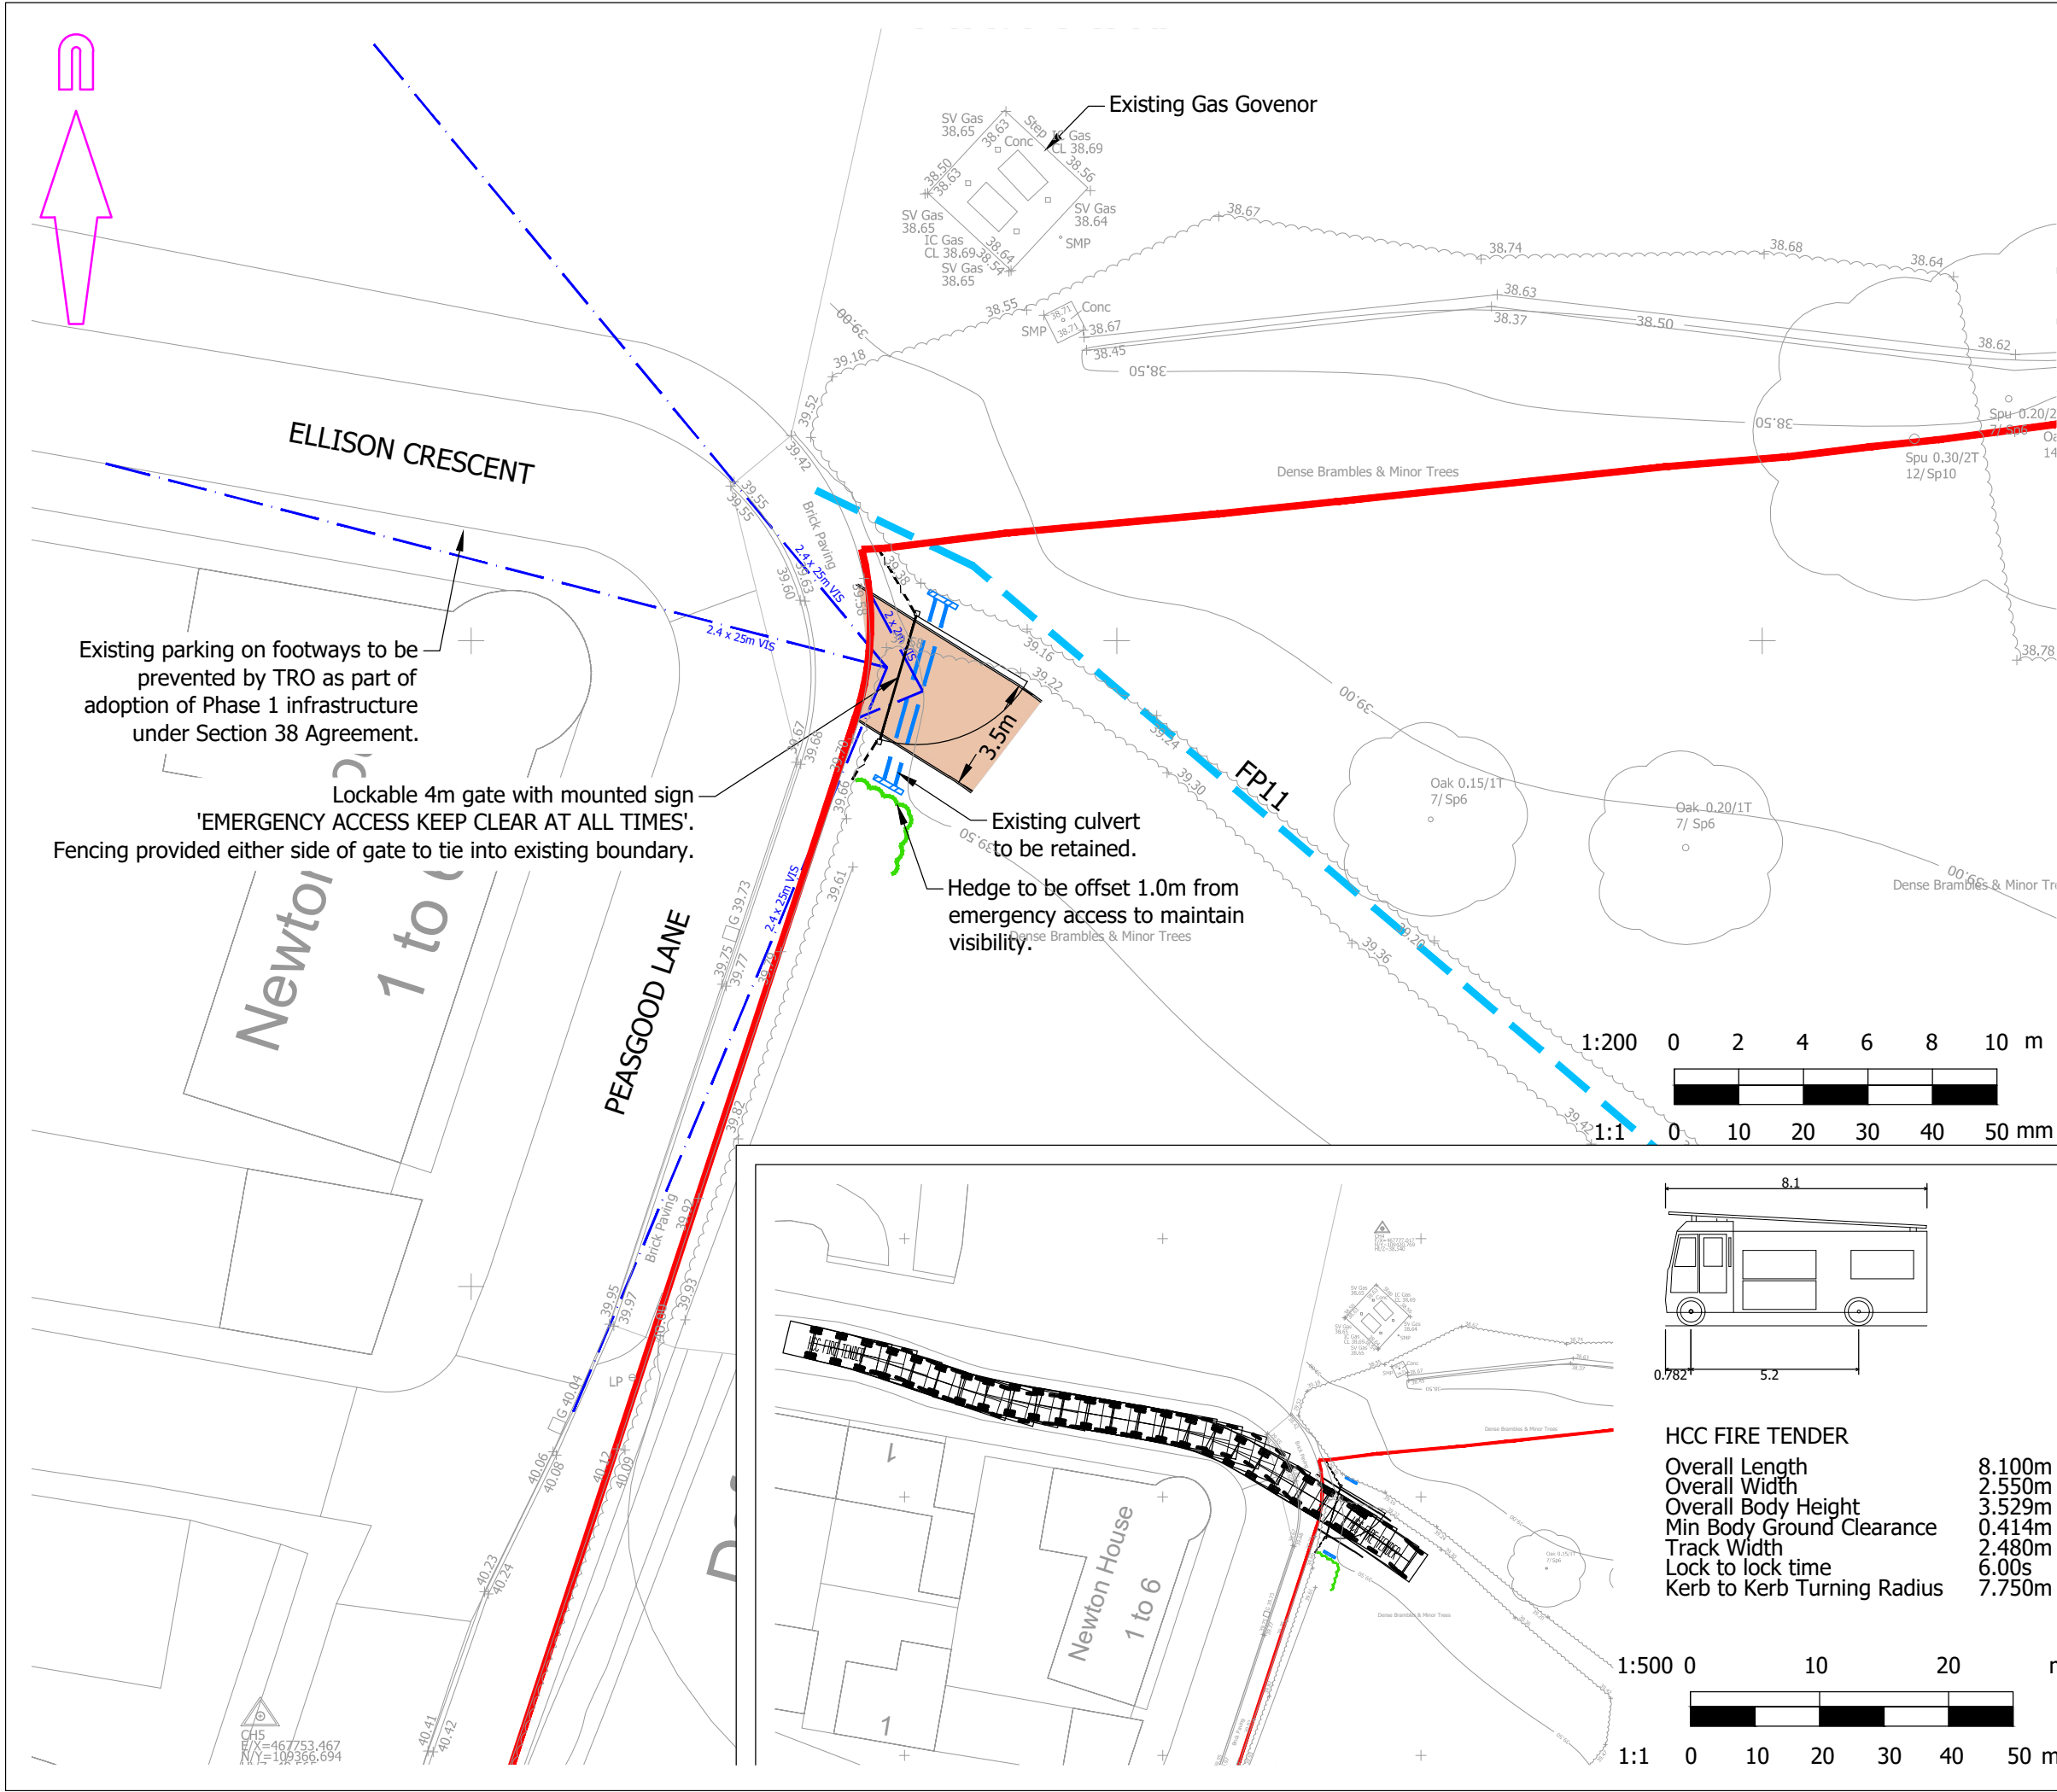

© Mayer Brown Limited Copyright. The drawings, information and data recorded in this document ("the information") is the property of Mayer Brown. This document and the information are solely for the use of the authorised recipient and this document may not be used, copied or reproduced in whole or part for any purposes other than which it was supplied by Mayer Brown. Mayer Brown makes no representation, undertakes no duty and accepts no responsibilities to any third party who may use or rely upon this document or the information.

A3 ORIGINAL


© Crown Copyright and database rights 2026 Ordnance Survey 0100031673

NOTES

1. Refer to Dwg. GTWVILLE_BSL/VT/01 for further vehicle tracking information.

KEY:

- Development Boundary
- Existing Right of Way

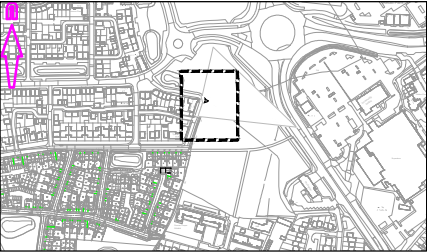

FOR APPROVAL
NOT FOR CONSTRUCTION

E	Bollards replaced with gate.	RHA	DRAFT
D	Views adjusted to show visibility.	RHA	26/04/2025
C	Revised post HA comments 14/11/24	RHA	27/01/2025
B	Visibility added.	RHA	23/07/2024
A	Further details added.	RHA	26/05/2023

rev.	amendment	checked	date
------	-----------	---------	------



Mayer Brown Limited
Lion House
Oriental Road Woking Surrey GU22 8AR
Telephone 01483 750 508 Fax 01483 750 437
wokingoffice@mayerbrown.co.uk www.mayerbrown.co.uk

client
grainger plc

project
BLUE STAR LAND
WATERLOOVILLE

scale	AS SHOWN	drawn by	KD	checked by	RHA
date	MARCH 2023	cad file	SK_03.dwg		

title
PROPOSED EMERGENCY & PEDESTRIAN ACCESS

drawing number	GTWVILLE_BSL/SK/03	rev.	E
----------------	--------------------	------	---