


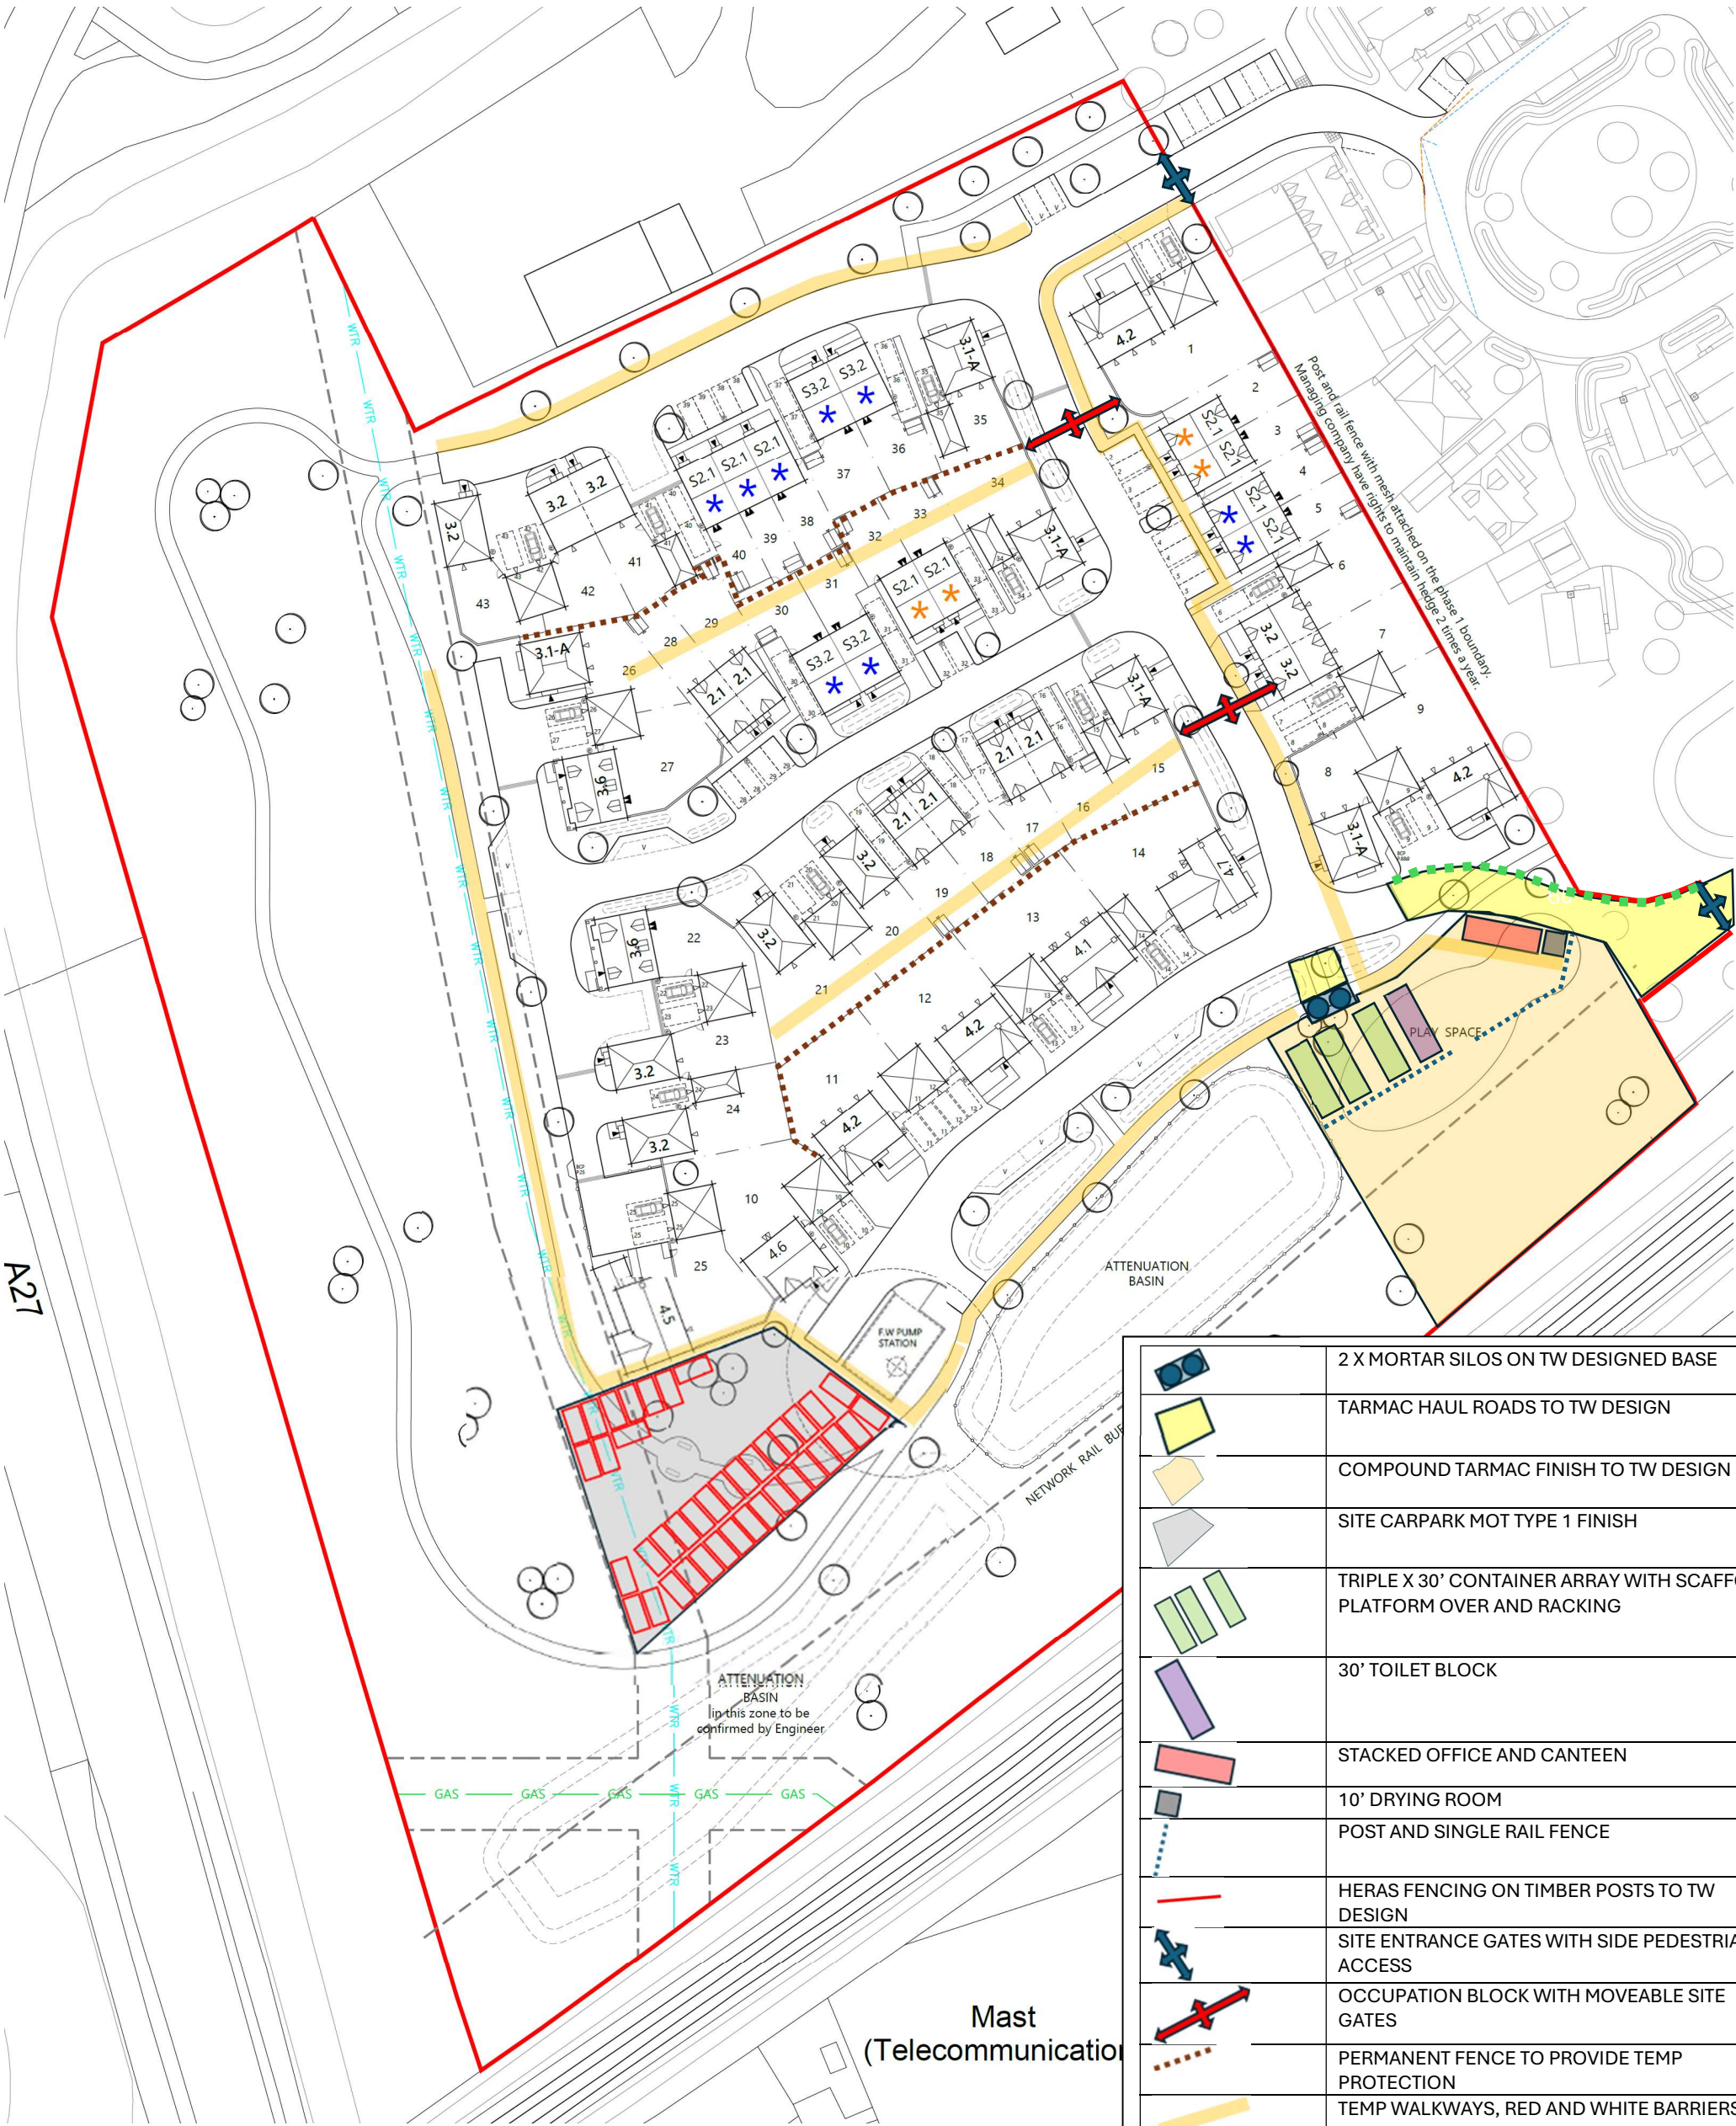

Line / size and location of the haul road subject to site tracking and position of existing features

	2 X MORTAR SILOS ON TW DESIGNED BASE
	TARMAC HAUL ROADS TO TW DESIGN
	COMPOUND TARMAC FINISH TO TW DESIGN ***
	SITE CARPARK MOT TYPE 1 FINISH
	TRIPLE X 30' CONTAINER ARRAY WITH SCAFFOLD PLATFORM OVER AND RACKING
	30' TOILET BLOCK
	STACKED OFFICE AND CANTEEN
	10' DRYING ROOM
	POST AND SINGLE RAIL FENCE
	HERAS FENCING ON TIMBER POSTS TO TW DESIGN
	SITE ENTRANCE GATES WITH SIDE PEDESTRIAN ACCESS
	OCCUPATION BLOCK WITH MOVEABLE SITE GATES
	PERMANENT FENCE TO PROVIDE TEMP PROTECTION
	TEMP WALKWAYS, RED AND WHITE BARRIERS MOT TYPE1 FINISH IN THE TEMPORARY UNTIL PERMANENT FINISH CAN BE ADOPTED
	SCAFFOLD LOADING BAYS:- • 1 PER GARAGE • 1 PER DET HOUSE / SEMI DET • 2 PER ROW OF TERRACE
	2.4m timber hoarding to TW design
***	HEAVY MATERIAL STORE ON PHASE 1 ALONG WITH WHEEL WASH STATION