


- 1 Recon stone facia and banding
- 2 Planter to first floor
- 3 Aluminium coping
- 4 Dark stained timber cladding
- 5 PPC Aluminium framed windows/doors
- 6 Light buff/grey facing brick
- 7 PPC Balustrade

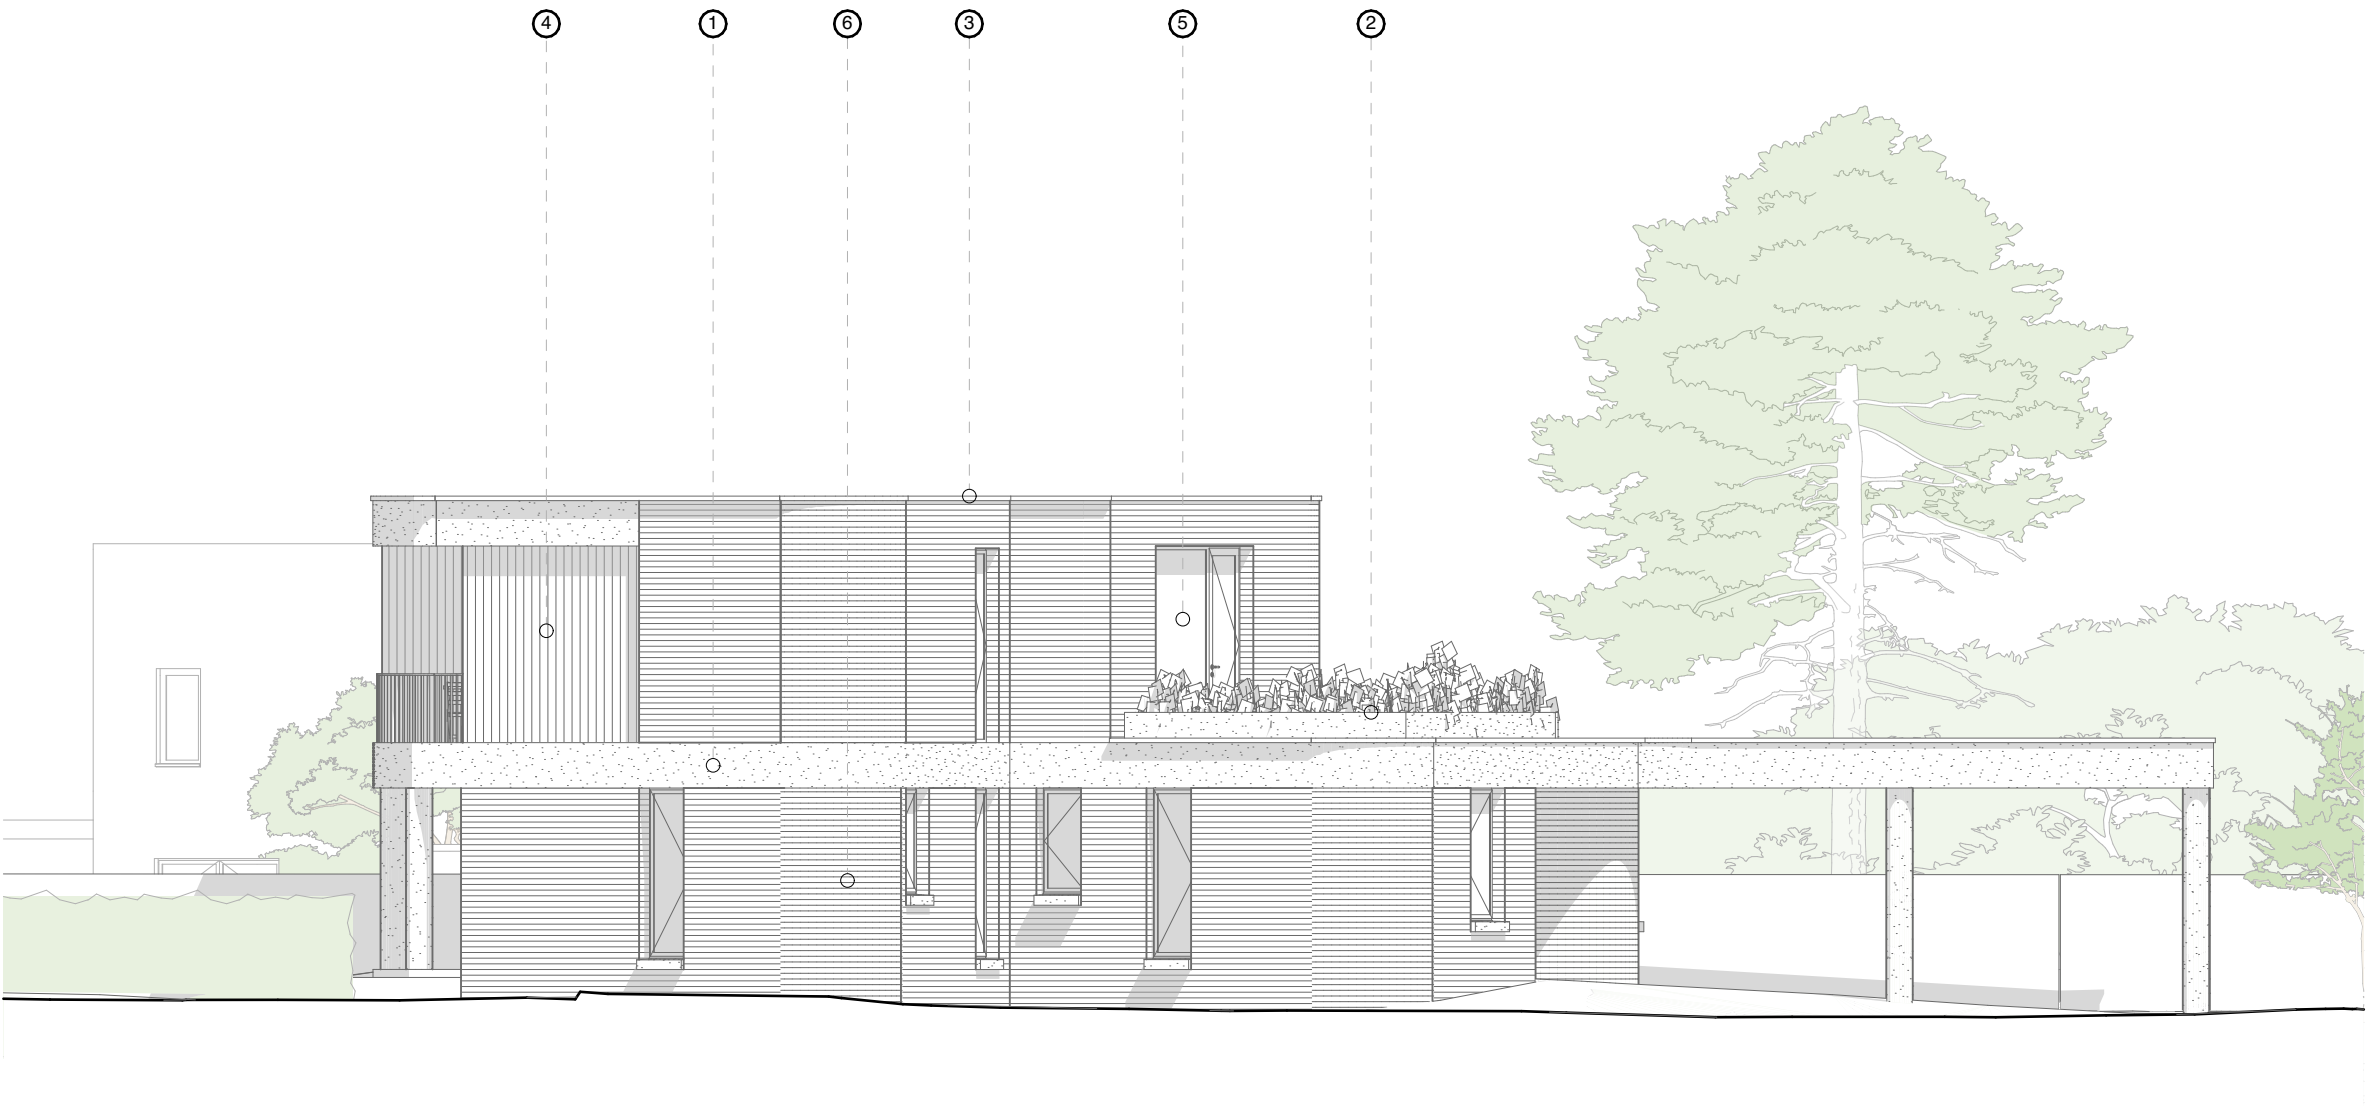

1:100
Proposed North Elevation

Scale @ A3: 1:100

0 1 2 3 4 5

NOTE: This drawing is to be scaled for planning purposes only

Project: 26 Wittering Road

Address: 26 Wittering Road,
Hayling Island, P011 9SP

Client: Peter & Gusti Taylor

Drawing: Proposed Elevation 3

483 - OBA - 00 - ZZ - DR - A - 0403 - 02

Status: OBA proj no: 483

rev	description	date
02	Planning	12/02/2026
01	Planning	04/12/2025

OB ARCHITECTURE

The Dispensary, 5-6 The Square, Winchester, SO23 9ES
6a Maltings Place, 169 Tower Bridge Road, London, SE1 3JB
01962 865344 info@obarchitecture.co.uk www.obarchitecture.co.uk