Existing Building structure

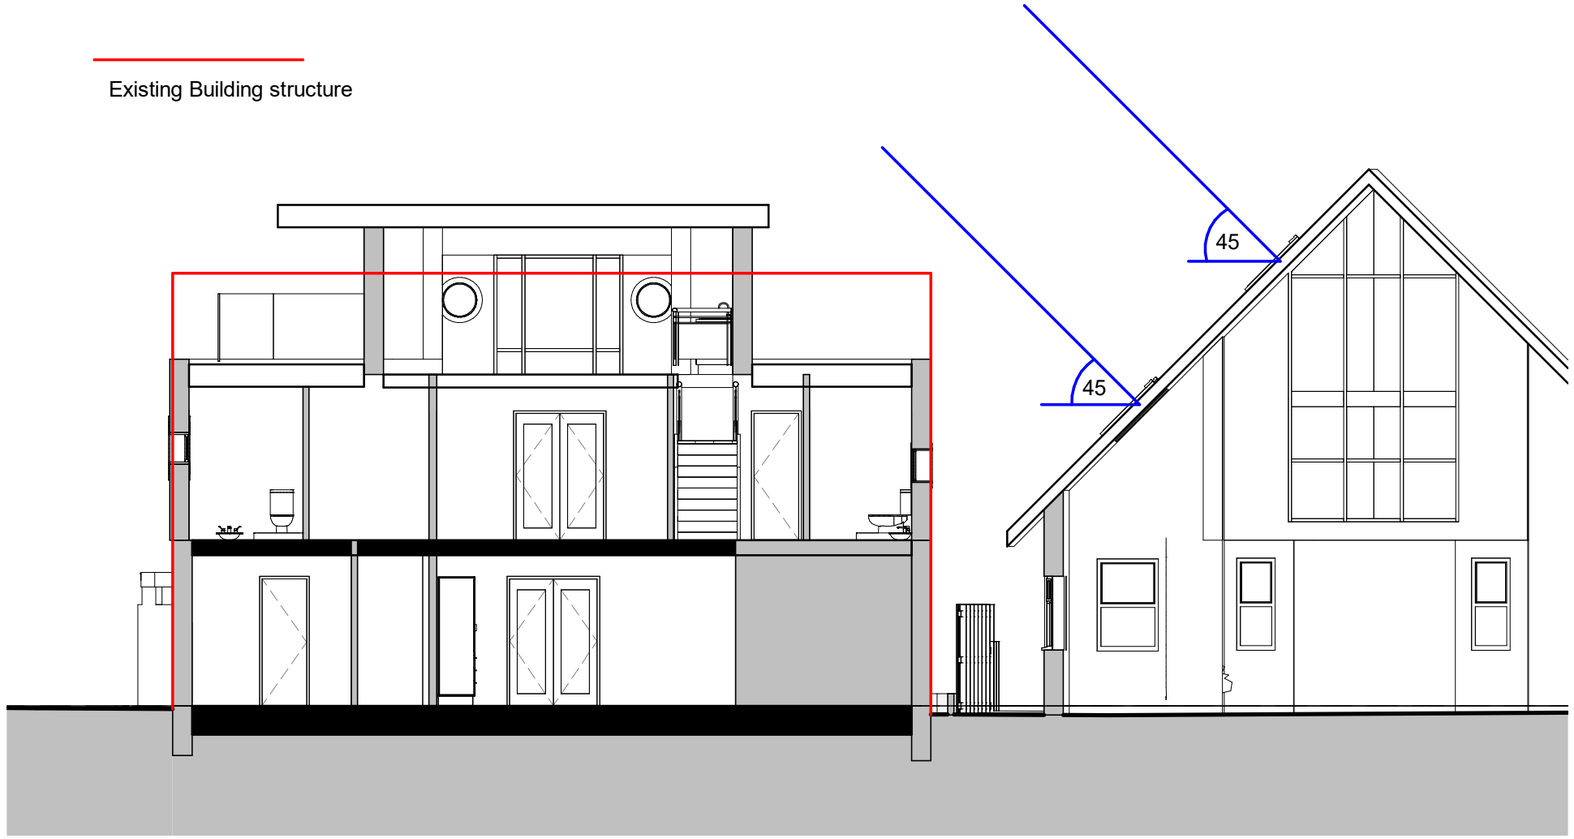

1 Section 1

1 : 100

Section showing improved nature of light to rooflight on neighbouring property

IJ Murray Associates Ltd

www.ijma.co.uk

CIAT CHARTERED PRACTICE

I J Murray Associates Ltd
200 Seafront
Hayling Island
Hampshire
PO11 9HR
Phone 07779 246915
e-mail ian@ijma.co.uk

These drawings are the property of IJ Murray Associates Ltd and should not be reproduced or used in any way without the permission of a Director of IJ Murray Associates Ltd

These drawings are for planning and building regulation purposes only and are not for construction. All dimensions should be checked on site before work commences

Mr Nick Ferguson

2 Bembridge Dve HI
Previously approved V9

Light to neighbour section

Project number	Project Number	A127	
Date	Issue Date		
Drawn by	Author		
Paper size	Checker	Scale	1 : 100

13/02/2026 17:16:59