

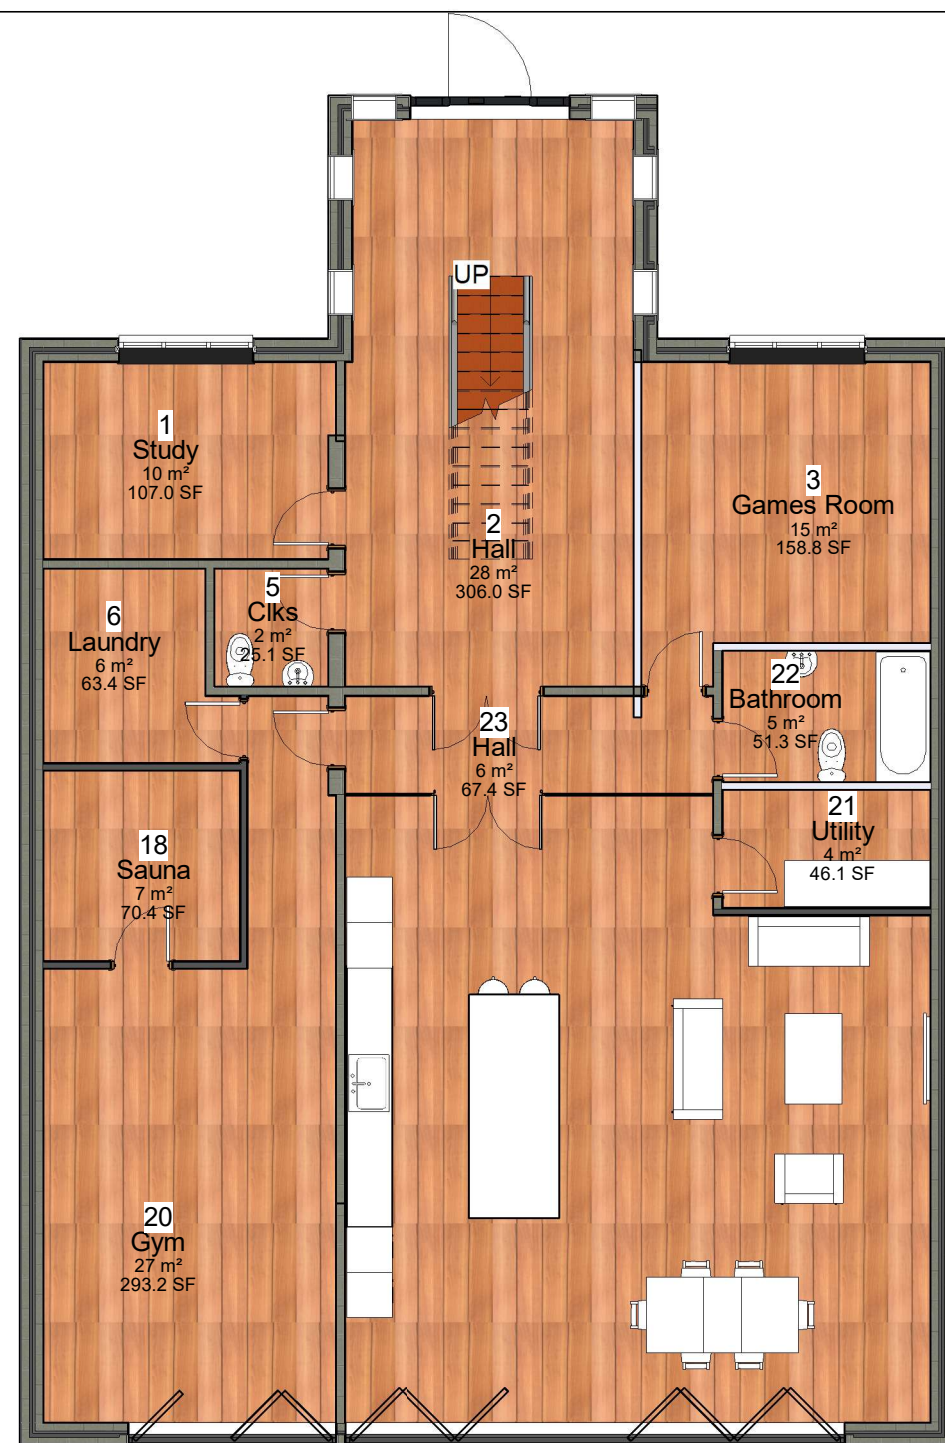


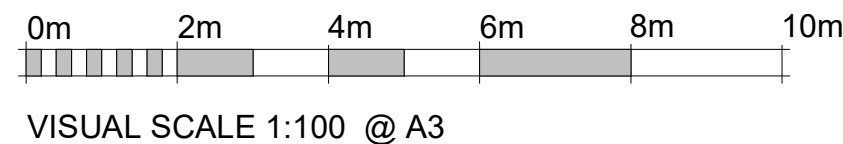

1 Ground Floor Plan
1 : 100

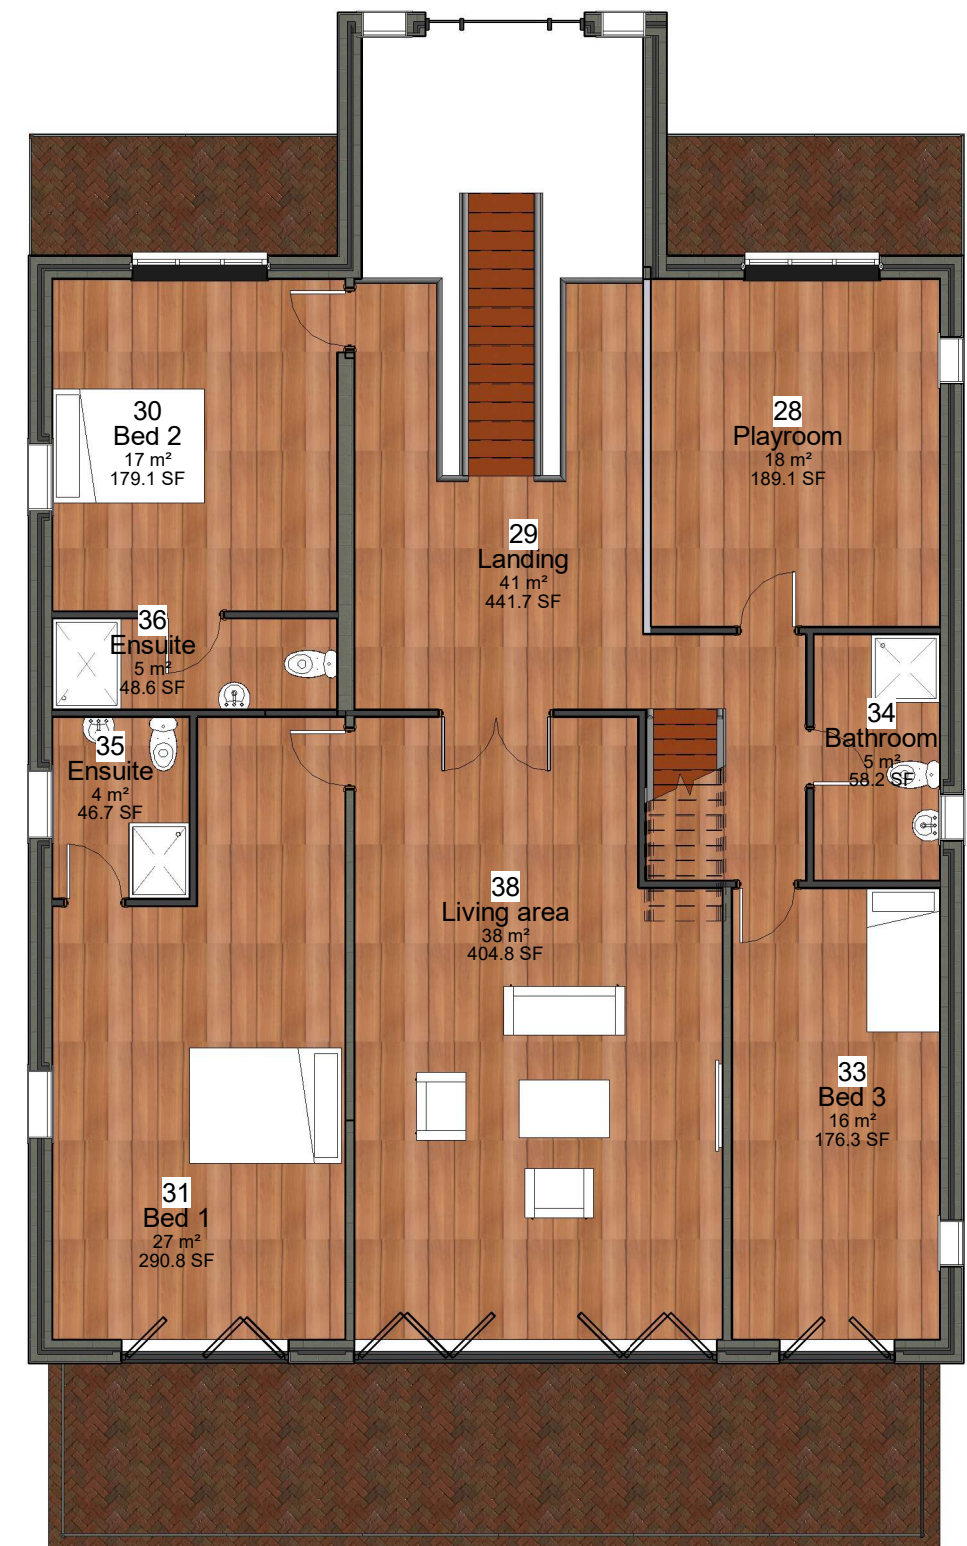

2 First Floor Plan
1 : 100