

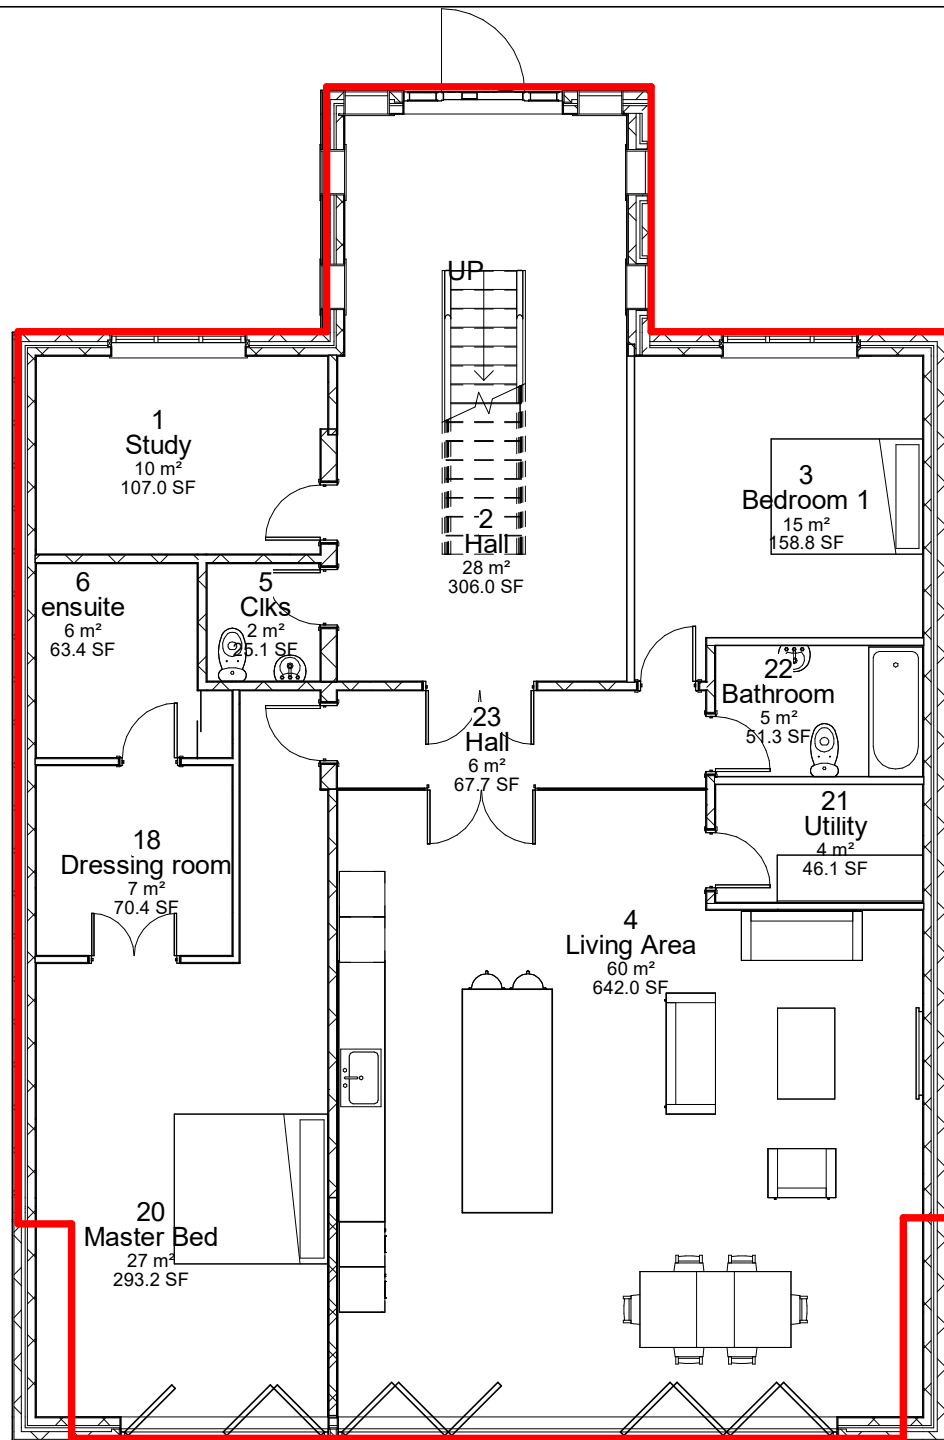


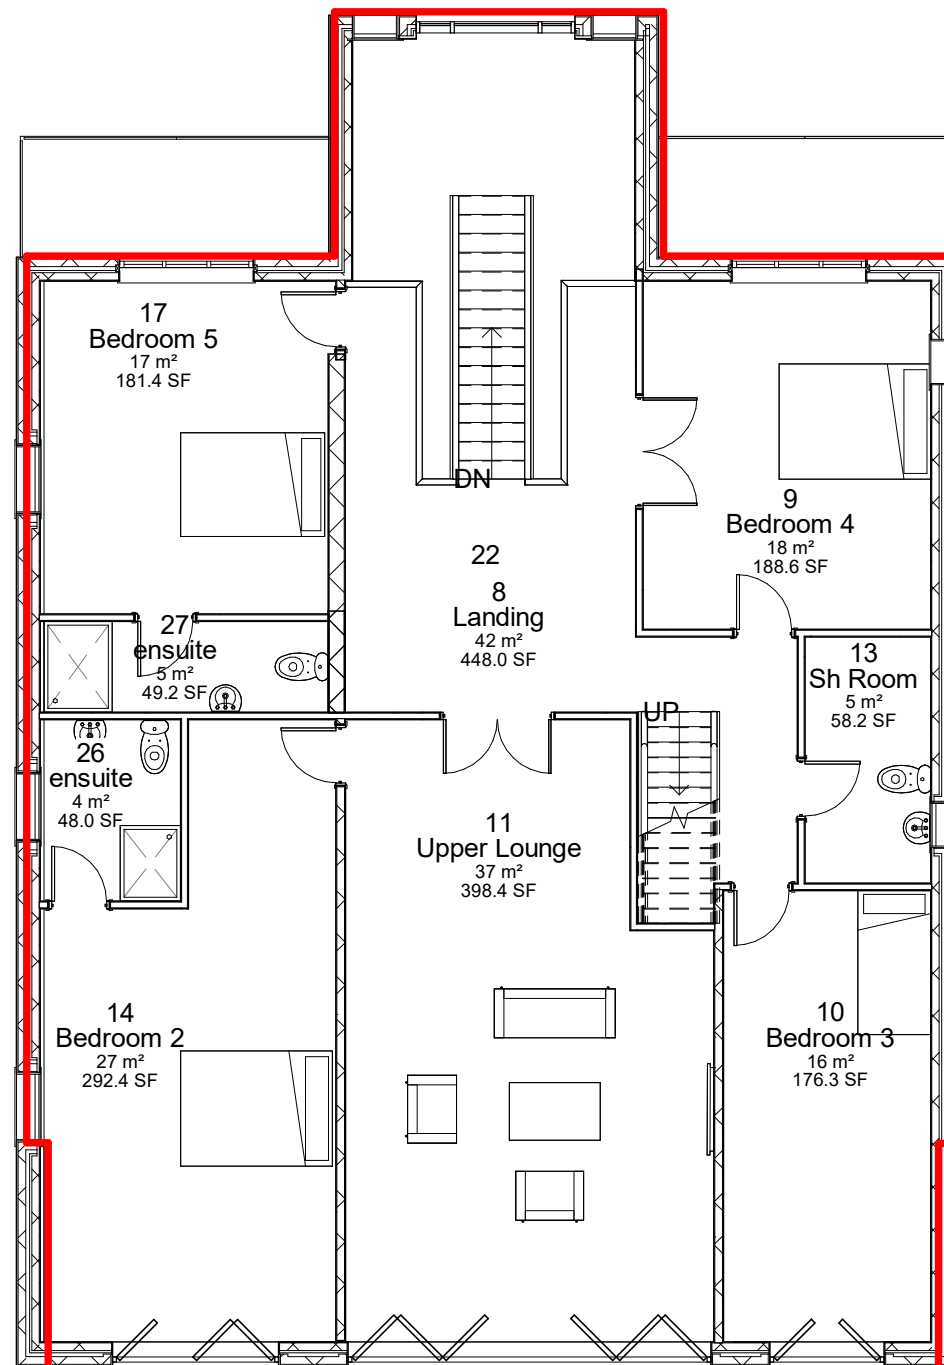

2 First Floor Plan
1 : 100

1 Ground Floor Plan
1 : 100

4 Second floor plan
1 : 100

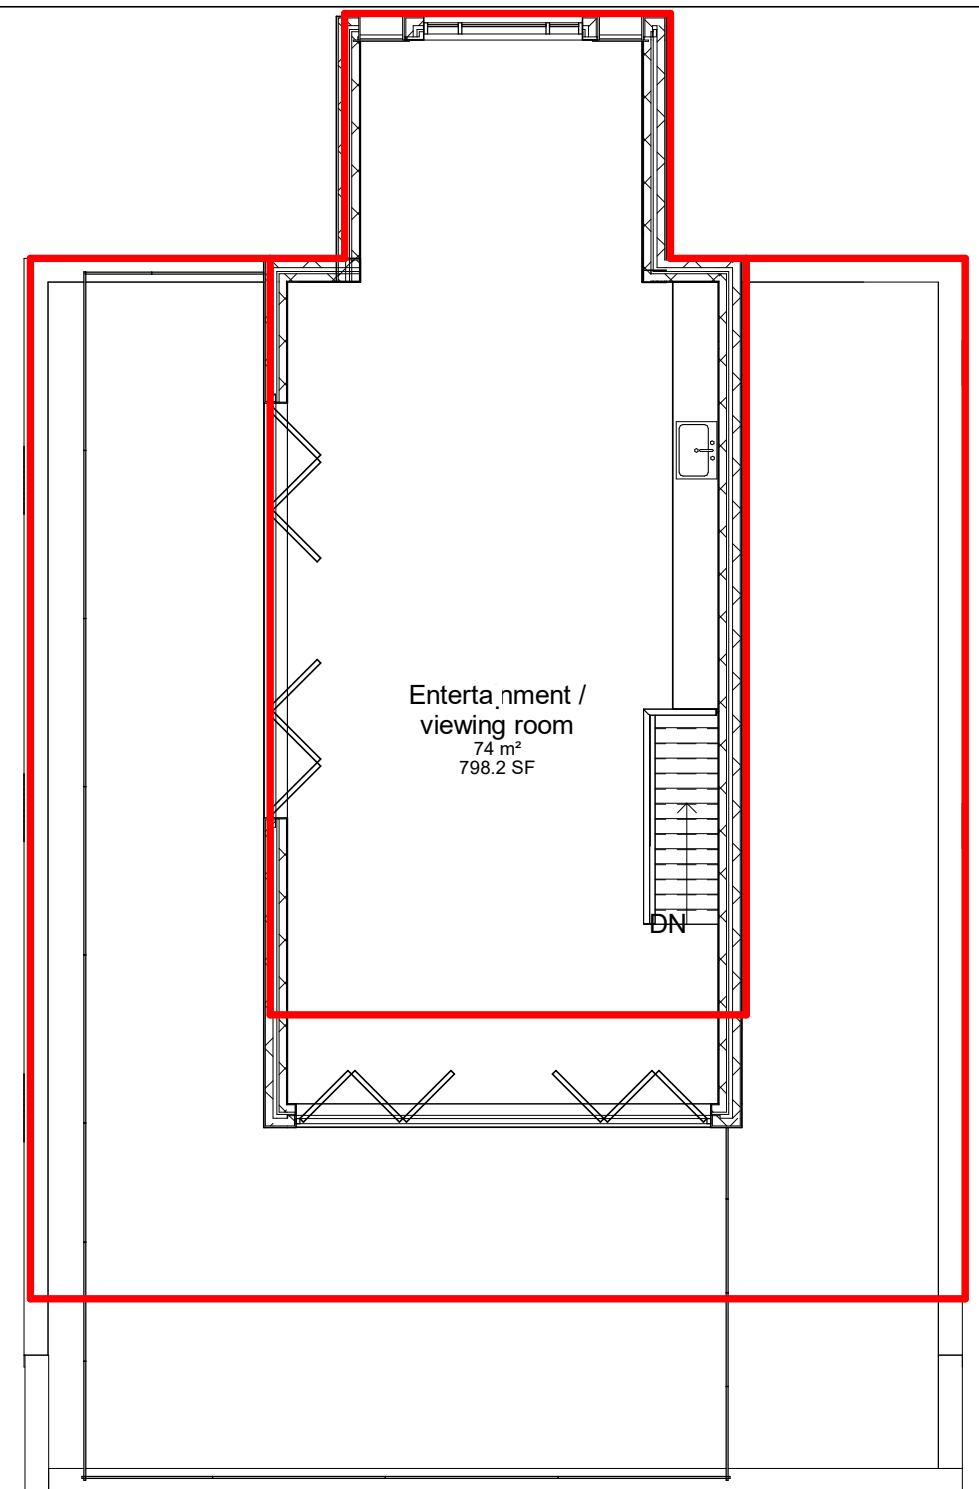