


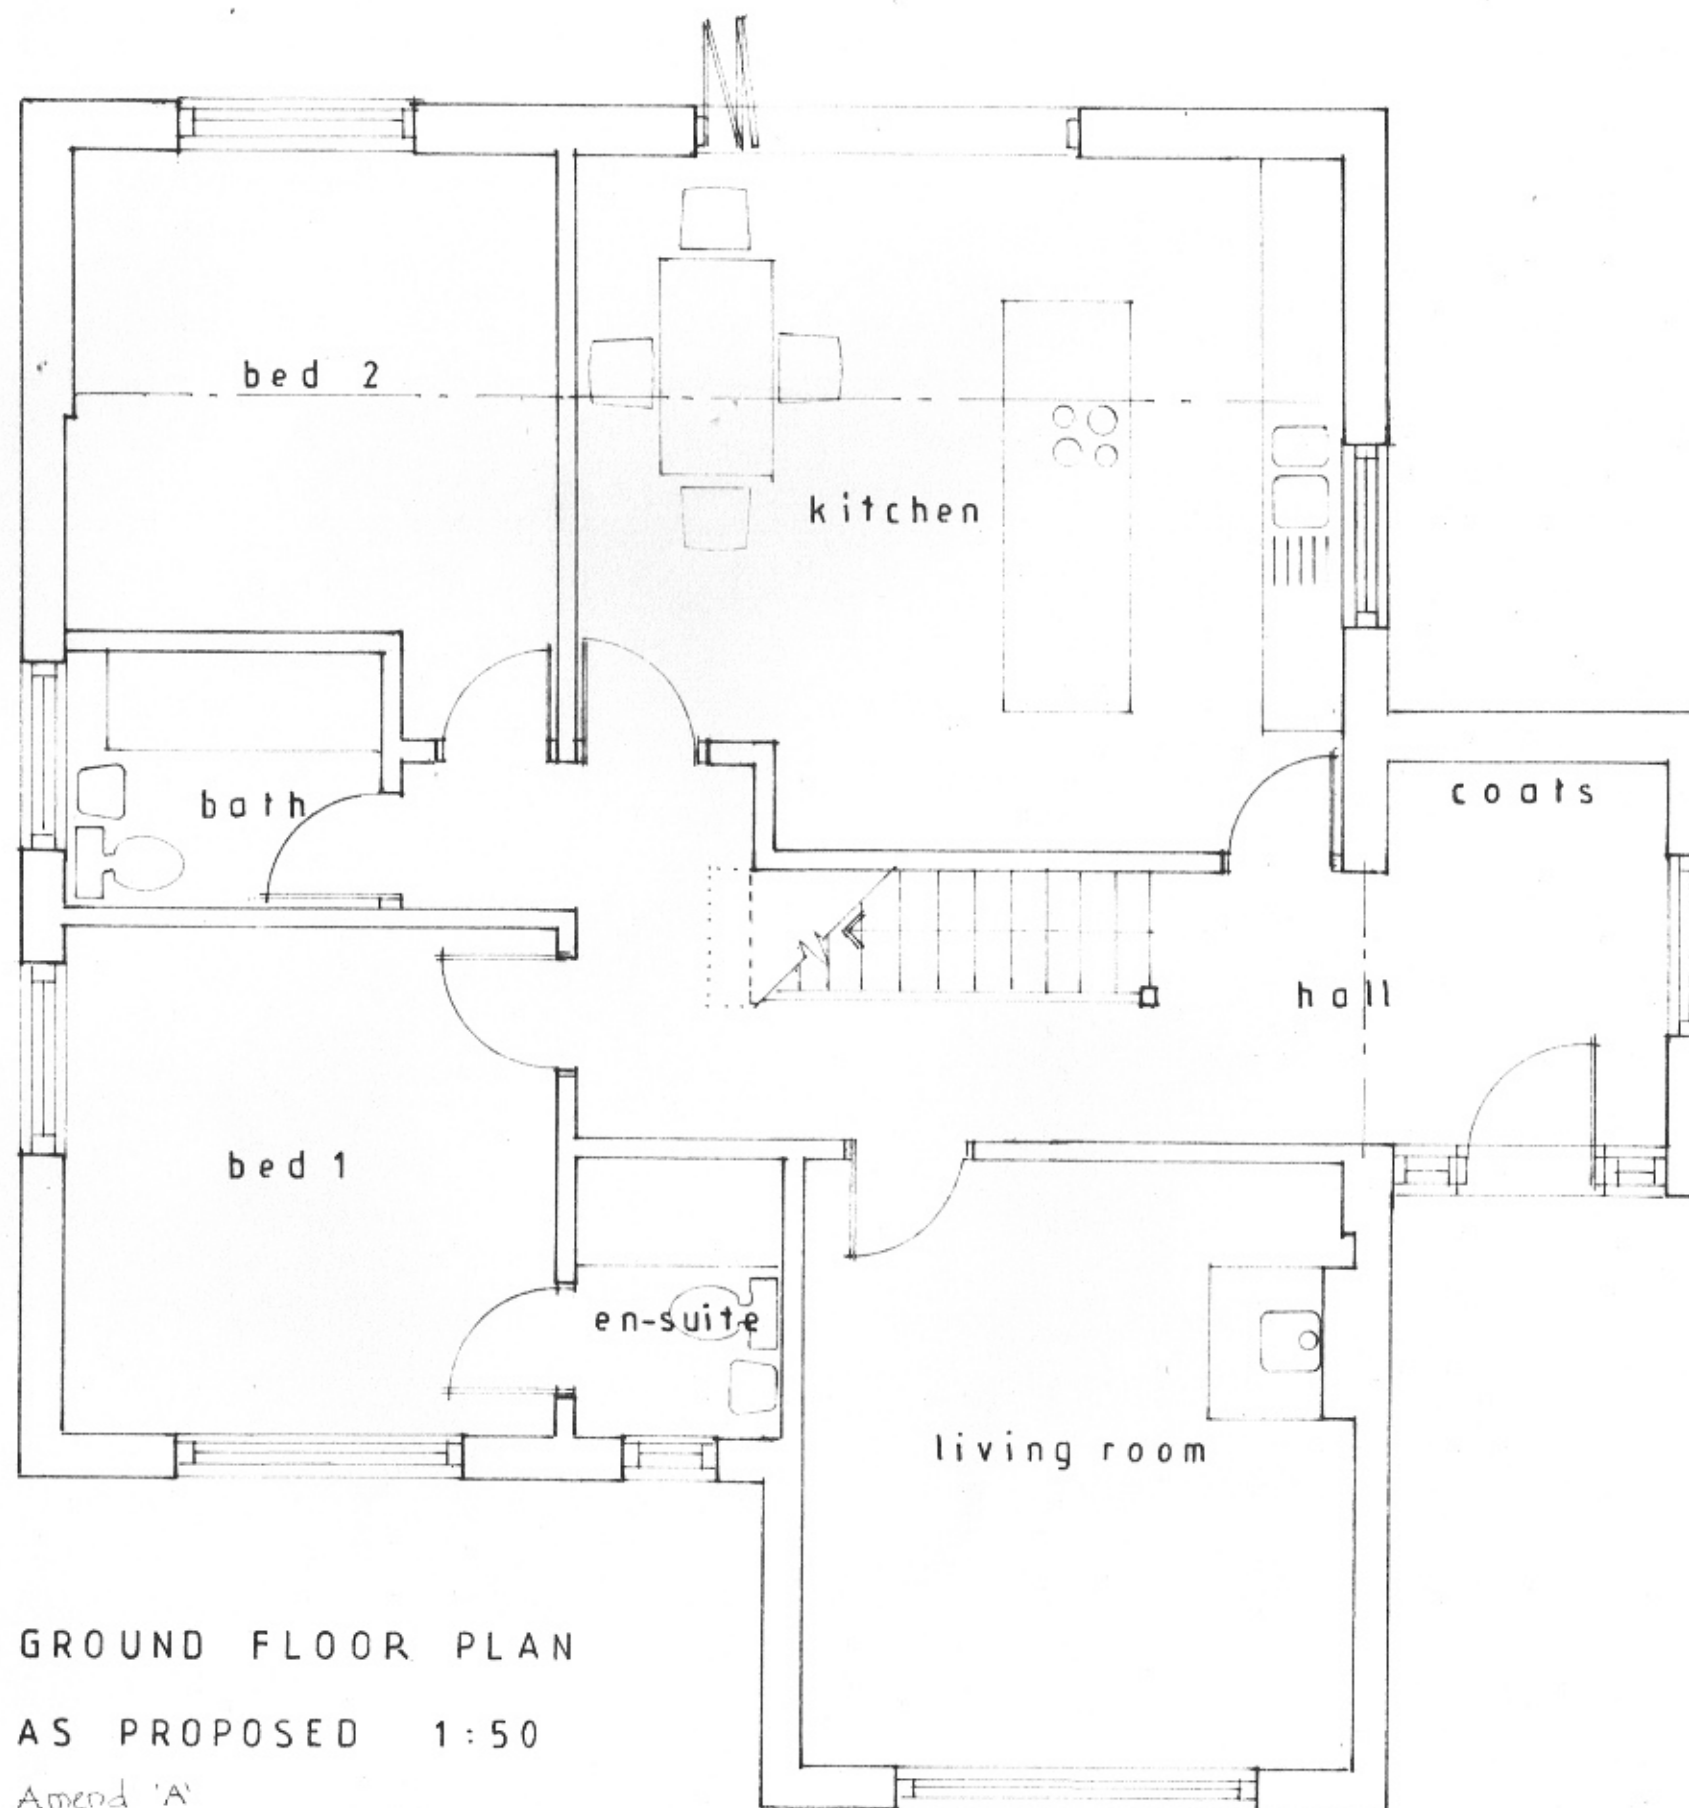

GROUND FLOOR PLAN

AS PROPOSED 1:50

Amend 'A'



A3 sheet size