


1:50

1:100

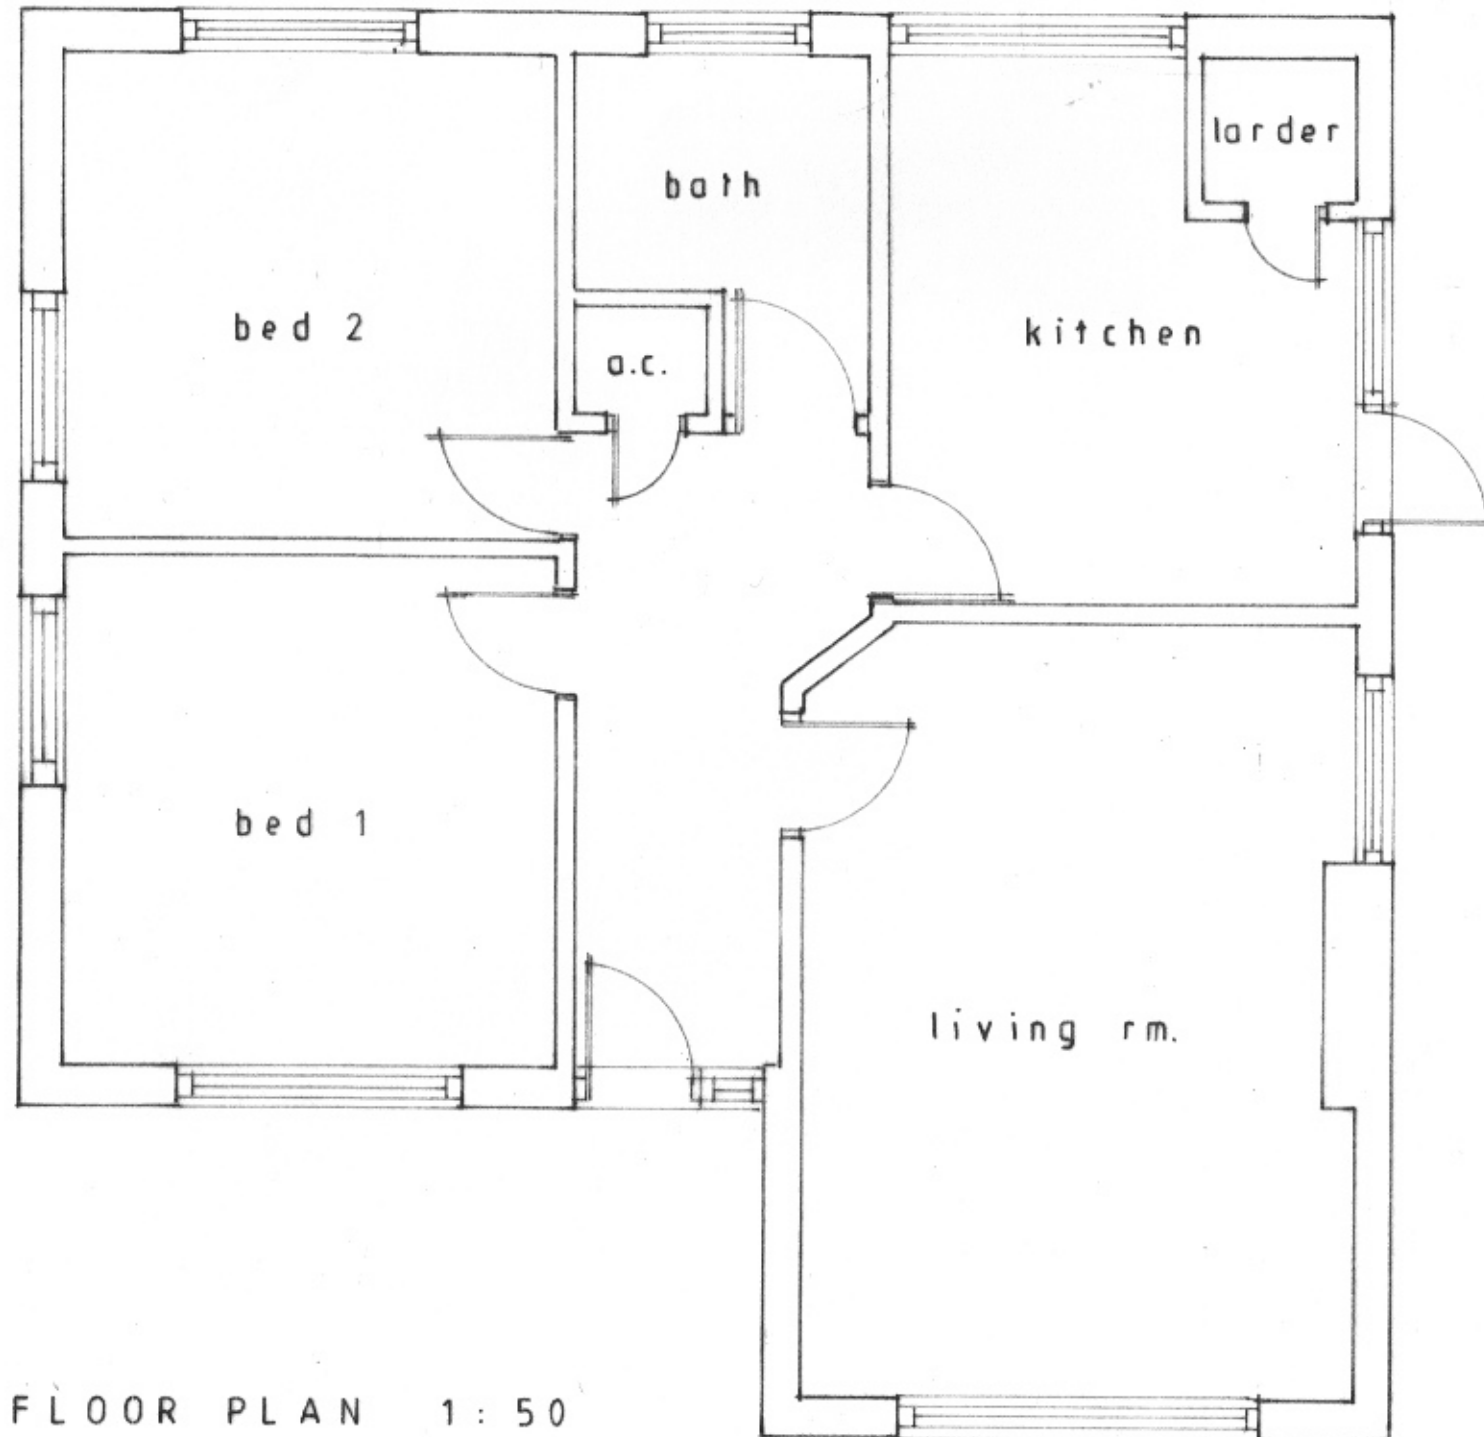


FLOOR PLAN 1:50

AS EXISTING

A3 sheet size



west elevation  
as existing

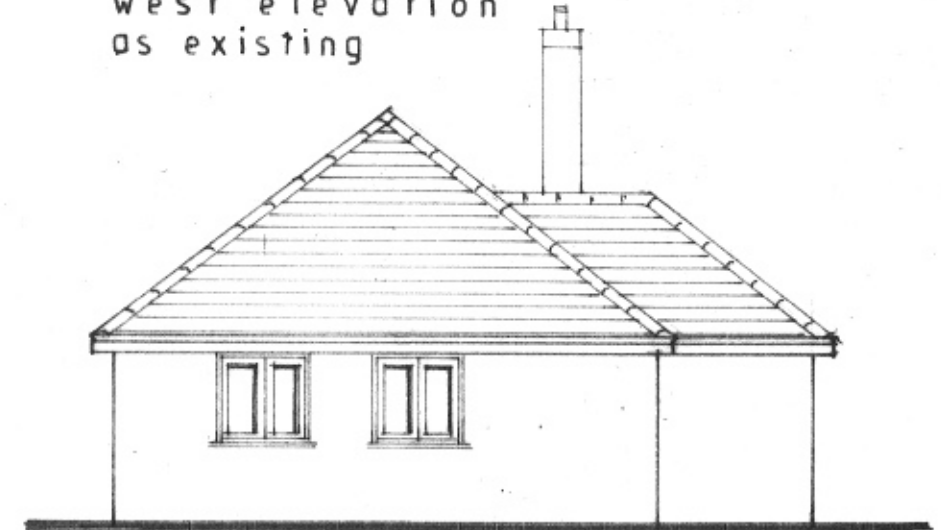

north elevation  
as existing



south elevation as existing

1:100