
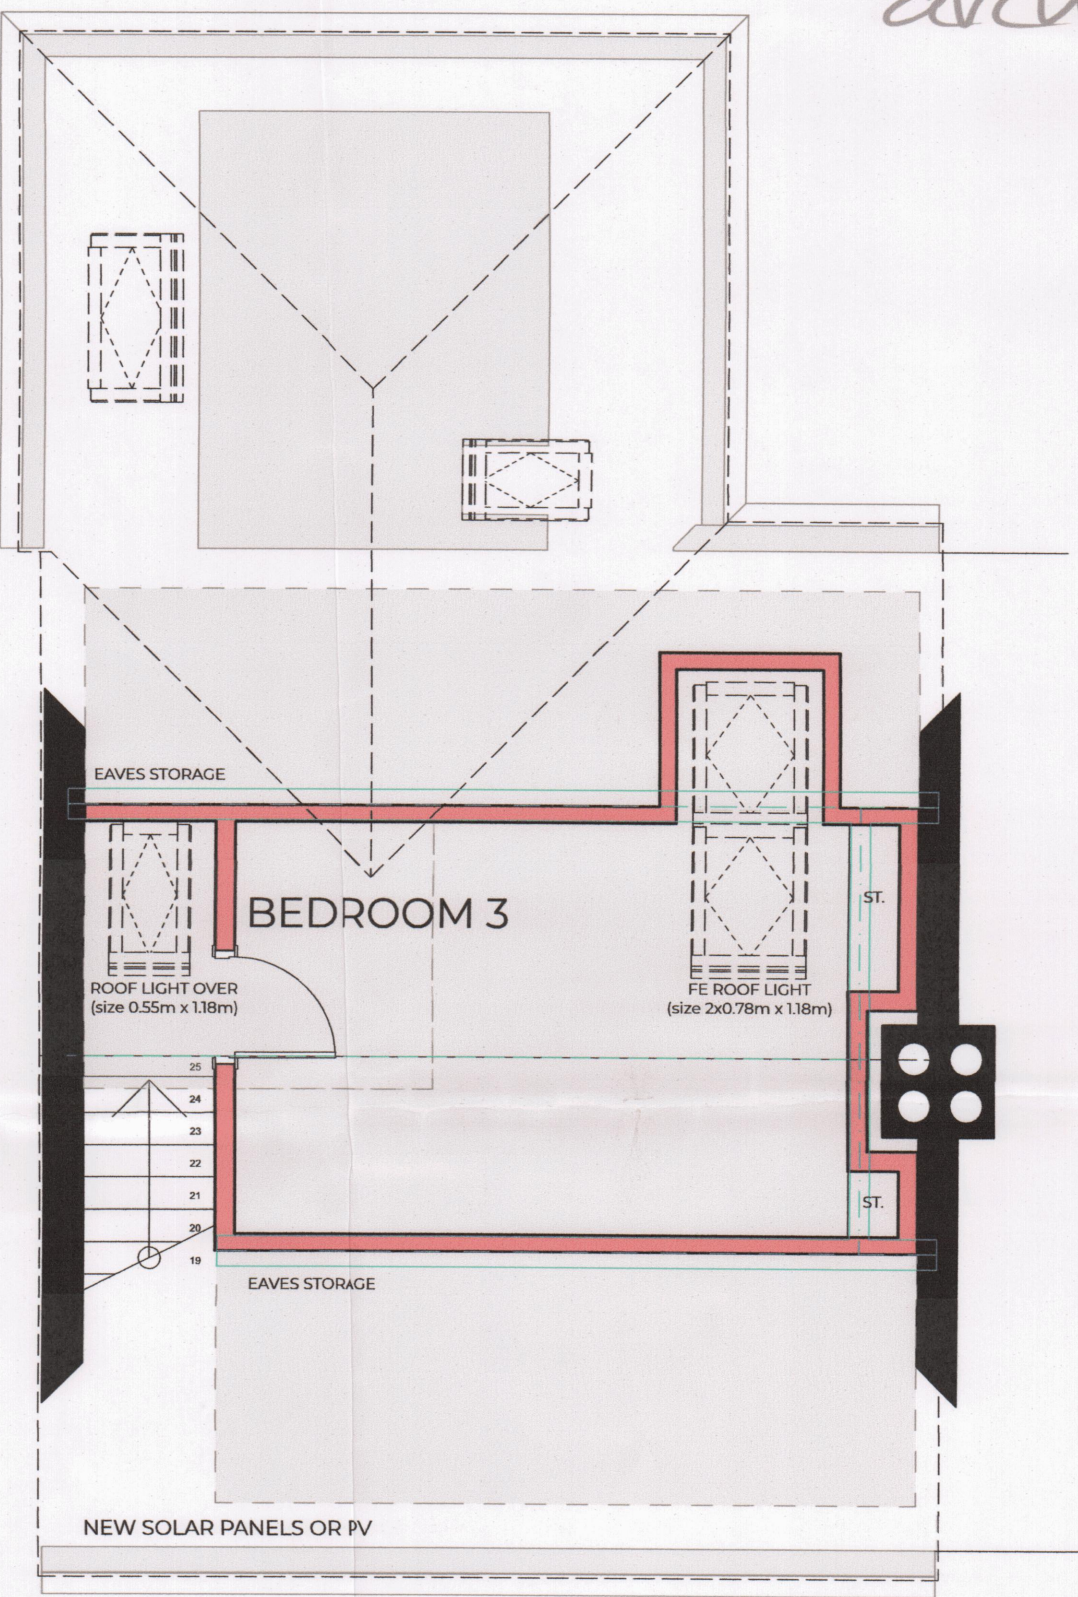


HAVANT BOROUGH COUNCIL
17 FEB 2026
RECEIVED

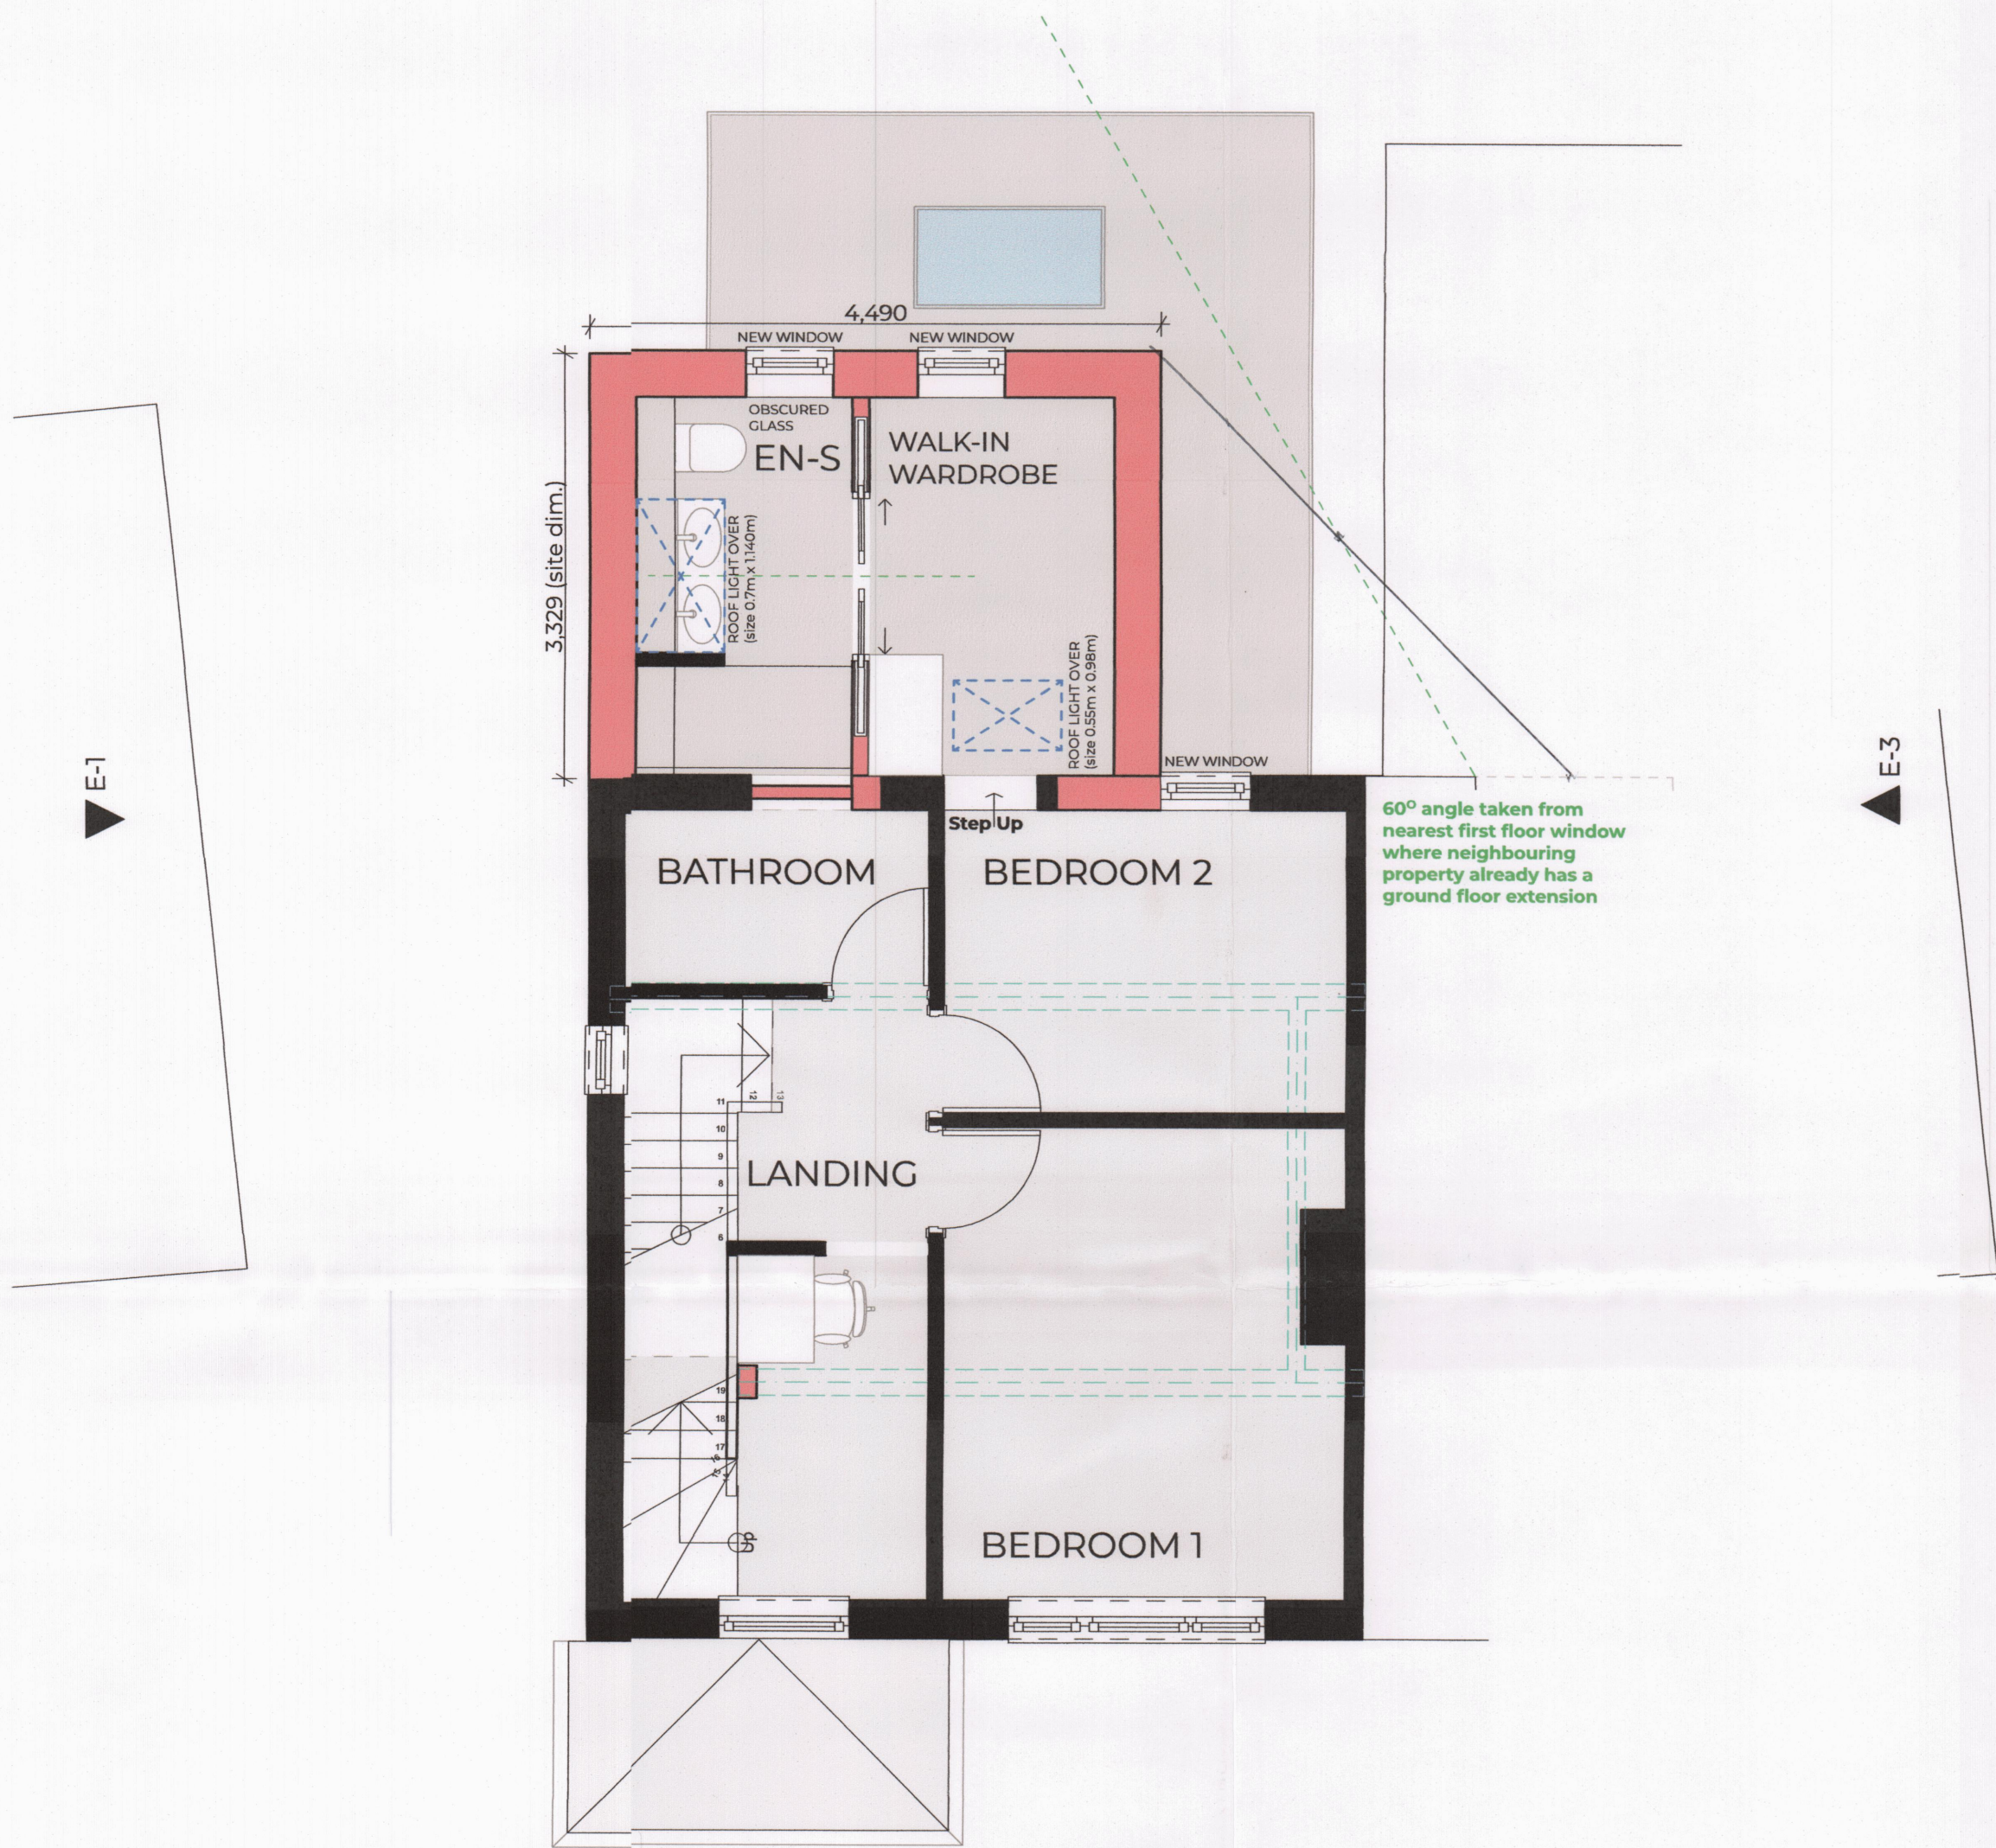

83

85 FARRINGTON ROAD

87

83

85 FARRINGTON ROAD

87

1
-

FFL-PROPOSED FIRST FLOOR LEVEL PLAN
1:50

2
-

RL-PROPOSED ROOF LEVEL PLAN
1:50



The Steven Barlow Partnership
The Studio, 81 Manor Road,
Portsmouth, Hampshire, PO1 5LB,
United Kingdom.
+44 (0) 800 756 9776
info@tsbp-architecture.co.uk
tsbp-architecture.co.uk

© Copyright 2025 - The Steven Barlow Partnership (TSBP Architecture)
Chartered Institute of Architectural Technologists Chartered Practice
Principal - Steven V. Barlow FCIT

This drawing is produced by copyright of THE STEVEN BARLOW PARTNERSHIP under The Copyright, Designs and Patents Act 1988 and the reproduction or use in any form without prior written consent from THE STEVEN BARLOW PARTNERSHIP will be an infringement of copyright.
Only the original drawing should be relied on. Plans are liable to distortion in transmission to the web. Do not scale off this drawing in any event except for planning considerations. Dimensions should be used if in doubt contact THE STEVEN BARLOW PARTNERSHIP.
Contractor to check and verify all levels, datums and dimensions on site and shall report any discrepancies of dimensions to THE STEVEN BARLOW PARTNERSHIP prior to commencement of work and during construction phase. This drawing is to be read and understood in conjunction with structural, mechanical, electrical and/or any other consultants' documentation so may be applicable to the project prior to the commencement of work and to duration.

This drawing including JPR has been prepared and produced for the client named for the project, and shall not be used for any other purpose and is not intended for use by any other person or for any other purpose.

RevID	ChID	Transmittal Set Name	Date
01		Planning Application	07/06/2025

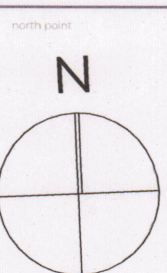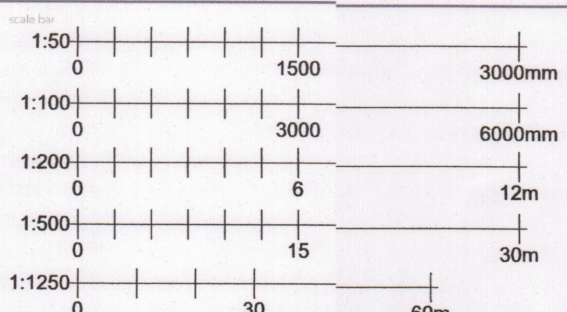

85 Farringdon Road, Havant. PO9 2LP.

Mr. and Mrs. Hall

Proposed first floor rear extension and loft conversion
85 Farringdon Road, Havant. PO9 2LP.

☐ preliminary ☒ planning ☐ building regulations ☐ production ☐ tender ☐ construction ☐ as built ☐ land registry ☐ other

Proposed First Floor Level Plan
and Roof Plan

0855-01.005.

1:50

A2

01

06 June 2025