


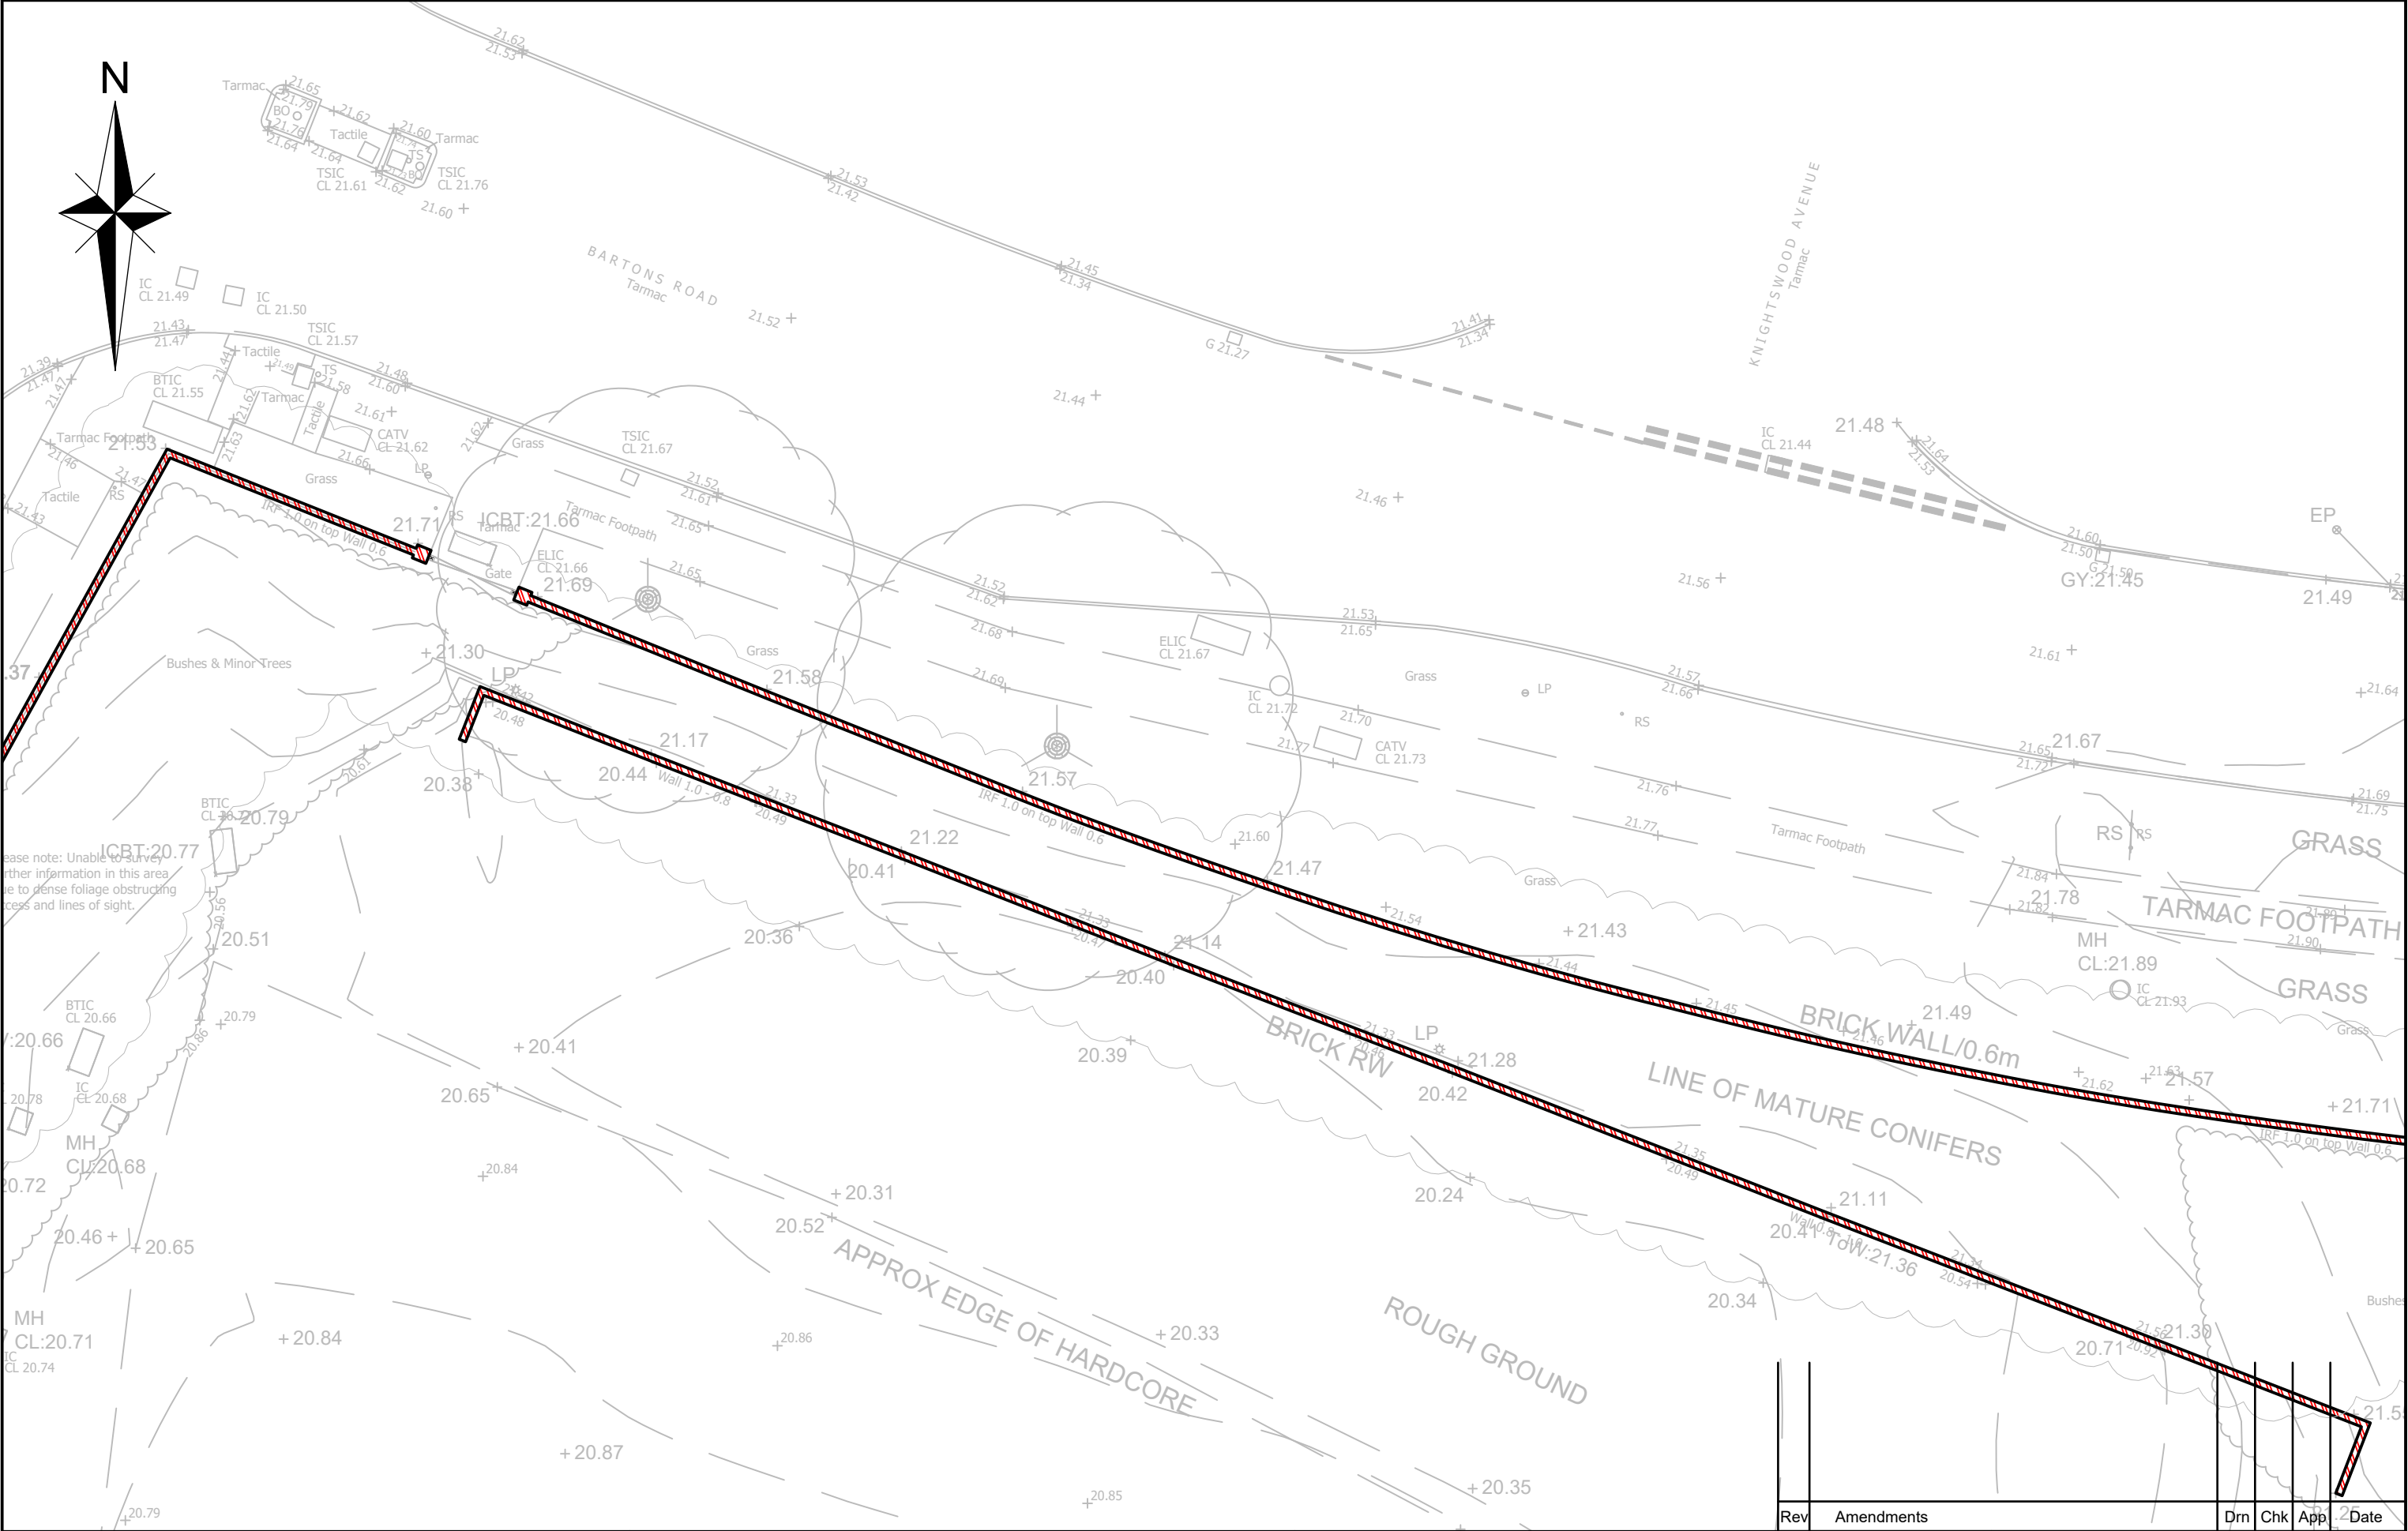

<div><div>Charles & Associates</div></div>	Issued by ☒ Landmark House Station Road Hook Hampshire RG27 9HA 01256 630420	Job Title Bartons Road, Havant	Client Stonebond Properties (Guildford) Ltd	Scale 1:200@A3	Date Jan 26	Designed MT
	☐ Park House, Park Farm East Malling Trust Estate Bradbourn Lane Aylesford Kent ME20 6SN 01732 448120	Drawing Title Brick Wall Topographical Survey		Drawn MT	Checked SAC	Approved GAC
				Job No 24-097	Drawing No 24-097-021	Rev -