




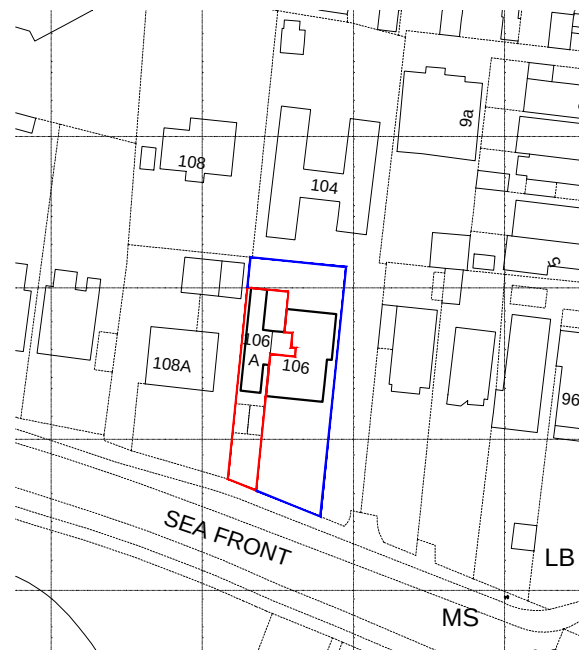



LOCATION PLAN
1:1250

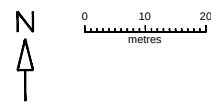

© Crown copyright 2025 Ordnance Survey 100053143

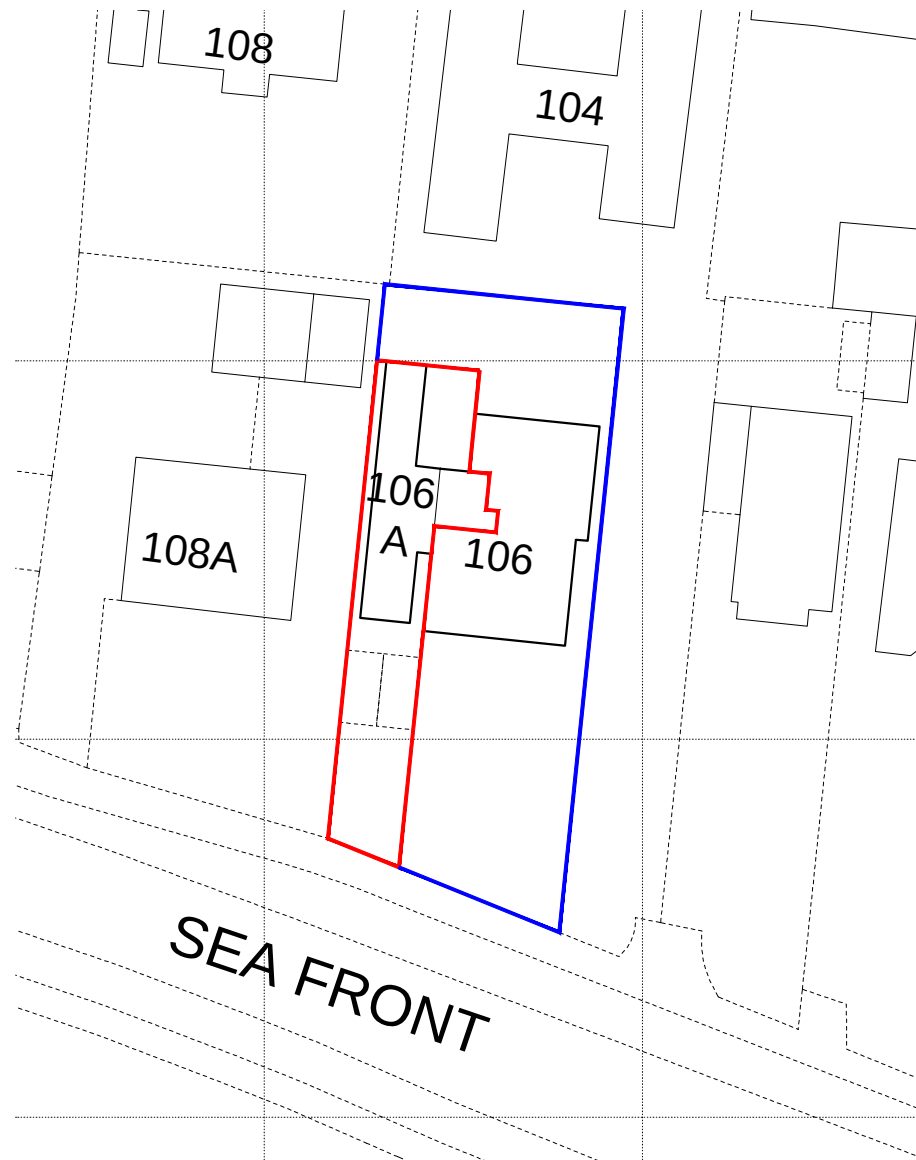

BLOCK PLAN
1:500

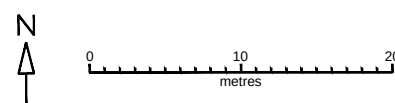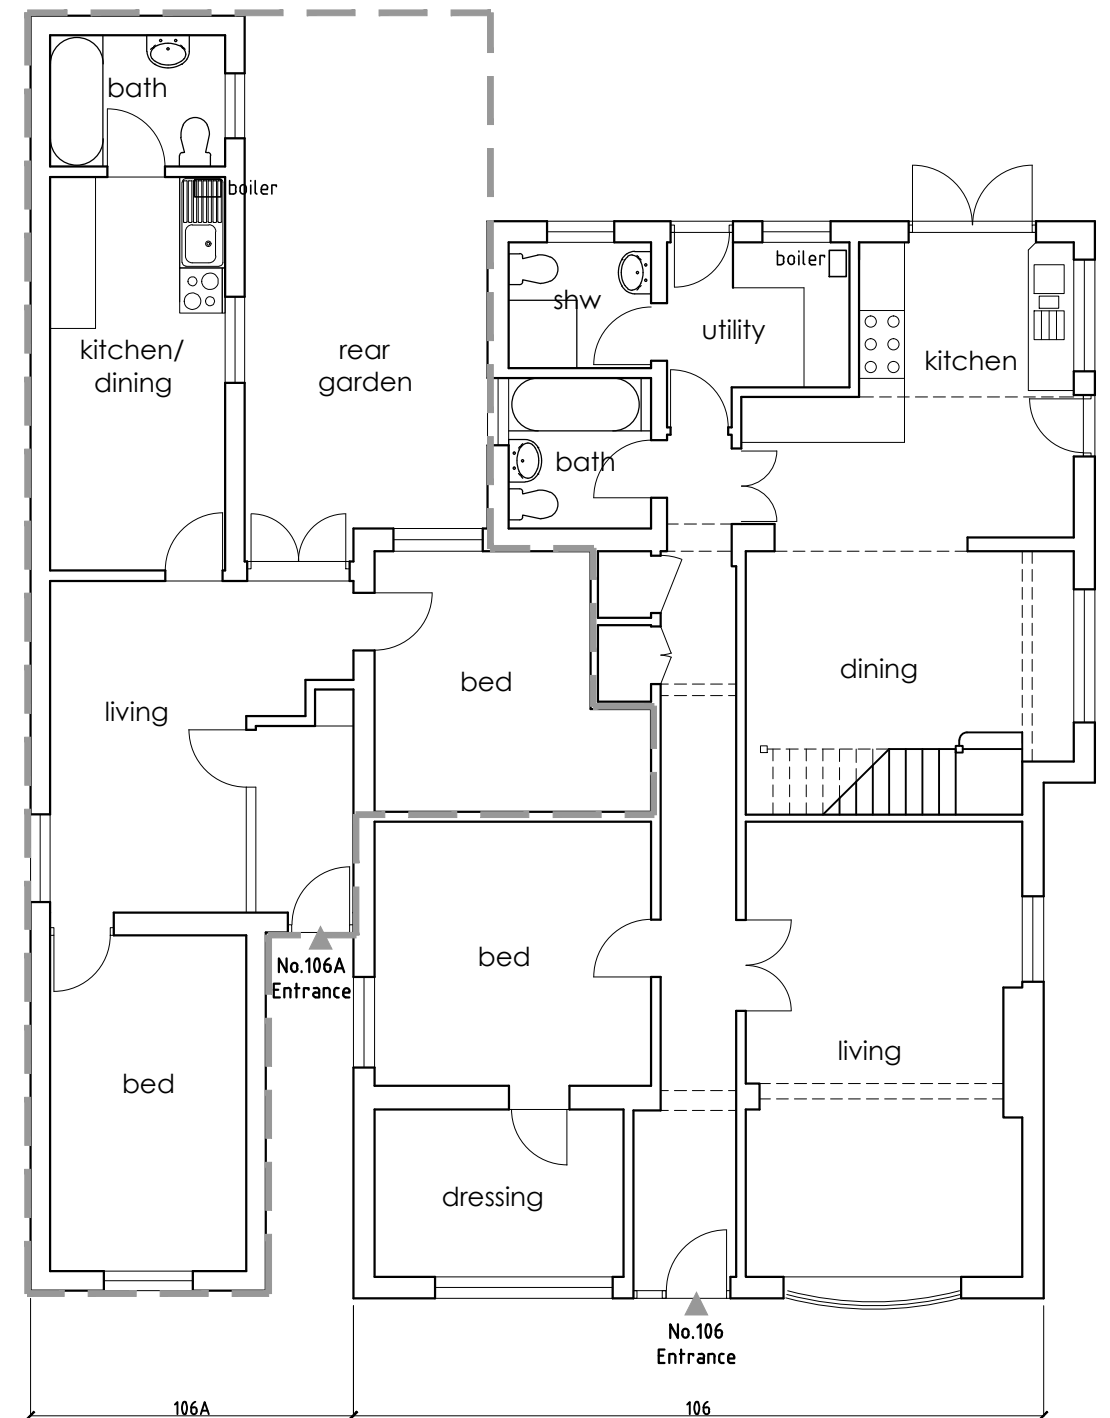

GROUND FLOOR
1:100

