



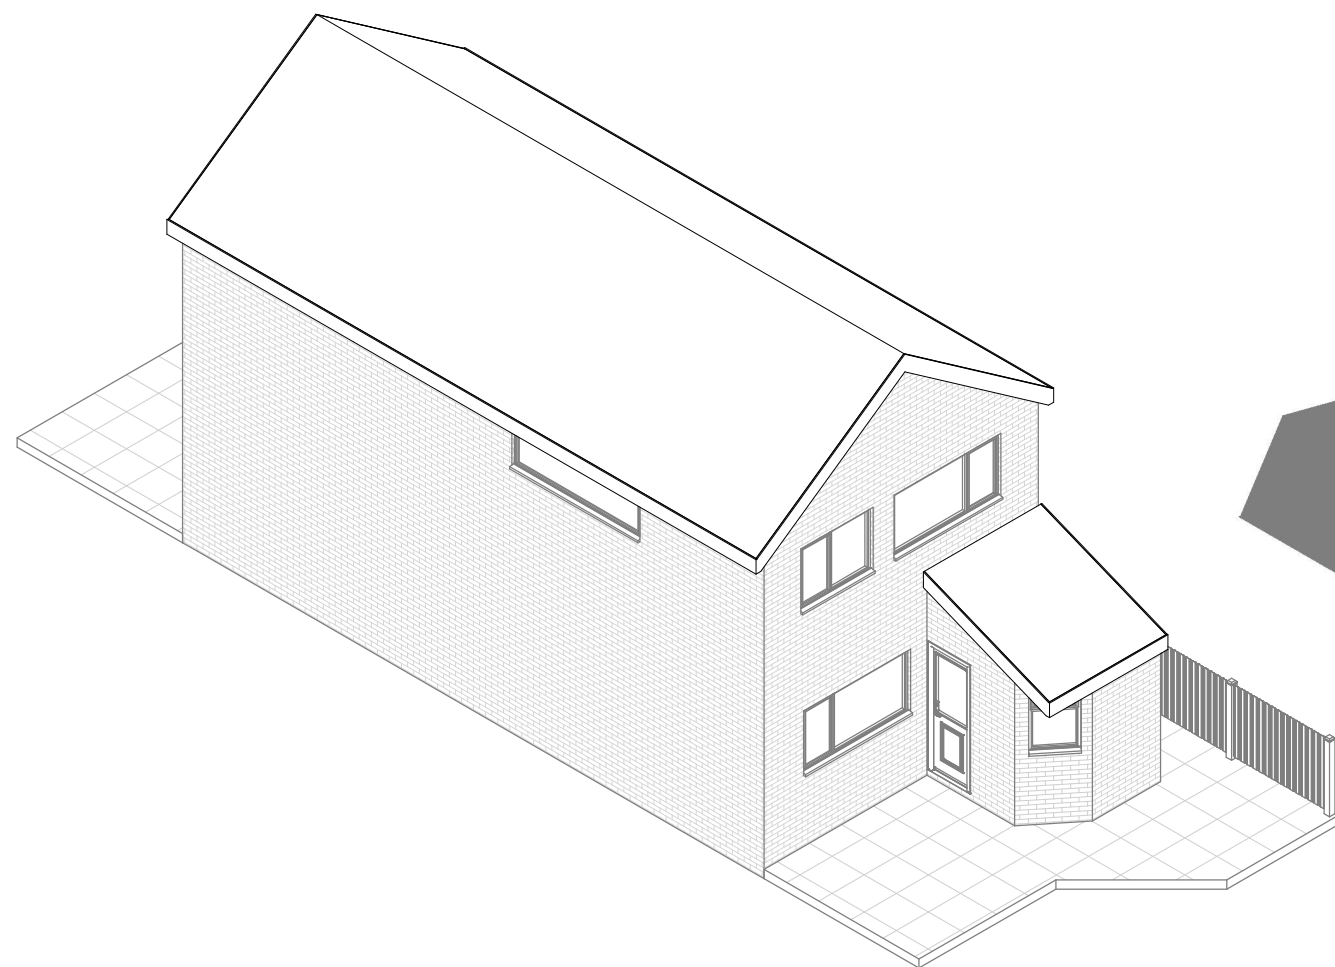

Existing 3D 1

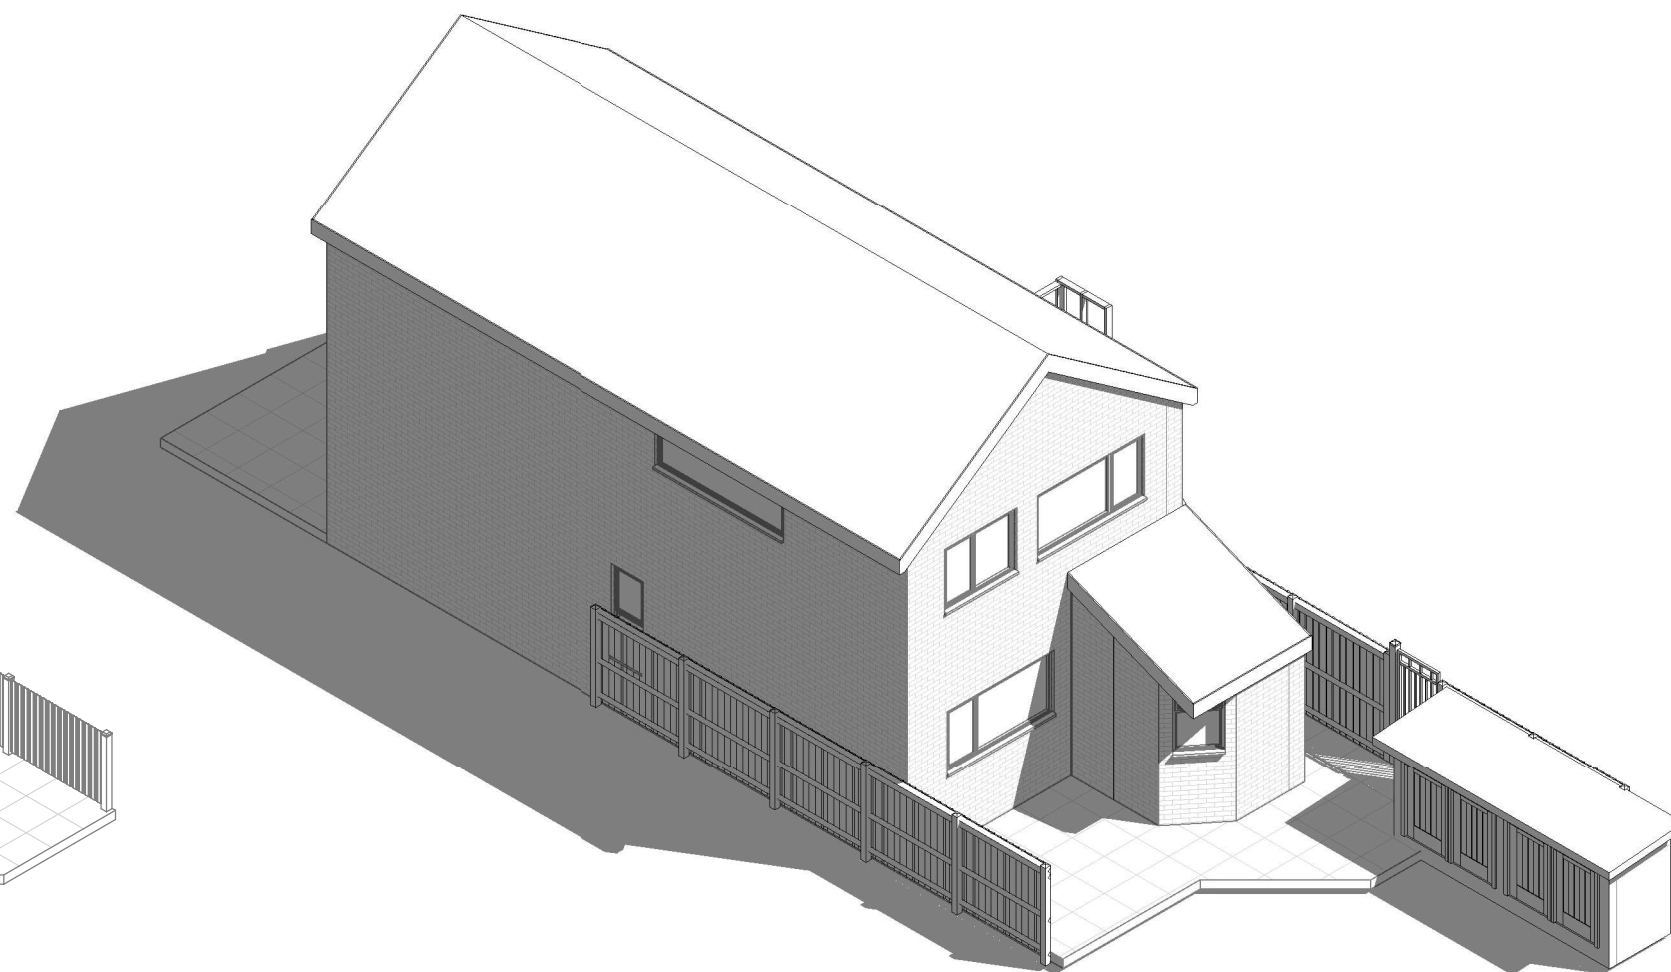

Proposed 3D 1



Parkers Design Limited - No.3 - PO9 6AH

www.parkersdesign.co.uk
info@parkersdesign.co.uk
Tel: 07776 008822

1:500		50
1:200		20
1:100		10
1:50		5

All measurement to be checked on site prior to any commenent

(C) Copyright of Parkers Design (Southern) Limited. Any reproduction of these drawings will require written authority from the copyright owner.

PROJECT	4 Anthony Way PO10 7RZ		CLIENT Justice-Crisp	
	SHEET 3D 1		Date Issue Date	Scale (@ A3)
		Drawn by Checked by	SW SR	DRAWING NUMBER P 5
				REV