



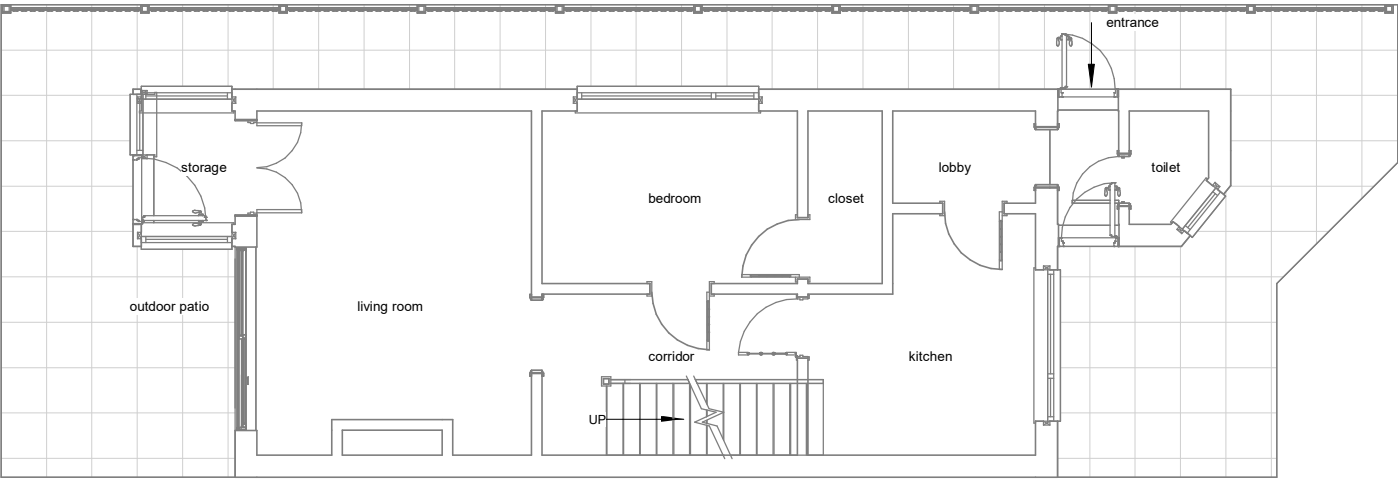

Existing Ground Floor

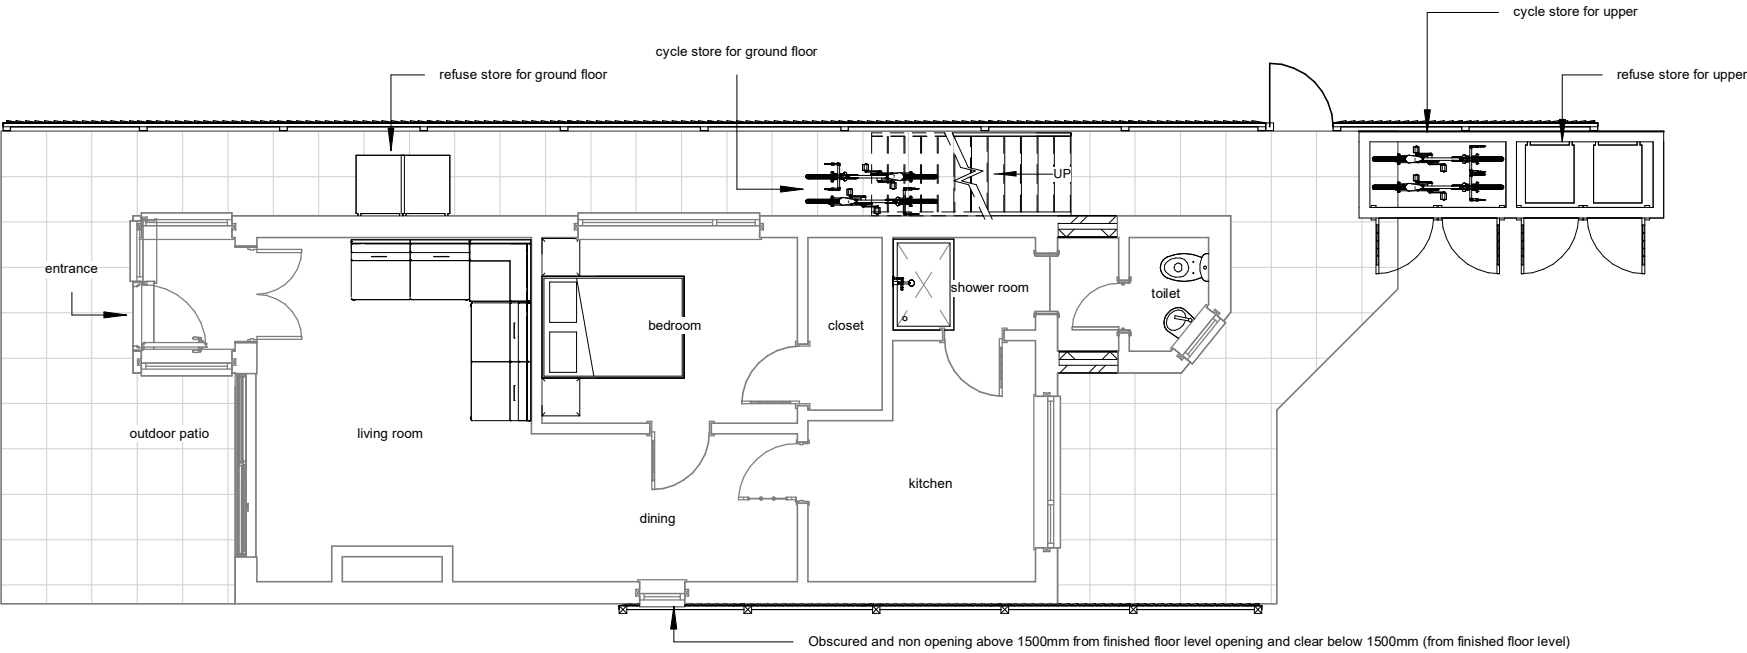

Proposed Ground Floor



Parkers Design Limited - No.3 - PO9 6AH

www.parkersdesign.co.uk
info@parkersdesign.co.uk
Tel: 07776 008822

1:500		50
1:200		20
1:100		10
1:50		5

All measurement to be checked on site prior to any commenment

(C) Copyright of Parkers Design (Southern) Limited. Any reproduction of these drawings will require written authority from the copyright owner.

PROJECT	4 Anthony Way PO10 7RZ		CLIENT Justice-Crisp		
SHEET	Ground Floor		Date Issue Date		Scale (@ A3) 1 : 100
			Drawn by SW		DRAWING NUMBER P 1
			Checked by SR		
				REV	