




Existing ElevationLeft side

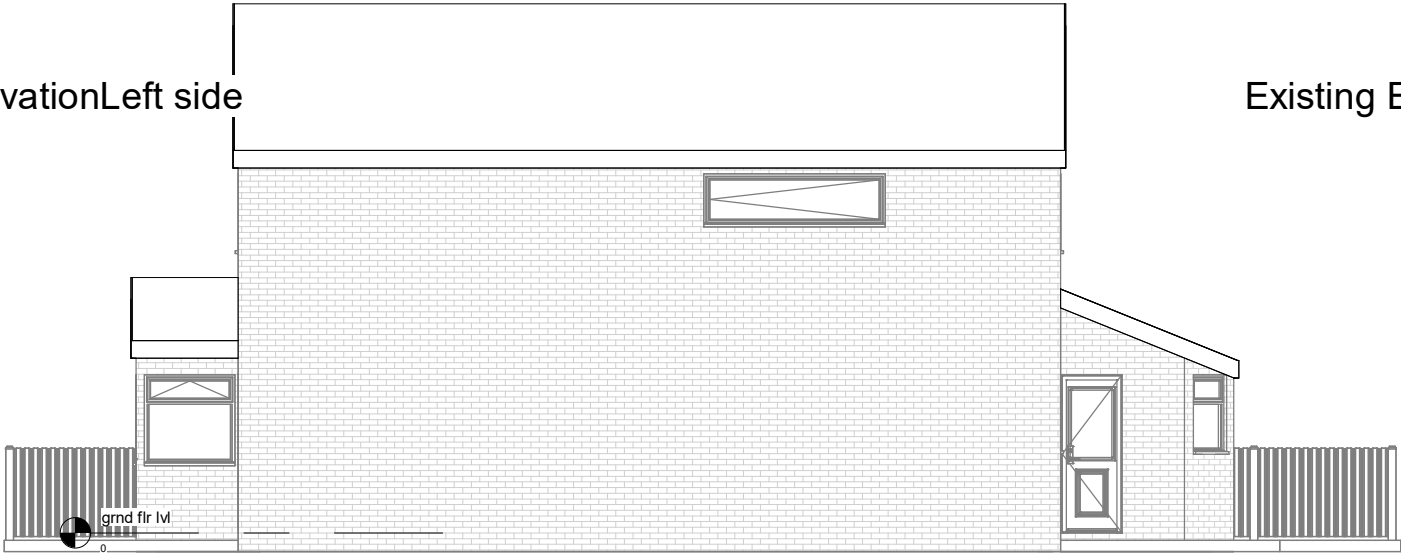


Existing Elevation-Right side

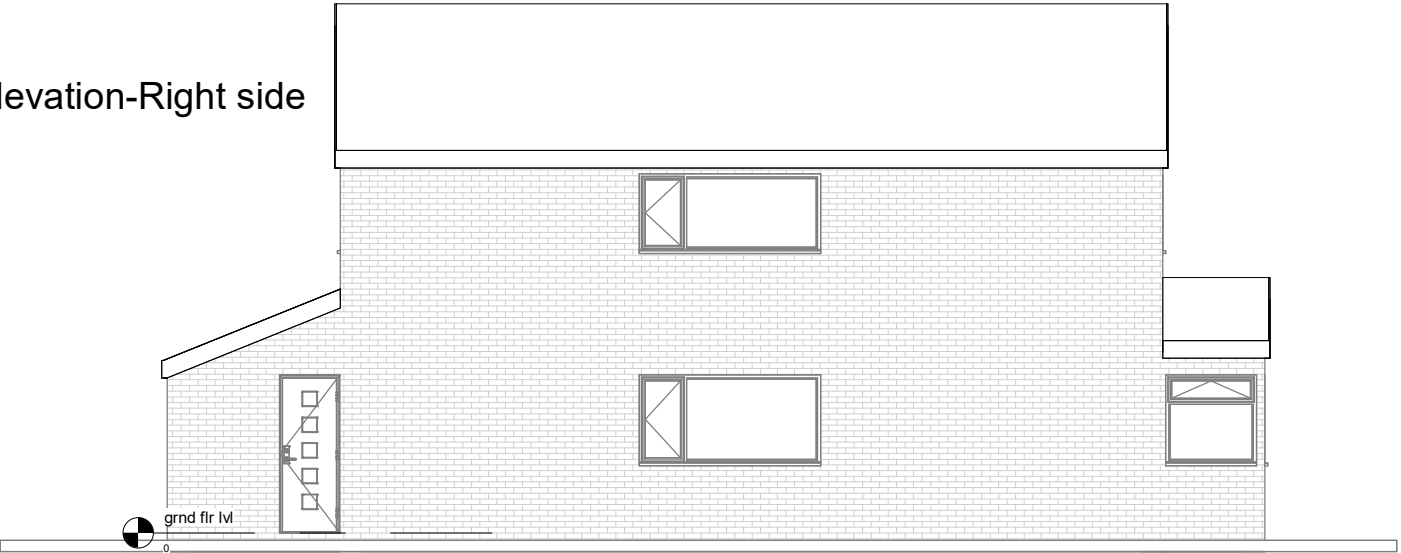

Proposed Elevation-Right side

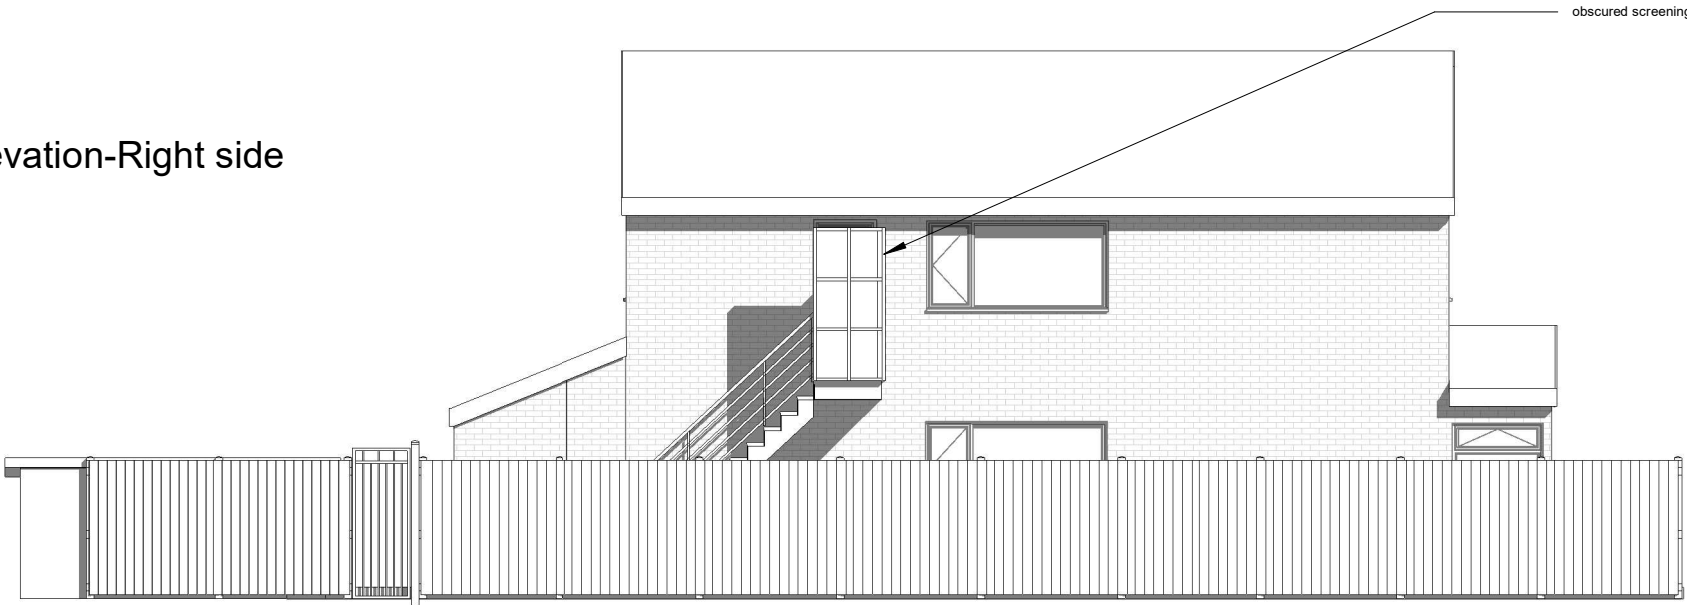

Proposed Elevation-Left side

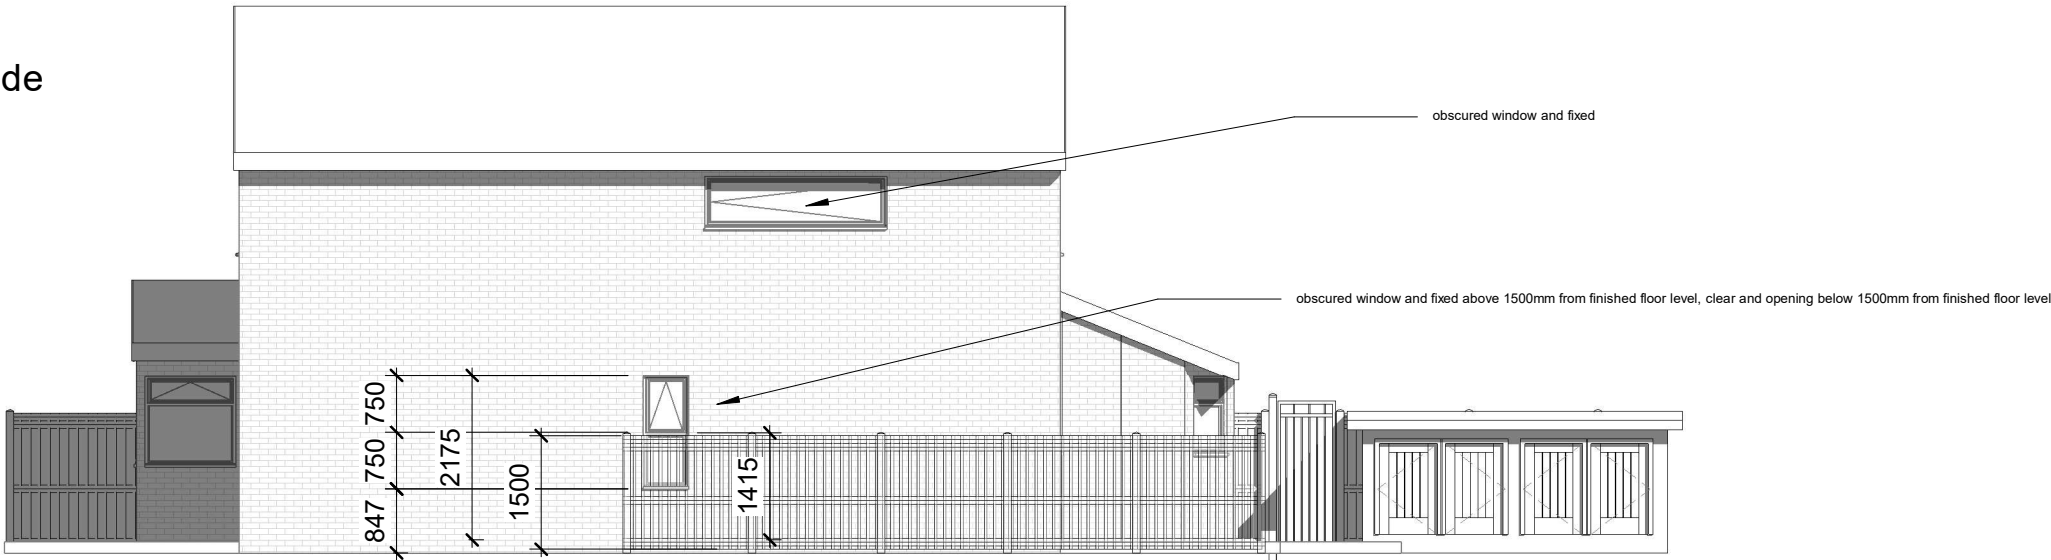

Parkers Design Limited - No.3 - PO9 6AH

www.parkersdesign.co.uk
info@parkersdesign.co.uk
Tel: 07776 008822

1:500		50
1:200		20
1:100		10
1:50		5

All measurement to be checked on site prior to any commenment

(C) Copyright of Parkers Design (Southern) Limited. Any reproduction of these drawings will require written authority from the copyright owner.

PROJECT	4 Anthony Way PO10 7RZ		
SHEET	Elevations-Right/Left side		

CLIENT			
Justice-Crisp			
Date	Issue Date	Scale (@ A3)	1 : 100
Drawn by	SW	DRAWING NUMBER	REV
Checked by	SR	P 4	