




This drawing is the copyright of HNW Architects Ltd registered No. 1058904
 All dimensions must be verified on site prior to construction.
 Do not scale this drawing except for Printing Application purposes.
 It is subject to the HNW Architects Ltd. 10/09/2018
 Only PDF issues of this drawing are controlled. All other formats of this drawing (e.g. jpg, AutoCAD or Jpeg) are uncontrolled and are used at your own risk.
 This drawing must not be copied, reprinted or passed to a third party, without written consent.

Note:
 Setting Out is based on OS data and survey drawing by
 Lewis Brown Chartered Land Surveyors
 Ref: Topographical Survey - W15306_00SX
 Dated: October 2015


Note: Design Intent
 This drawing illustrates design intent only and is subject to
 Manufacturer's and/or Specialist Subcontractor's Detailed
 Design & Specification.

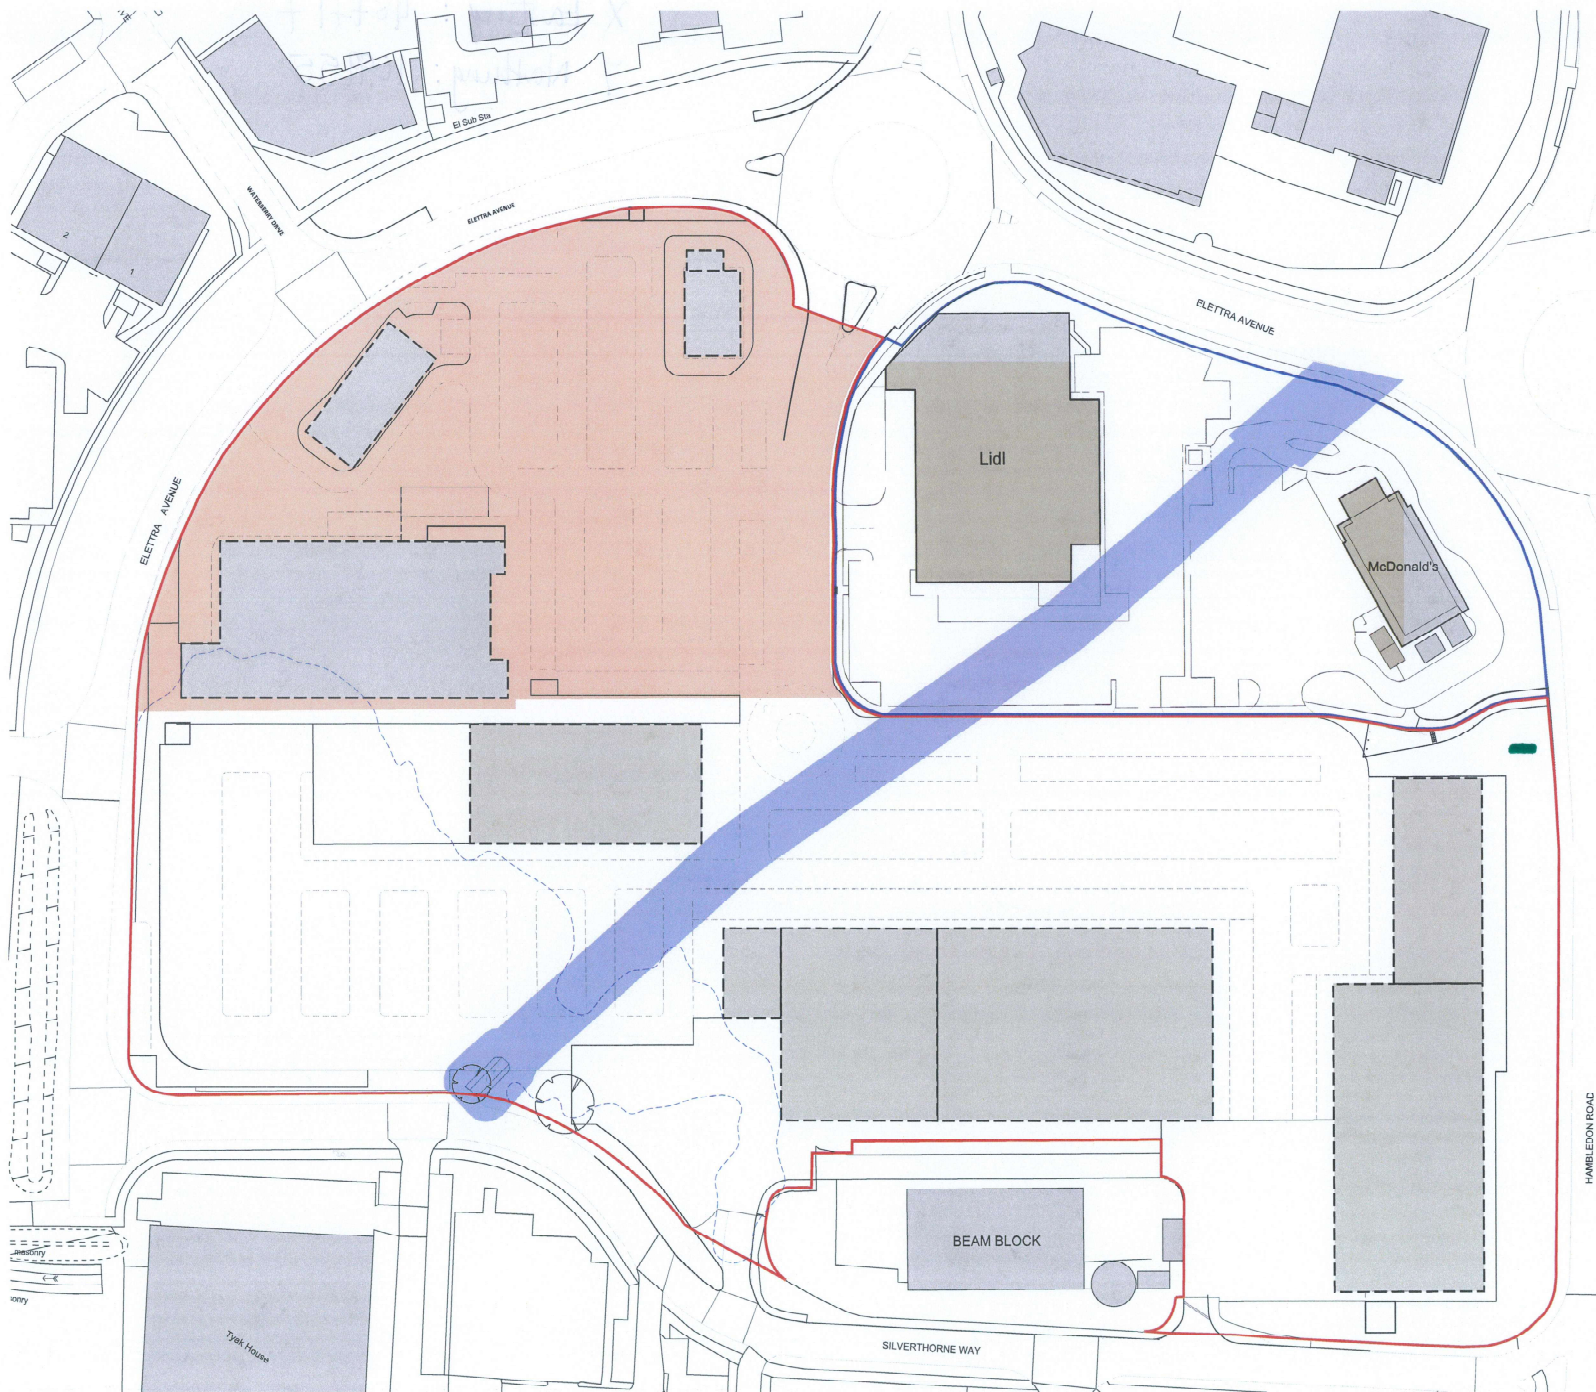

■ Totem location

TOTEM SITE PLAN - REF 01

BASED ON OUTLINE
 SITE PLAN (see below)

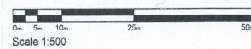

P02	Outline Planning Issue	RW	SD	04.04.25
P01	Outline Planning Issue	RW	SD	05.03.24
000	APPENDICES	BY	LCB	000



Document Status
Preliminary

Client Name
 HARGREAVES

Project Name
 ELETRA AVENUE, WATERLOO PARK
 WATERLOOVILLE, HAVANT

Scale
 A1-1:500

HNW Project No.
 24010

Date Created
 Sept 2024

Document Title
 PROPOSED SITE PLAN - INDICATIVE
 SITE LAYOUT

Document Reference
 24018 HNW ZZ ZZ ZZ DR A-2102

Revision
 P02

Checker
 61 North Street, Winchester, PO18 7NB 01243 533300
 Bligh & Hume 01252 850455