

PLANNING DRAWING – PROPOSED SIGNAGE



PLANNING DRAWING – PROPOSED SIGNAGE

ITEM 01 (Qty 1) BC-MED-ILL-SS

Post and panel sign produced using the Nova system

Featuring:

- NOV 605 Square post finished RAL 9006 matt
- ACC 622 End caps finished RAL 9006 matt
- NOV 601 Plank panel finished RAL 4007 matt
- Face applied Oracal 641 White 'Name', secondary text and coachline
- NOV 601 Lower plank panel finished RAL 9910 matt
- Face applied secondary text vinyl to match RAL 4007 matt
- LED trough light illumination (cool white) finished RAL 4007 matt

Scale 1:20



Max 250 Candelas per square meter (cd/m2)

ITEM 02 (Qty 1) BC-MED-ILL-SS

Post and panel sign produced using the Nova system


Featuring:

- NOV 605 Square post finished RAL 9006 matt
- ACC 622 End caps finished RAL 9006 matt
- NOV 601 Plank panel finished RAL 4007 matt
- Face applied Oracal 641 White 'Name', secondary text and coachline
- NOV 601 Lower plank panel finished RAL 9910 matt.
- Face applied secondary text vinyl to match RAL 4007 matt
- LED trough light illumination (cool white) finished RAL 4007 matt

Scale 1:20




Max 250 Candelas per square meter (cd/m2)

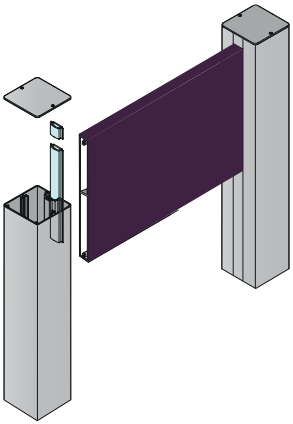



No visible mechanical fixings, where this is not feasible fixings to be of a minimum size, neatly detailed & coloured to match the surrounding surface finishes.

NOV 605 SQUARE POST
ACC 622 END CAP

Scale 1:2

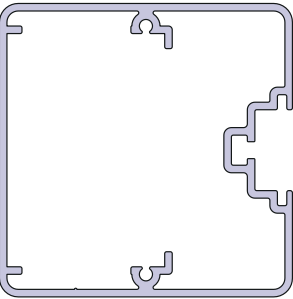

NOV 601 PANEL PLANK
Scale 1:2

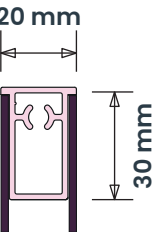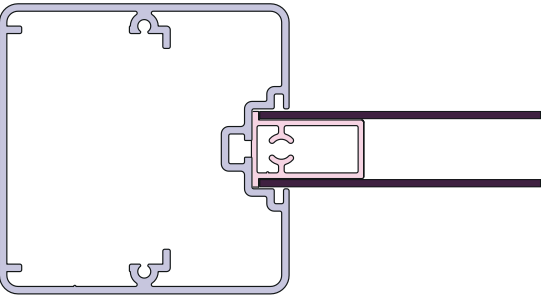

SIGN COLOUR

Purple
RAL 4007 MATT
C81 M96 Y57 K36

White
RAL 9910
Oracal 641 White

Silver
RAL 9006 MATT

BRAND TYPEFACES

Primary :
Bembo Std Regular

Secondary :
Mr Eaves XL Mod OT
Regular / Miller
Display



PLANNING DRAWING – PROPOSED SIGNAGE

ITEM 03 (Qty 1) BC-SML-ILL-DS

Double sided post and panel sign produced using the Nova system


Featuring:

- NOV 605 Square post finished RAL 9006 matt
- ACC 622 End caps finished RAL 9006 matt
- NOV 601 Plank panel finished RAL 4007 matt
- Face applied Oracal 641 White 'Name', secondary text and coach line
- 2No. NOV 601 Lower plank panel finished RAL 9910 matt.
- Face applied secondary text vinyl to match RAL 4007
- LED trough light illumination (cool white) finished RAL 9007 matt

Scale 1:20




Max 250 Candelas per square meter (cd/m2)

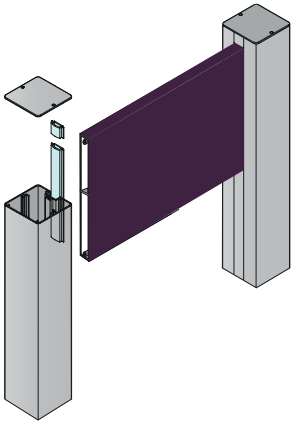



No visible mechanical fixings, where this is not feasible fixings to be of a minimum size, neatly detailed & coloured to match the surrounding surface finishes.

NOV 605 SQUARE POST
ACC 622 END CAP

Scale 1:2

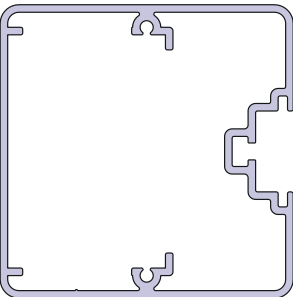

NOV 601 PANEL PLANK
Scale 1:2

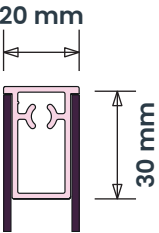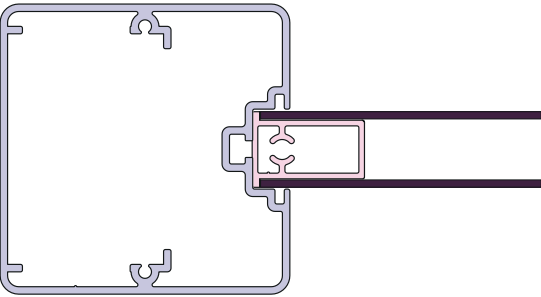

SIGN COLOUR

Purple
RAL 4007 MATT
C81 M96 Y57 K36

White
RAL 9910
Oracal 641 White

Silver
RAL 9006 MATT

BRAND TYPEFACES

Primary :
Bembo Std Regular


Secondary :
Mr Eaves XL Mod OT
Regular / Miller
Display

PLANNING DRAWING – PROPOSED SIGNAGE

ITEM 04 (Qty 1) **BC-IND-SILVER-NS**
19mm foamex letters finished RAL 9006 matt
Featuring:
• Fixed via brass locators painted out to match
Scale 1:20




ITEM 05 (Qty 1) **BC-WMDIR-ILL-NS**
Single sided wall mounted entrance panel
Featuring:
• 2mm formed aluminium panel finished RAL 4007 matt with 30mm returns
• Face applied Oracal 641 White housename, secondary text and coachline
• Lower section finished RAL 9910 matt with vinyl text to match RAL 4007 matt
• Fixed via aluminium angle to the wall area
• LED trough light illumination (cool white) finished RAL 4007 matt
Scale 1:20

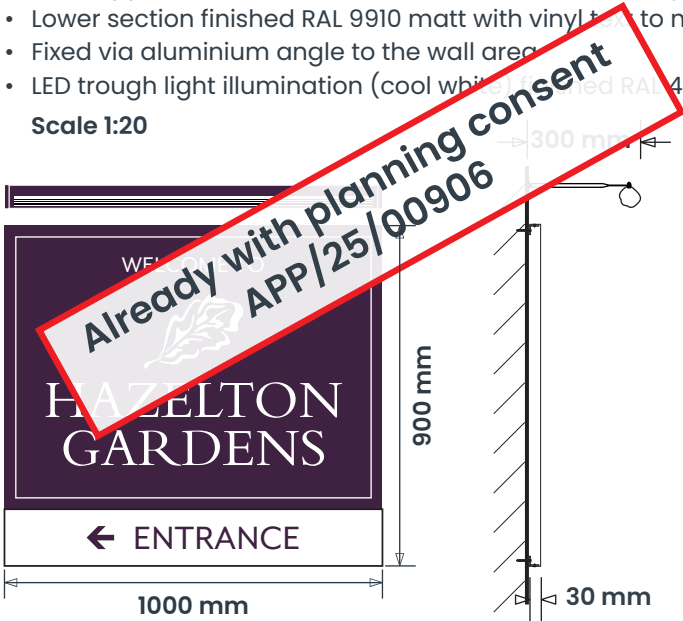

1030 mm Ground Clearance
Max 250 Candelas per square meter (cd/m2)



ITEM 06 (Qty 1) **BC-IND-SILVER**
19mm foamex letters finished RAL 9006 matt
Featuring:
• Fixed via brass locators painted out to match
Scale 1:20

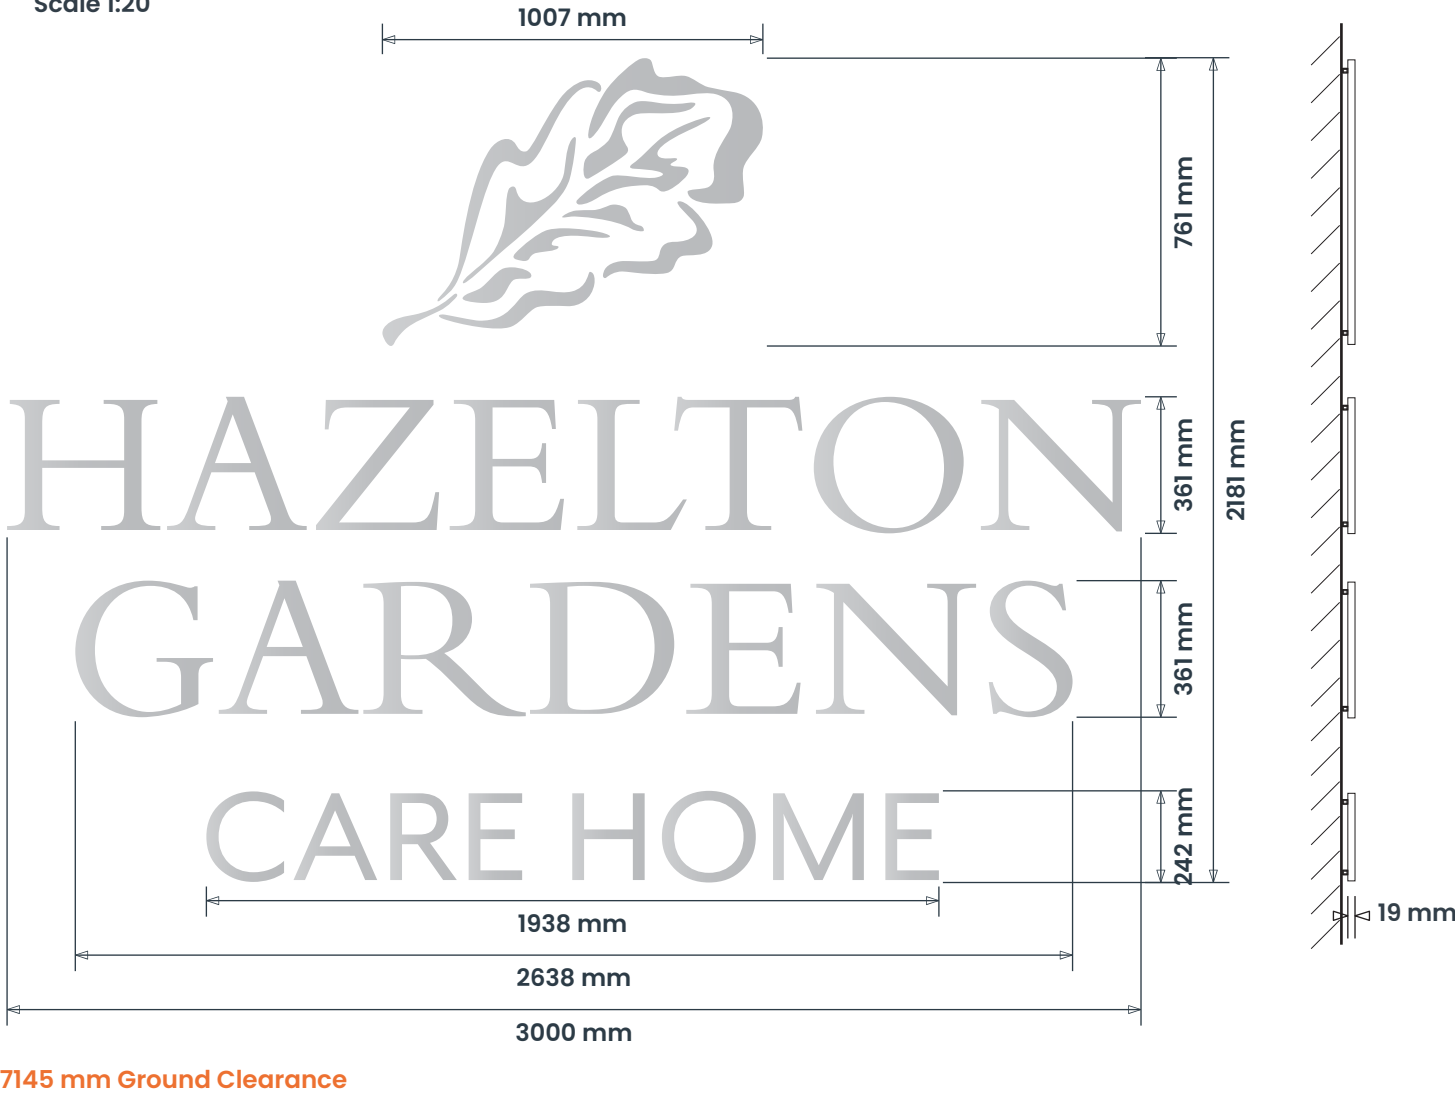

SIGN COLOUR

Purple
RAL 4007 MATT
C81 M96 Y57 K36

White
RAL 9910
Oracal 641 White

Silver
RAL 9006 MATT

BRAND TYPEFACES

Primary :
Bembo Std Regular

Secondary :
Mr Eaves XL Mod OT
Regular / Miller
Display

PLANNING DRAWING – PROPOSED SIGNAGE



ITEM 07 (Qty 1) BC-LRG-SS-NS

Post and panel sign produced using the Nova system

Featuring:

- NOV 605 Square post finished RAL 9006 matt
- ACC 622 End caps finished RAL 9006 matt
- NOV 601 Plank panel finished RAL 4007 matt
- Face applied Oracal 641 White 'Name', secondary text and coachline
- NOV 601 Lower plank panel finished RAL 9910 matt.
- Face applied secondary text vinyl to match RAL 4007 matt
- 3mm 60x40 steel reinforcement tube insert in post for added support
- Cross member support brace between post legs, 50x50mm box section & 3mm steel 150x5mm fixing plates finished RAL 9006 matt


Scale 1:20

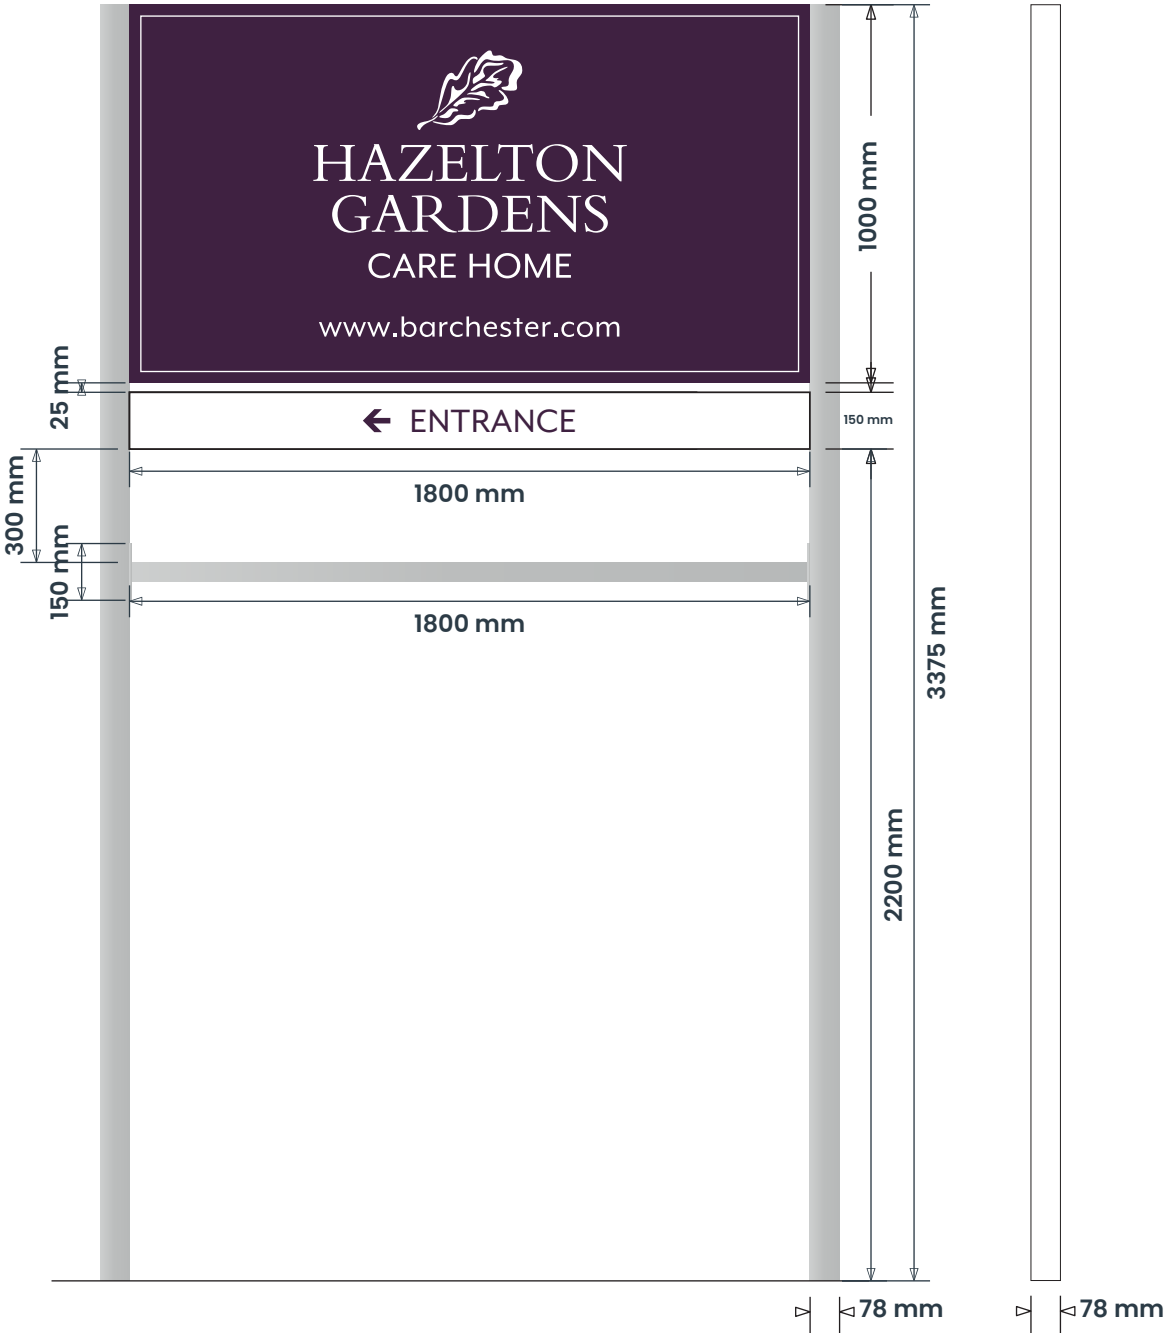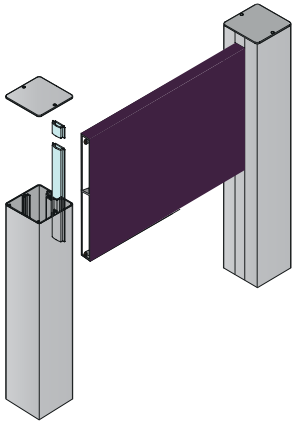



No visible mechanical fixings, where this is not feasible fixings to be of a minimum size, neatly detailed & coloured to match the surrounding surface finishes.

NOV 605 SQUARE POST
ACC 622 END CAP

Scale 1:2

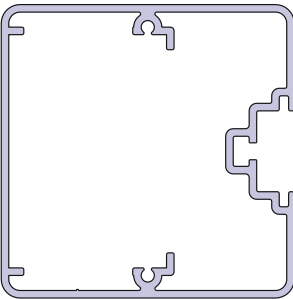


NOV 601 PANEL PLANK
Scale 1:2

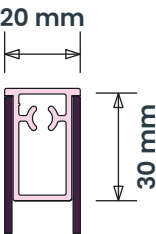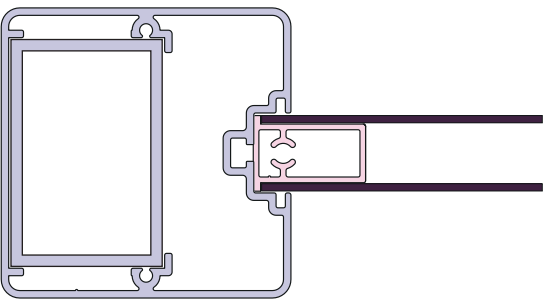

3mm 60 X 40mm REINFORCING TUBE FIXED WITHIN FOR ADDED SUPPORT

PROPOSED LOCATION

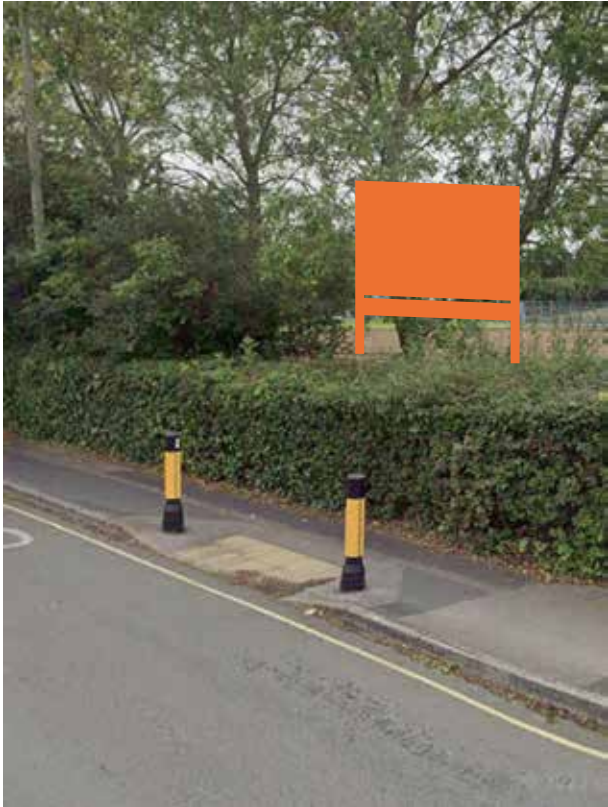

PANEL TO SIT IN LINE WITH CROSSING PARALLEL TO THE ROAD

SIGN COLOUR

Purple
RAL 4007 MATT
C81 M96 Y57 K36


White
RAL 9910
Oracal 641 White

Silver
RAL 9006 MATT


BRAND TYPEFACES

Primary :
Bembo Std Regular

Secondary :
Mr Eaves XL Mod OT
Regular / Miller
Display

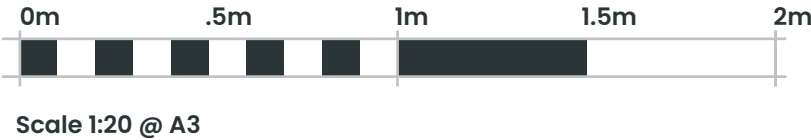

PLANNING DRAWING - SITE PLAN

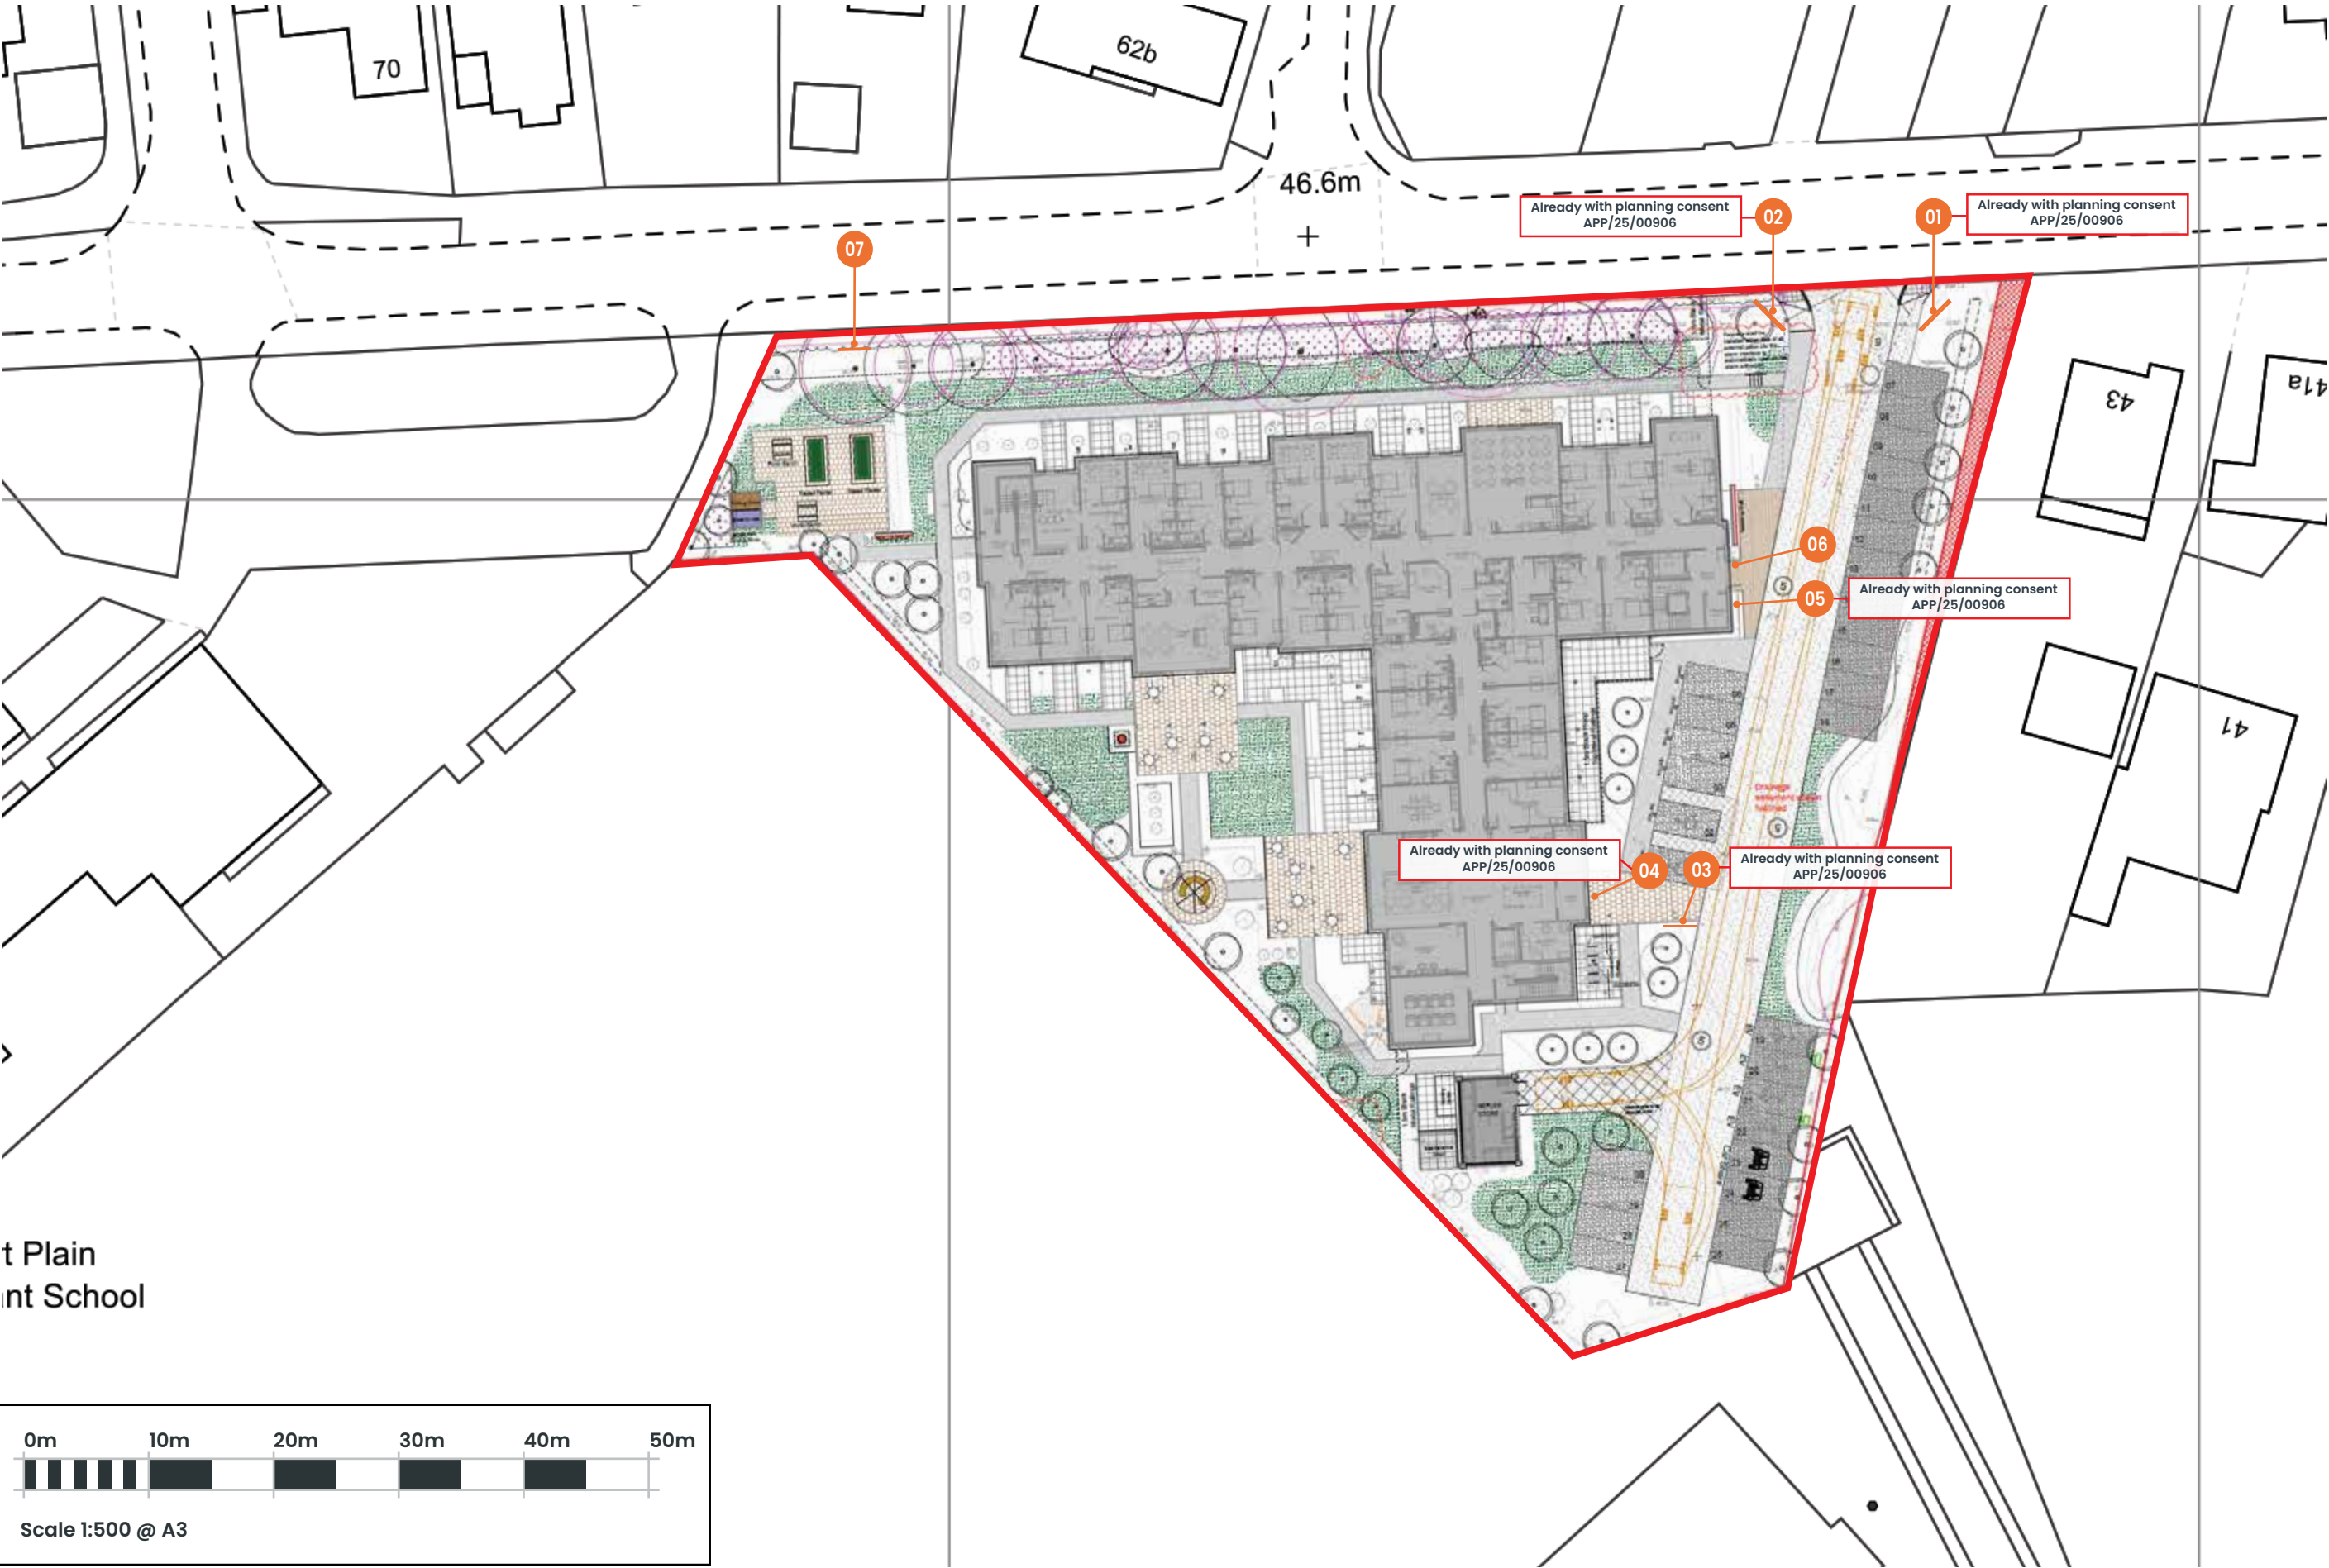

t Plain
nt School

