



scale 1:100

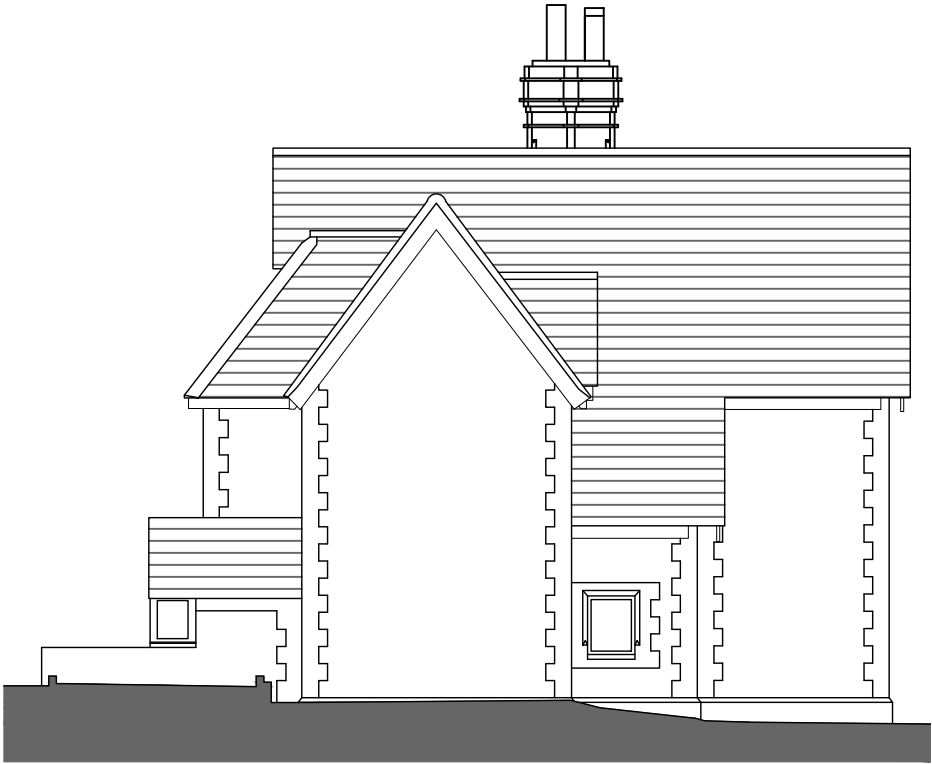

Do not scale this drawing except for planning application purposes
All dimensions must be verified on site prior to construction
This drawing is copyright of Cover Storey Architects LLP

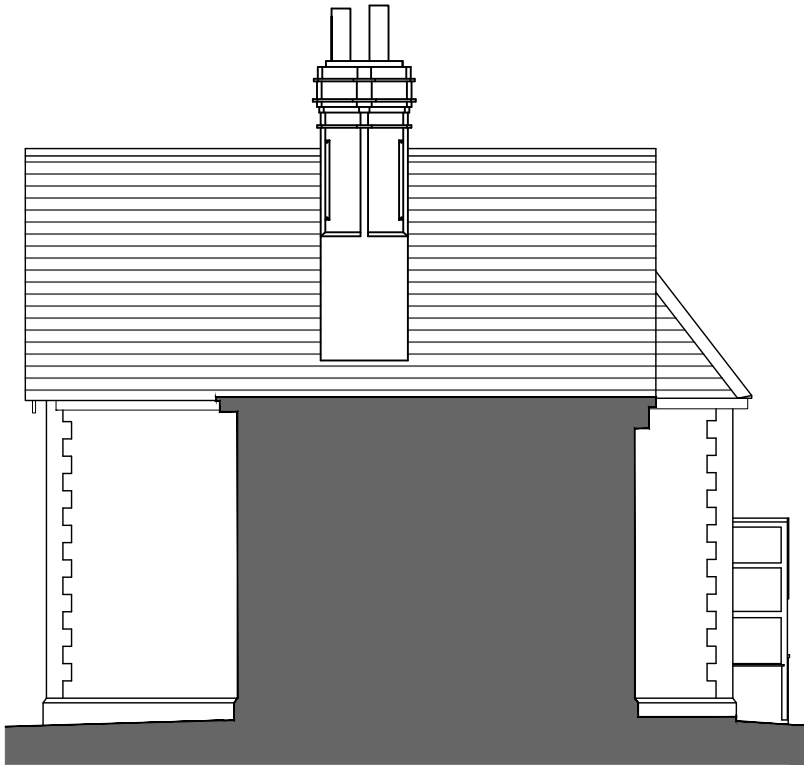

P1	PLANNING ISSUE	RPN	DS	24.02.26
REV	DESCRIPTION	BY	CHK	DATE

Cover Storey
Architects

Cover Storey Architects LLP
Tel. 02392 006266

The Studio, 18 St Georges Avenue, Havant
info@coverstorey.co.uk

PO9 2RX
www.coverstorey.co.uk

Project name: 19 Church Path, Emsworth	Drawing name: Existing Elevations	Scale @ A3 1:100	Drawn / Checked: RPN / DS	Date: February 2026	Status: PLANNING	Project no: 25014	Drawing no: V05-100	Revision: P1
---	--------------------------------------	---------------------	------------------------------	------------------------	---------------------	----------------------	------------------------	-----------------