



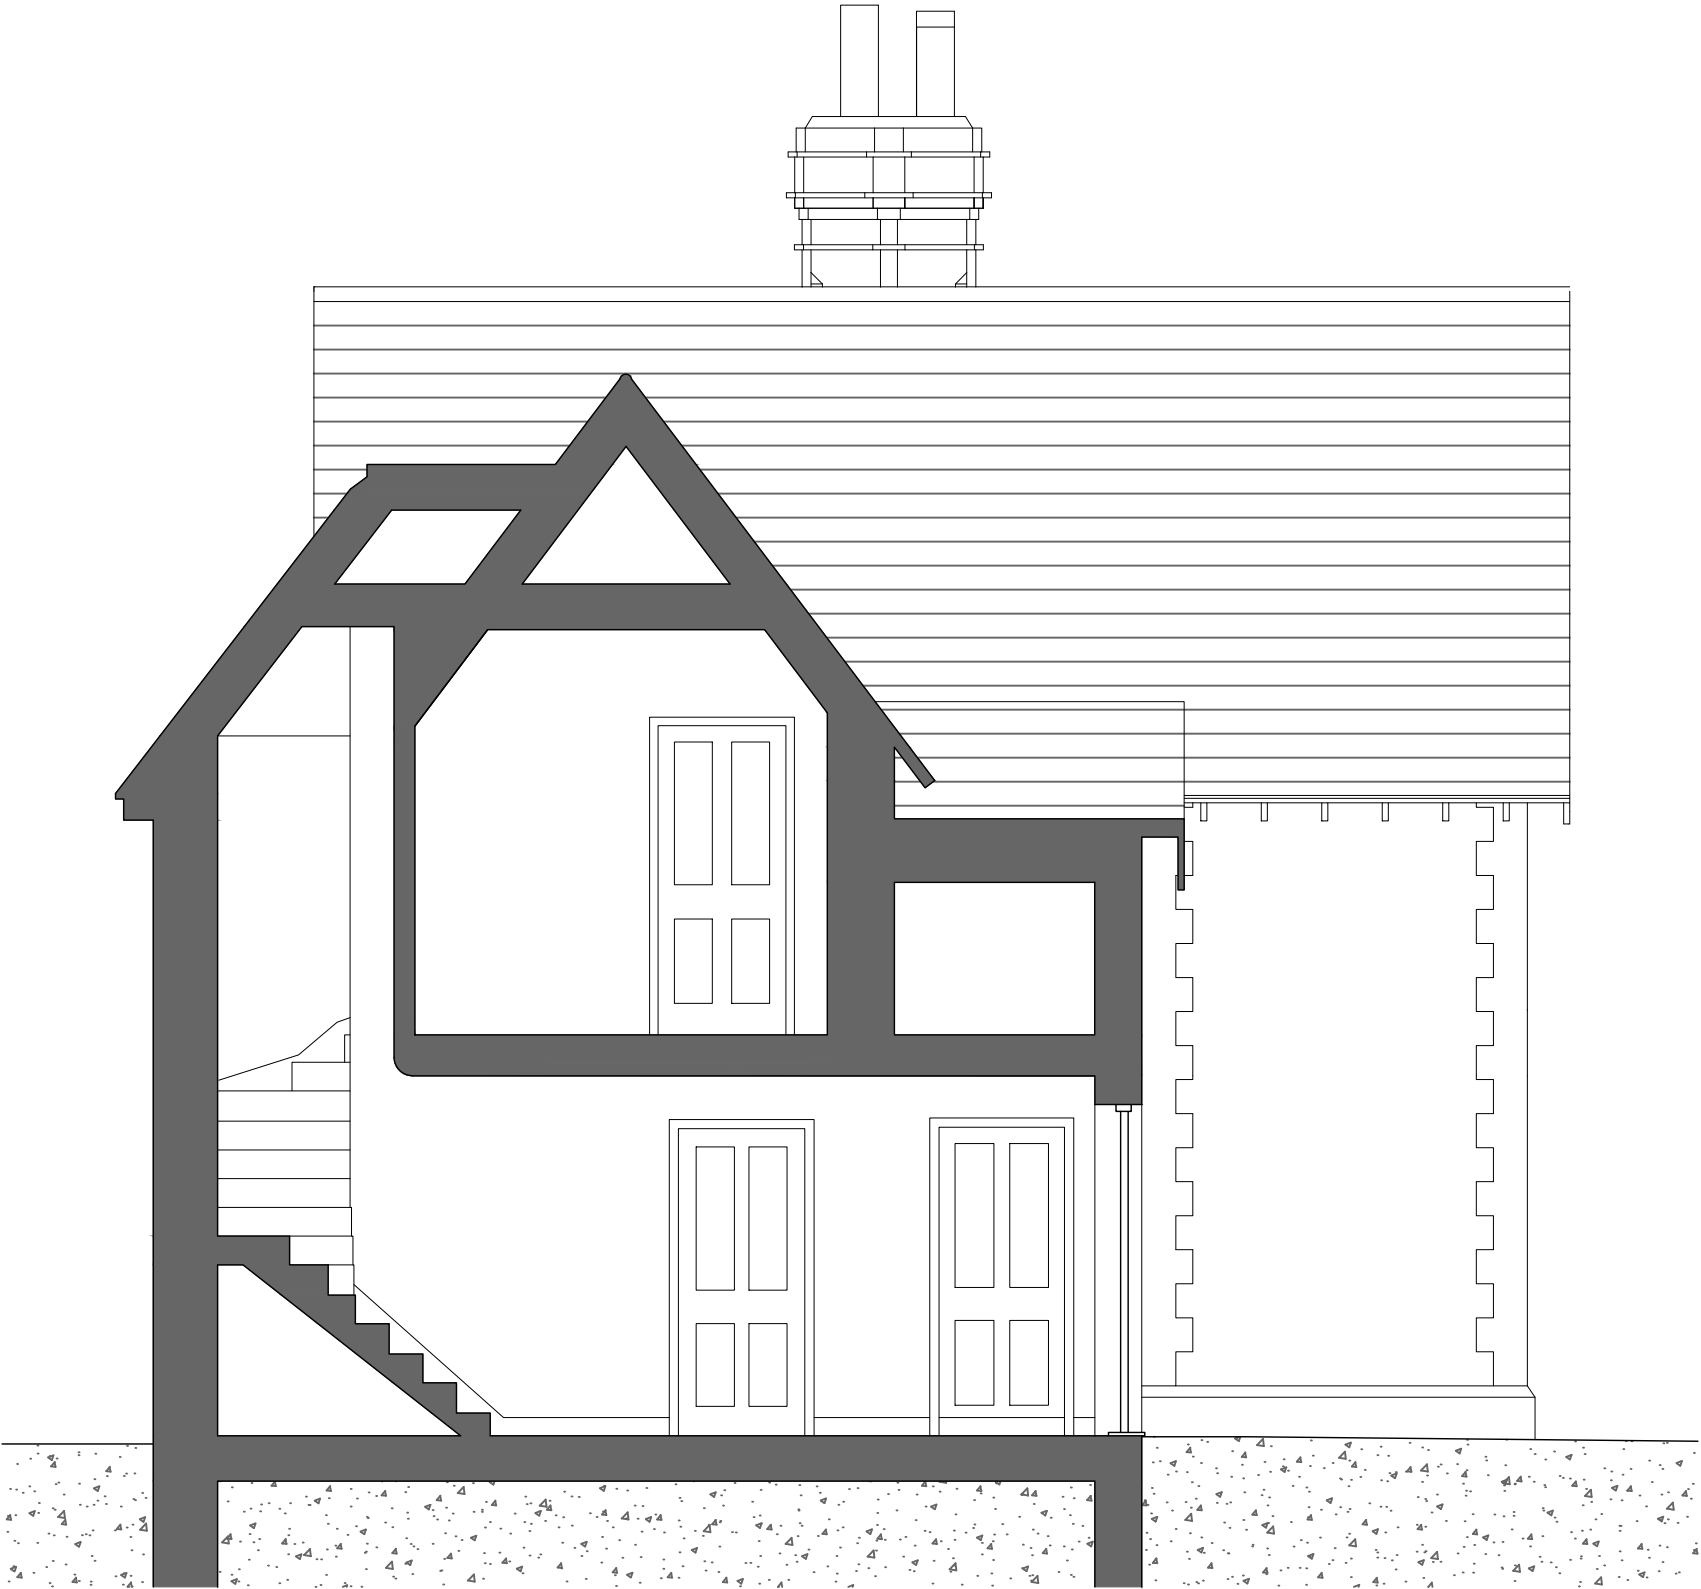


Legend



Existing Walls

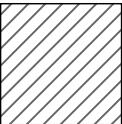

Proposed Walls

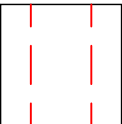

Demolished Walls

Existing Section

P1	PLANNING ISSUE	RPN	DS	24.02.26
REV	DESCRIPTION	BY	CHK	DATE
<div>Cover Storey Architects</div> <div><div>Cover Storey Architects LLP</div><div>The Studio, 18 St Georges Avenue, Havant</div><div>Tel. 02392 006266</div><div>info@coverstorey.co.uk</div><div>PO9 2RX</div><div>www.coverstorey.co.uk</div></div>				
Project no: 25014		Drawing no: V04-100		Revision: P1