



Legend




Existing Walls

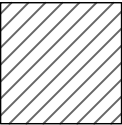

Proposed Walls

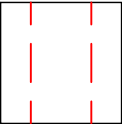

Demolished Walls

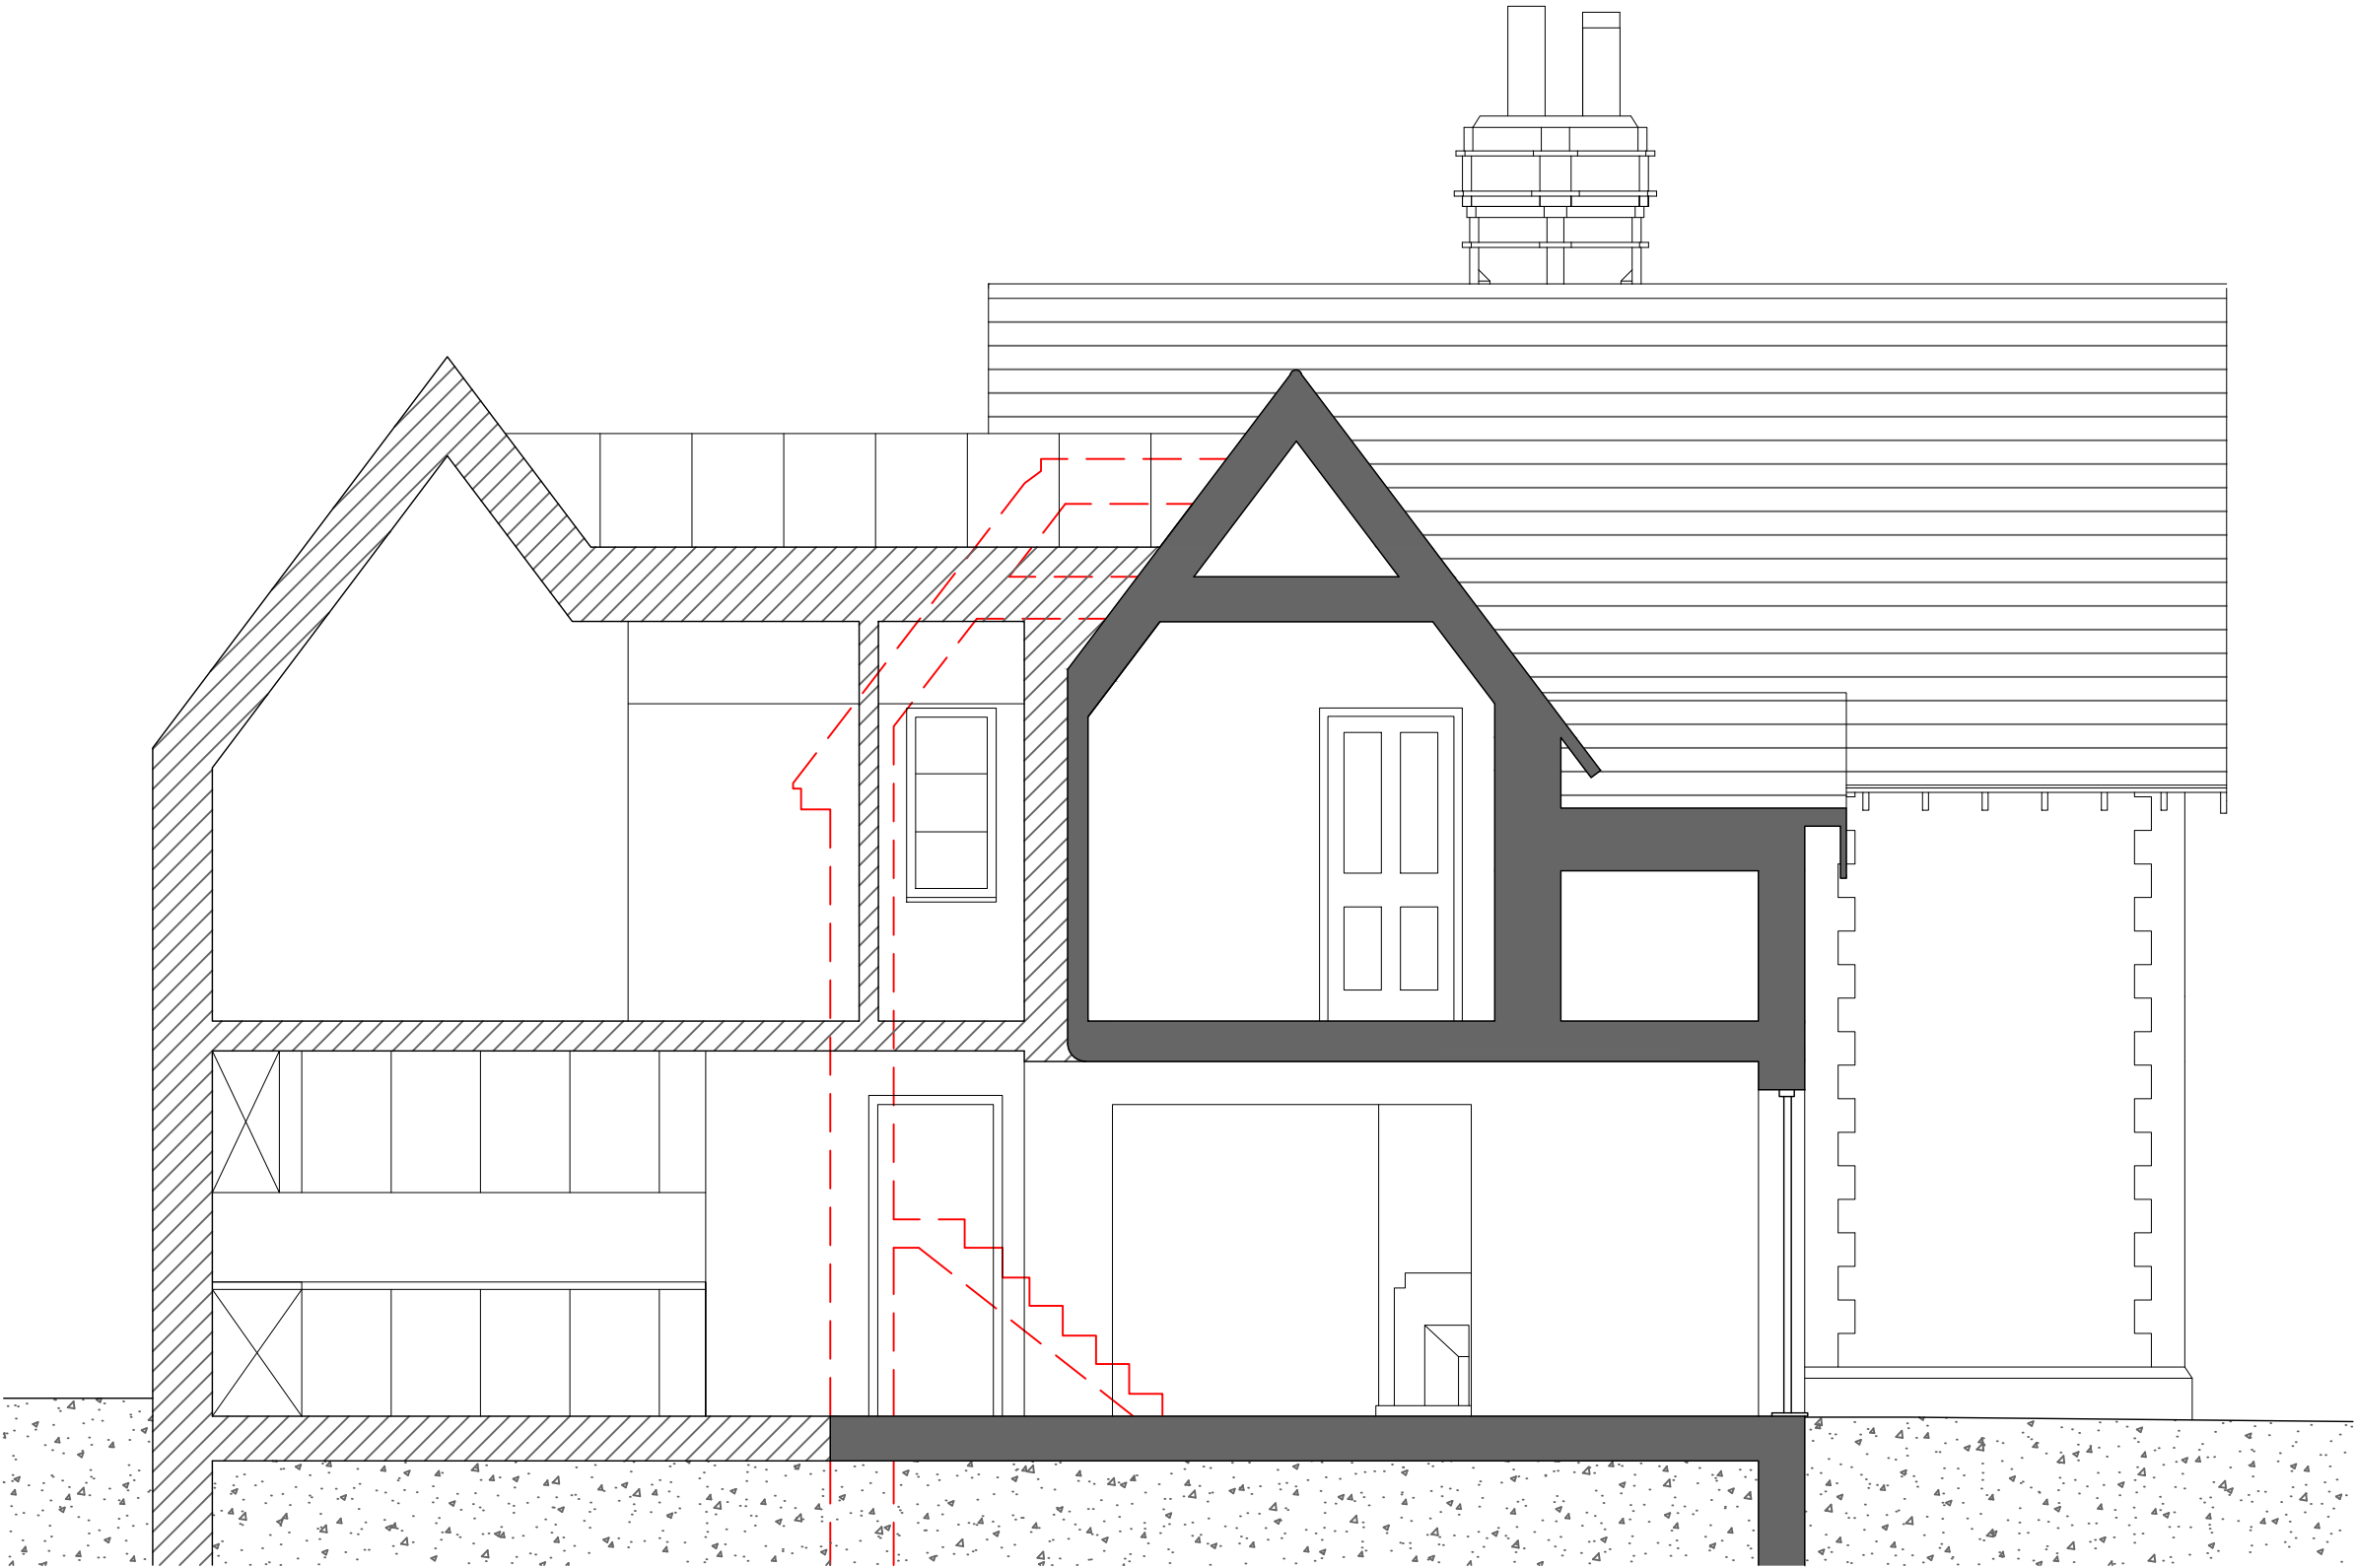

Proposed Section

P1	PLANNING ISSUE	RPN	DS	24.02.26
REV	DESCRIPTION	BY	CHK	DATE
<div>Cover Storey Architects</div> <div><div>Cover Storey Architects LLP Tel. 02392 006266</div><div>The Studio, 18 St Georges Avenue, Havant info@coverstorey.co.uk</div><div>PO9 2RX www.coverstorey.co.uk</div></div>				
Project no: 25014		Drawing no: V04-300		Revision: P1

Project name: 19 Church Path, Emsworth	Drawing name: Proposed Section	Scale @ A3 1:50	Drawn / Checked: RPN / DS	Date: February 2026	Status: PLANNING
---	-----------------------------------	--------------------	------------------------------	------------------------	---------------------