
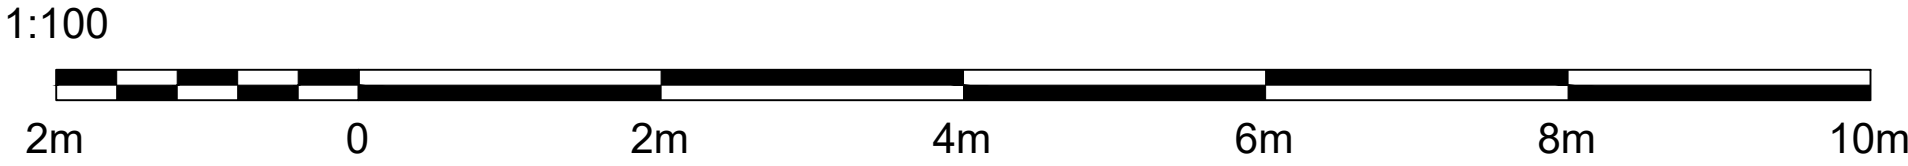
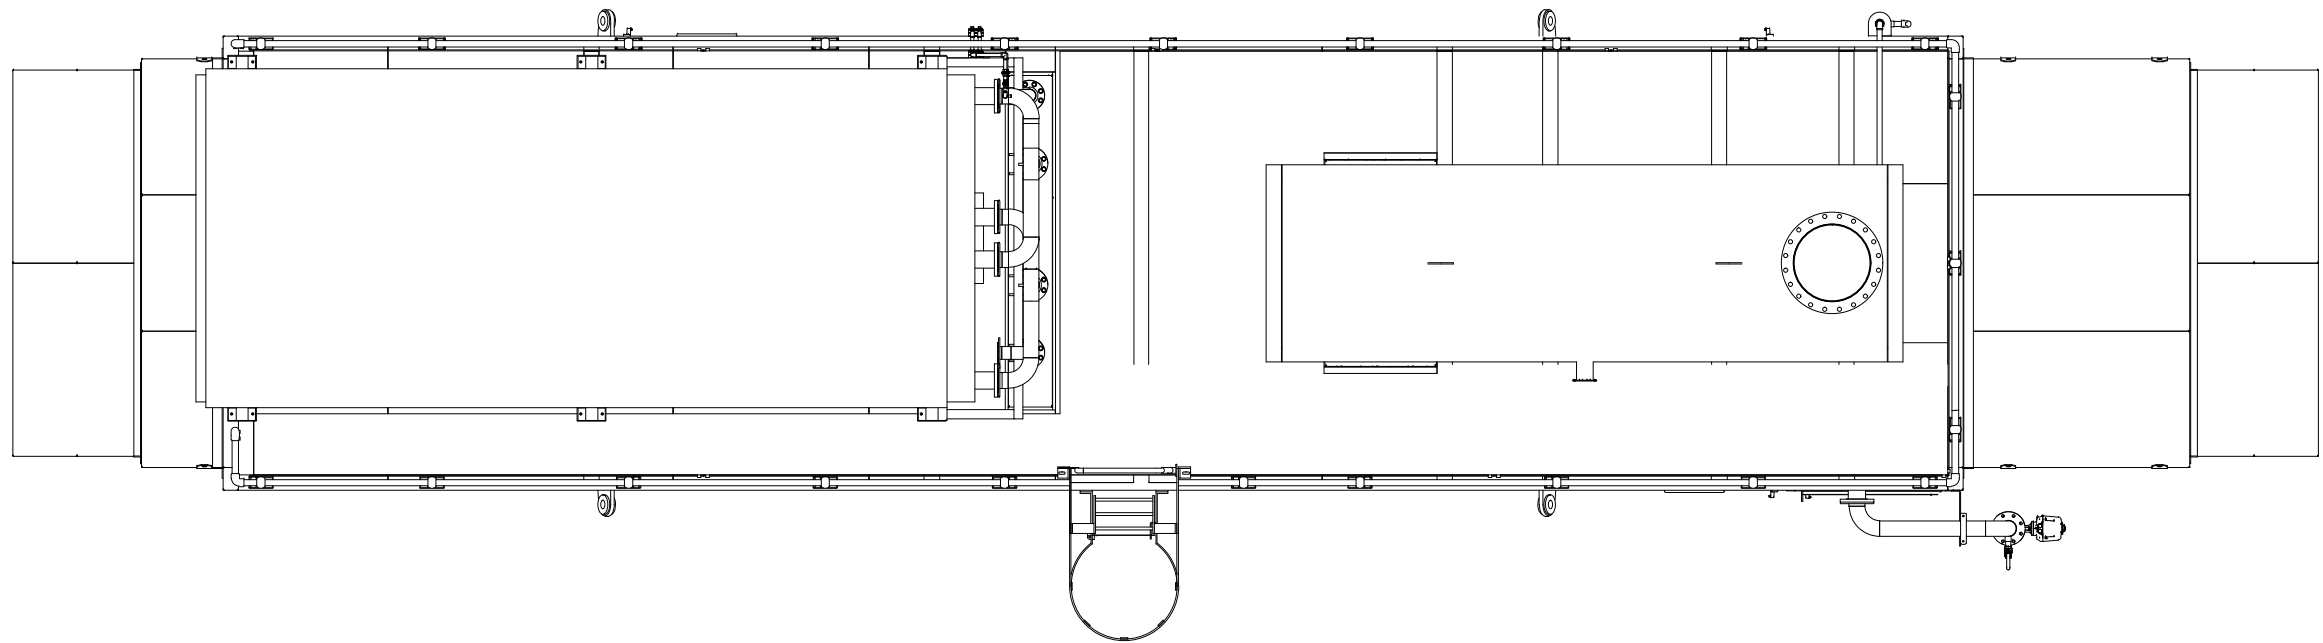
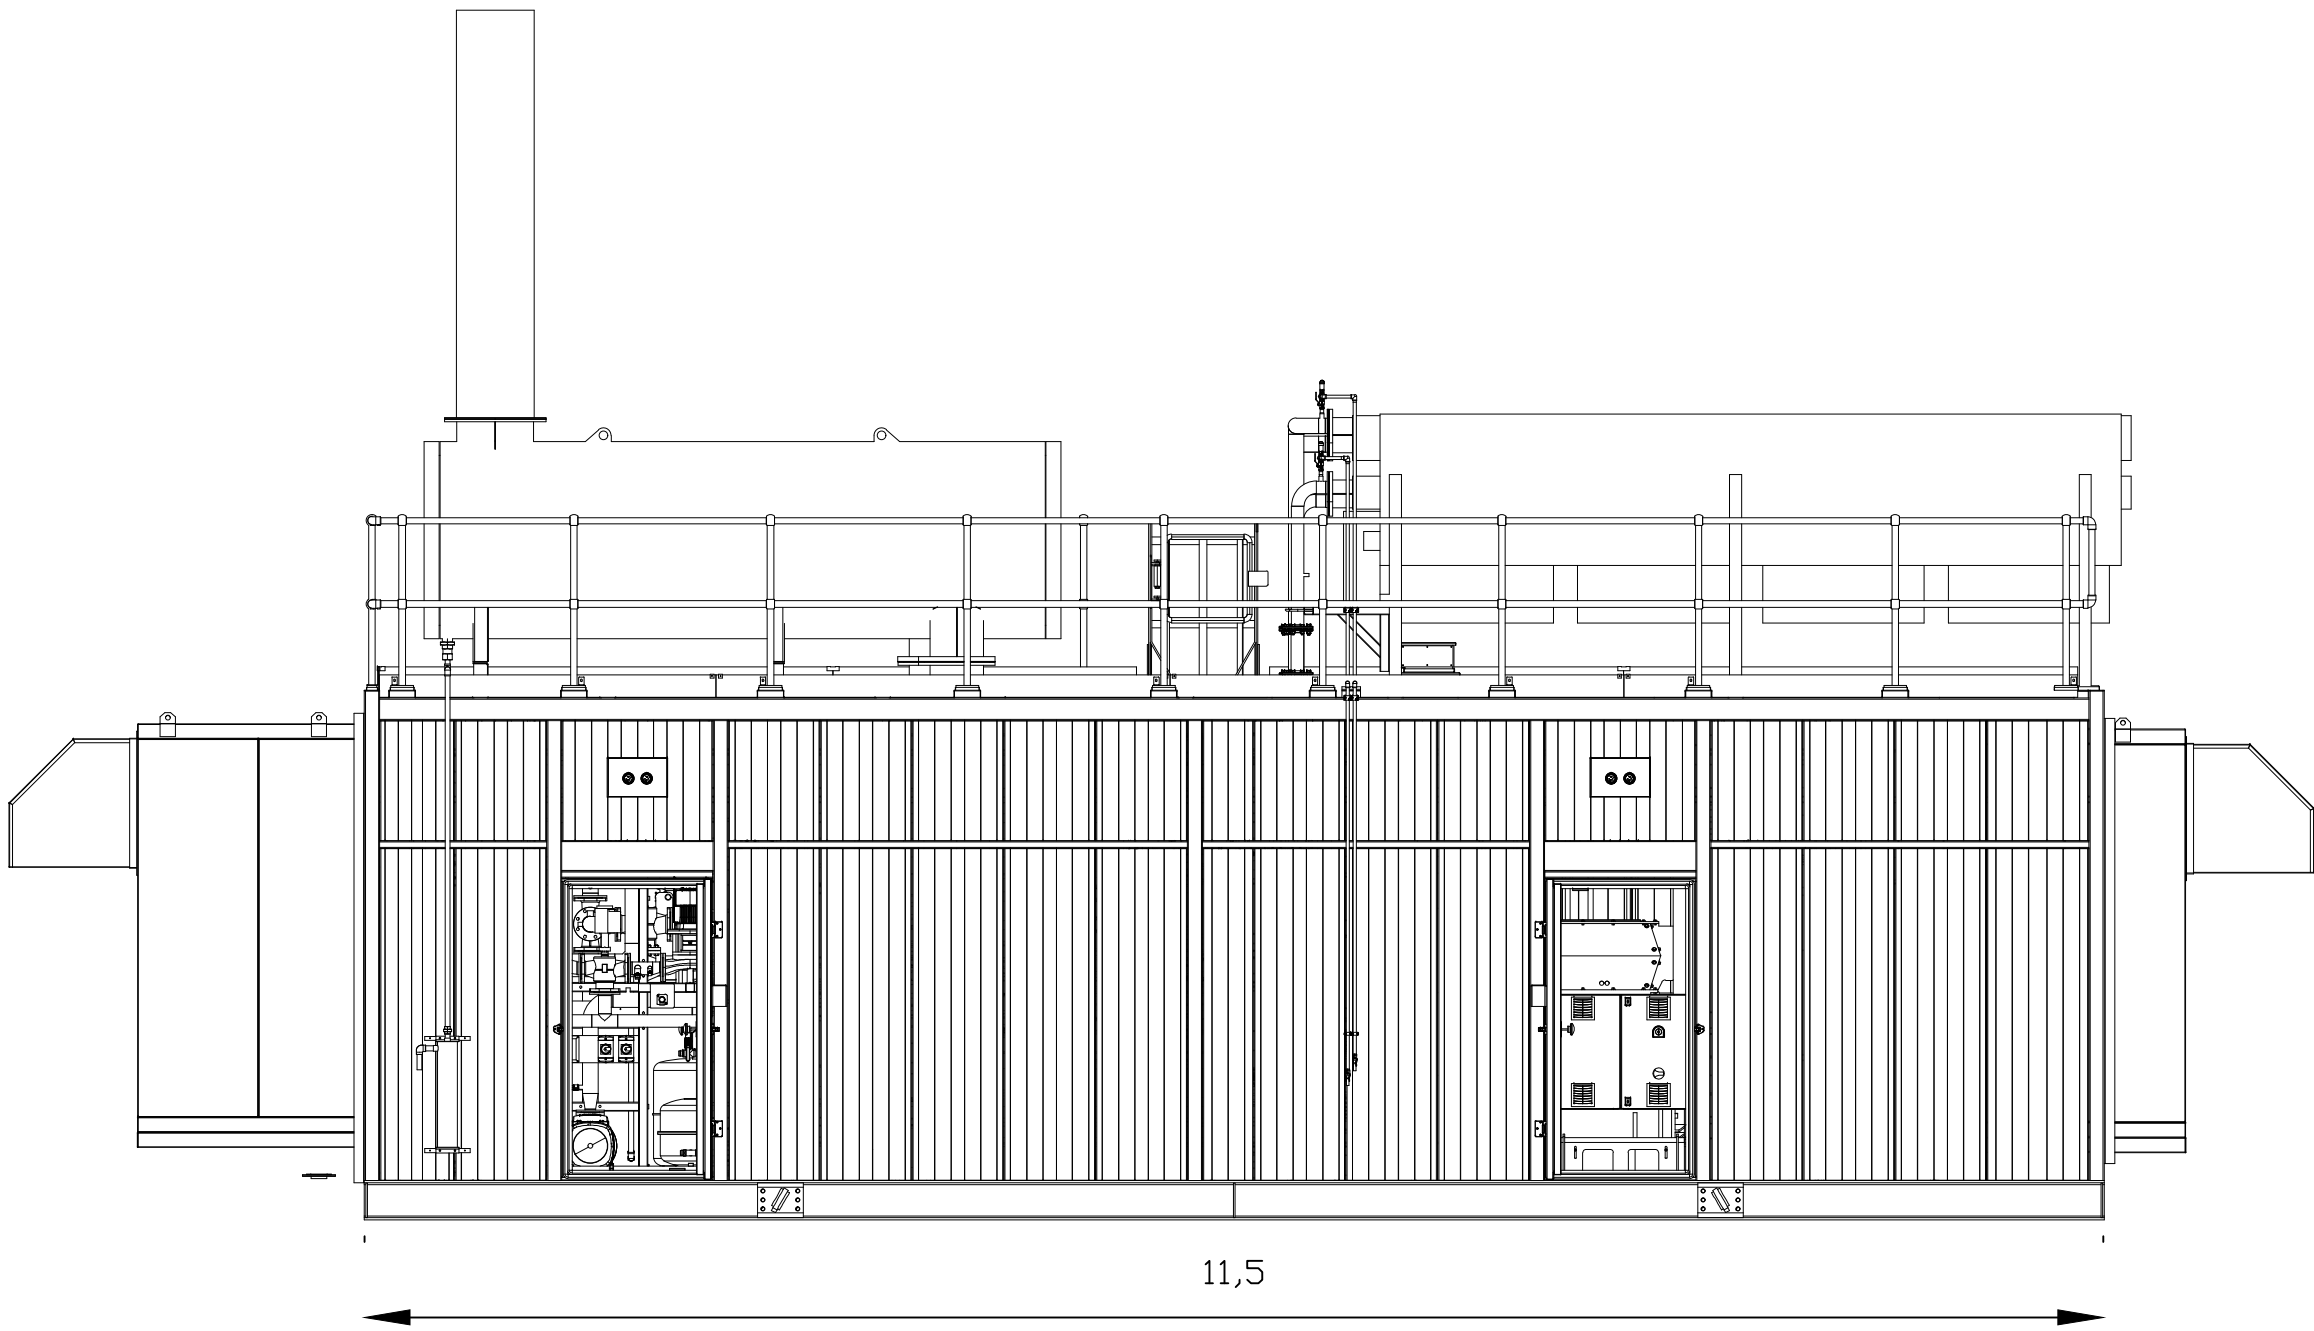
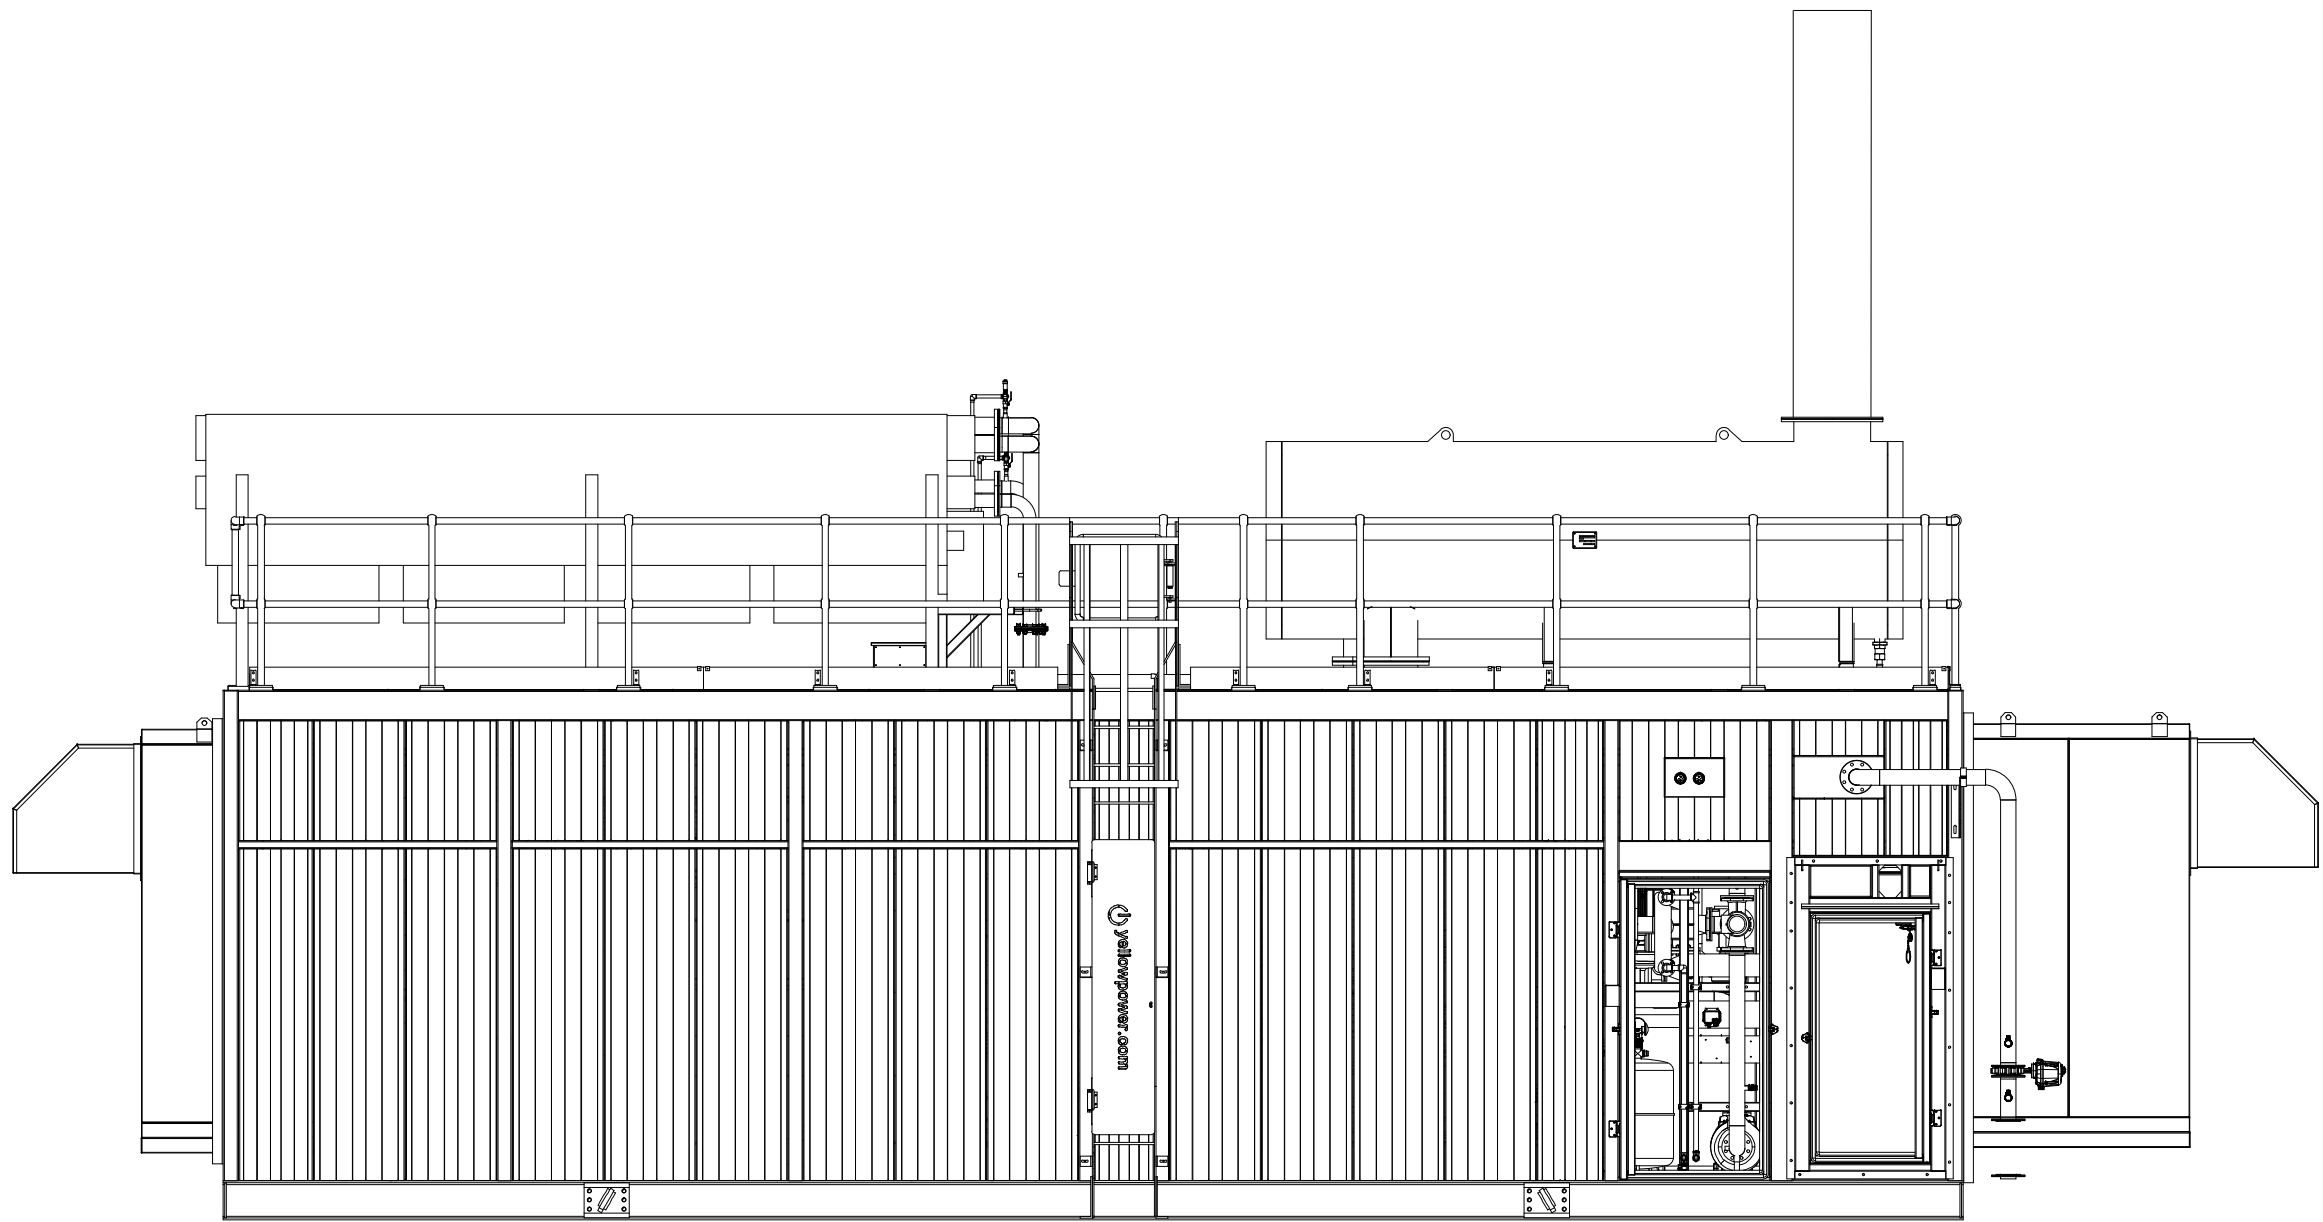


2.5MW ENGINE UNIT

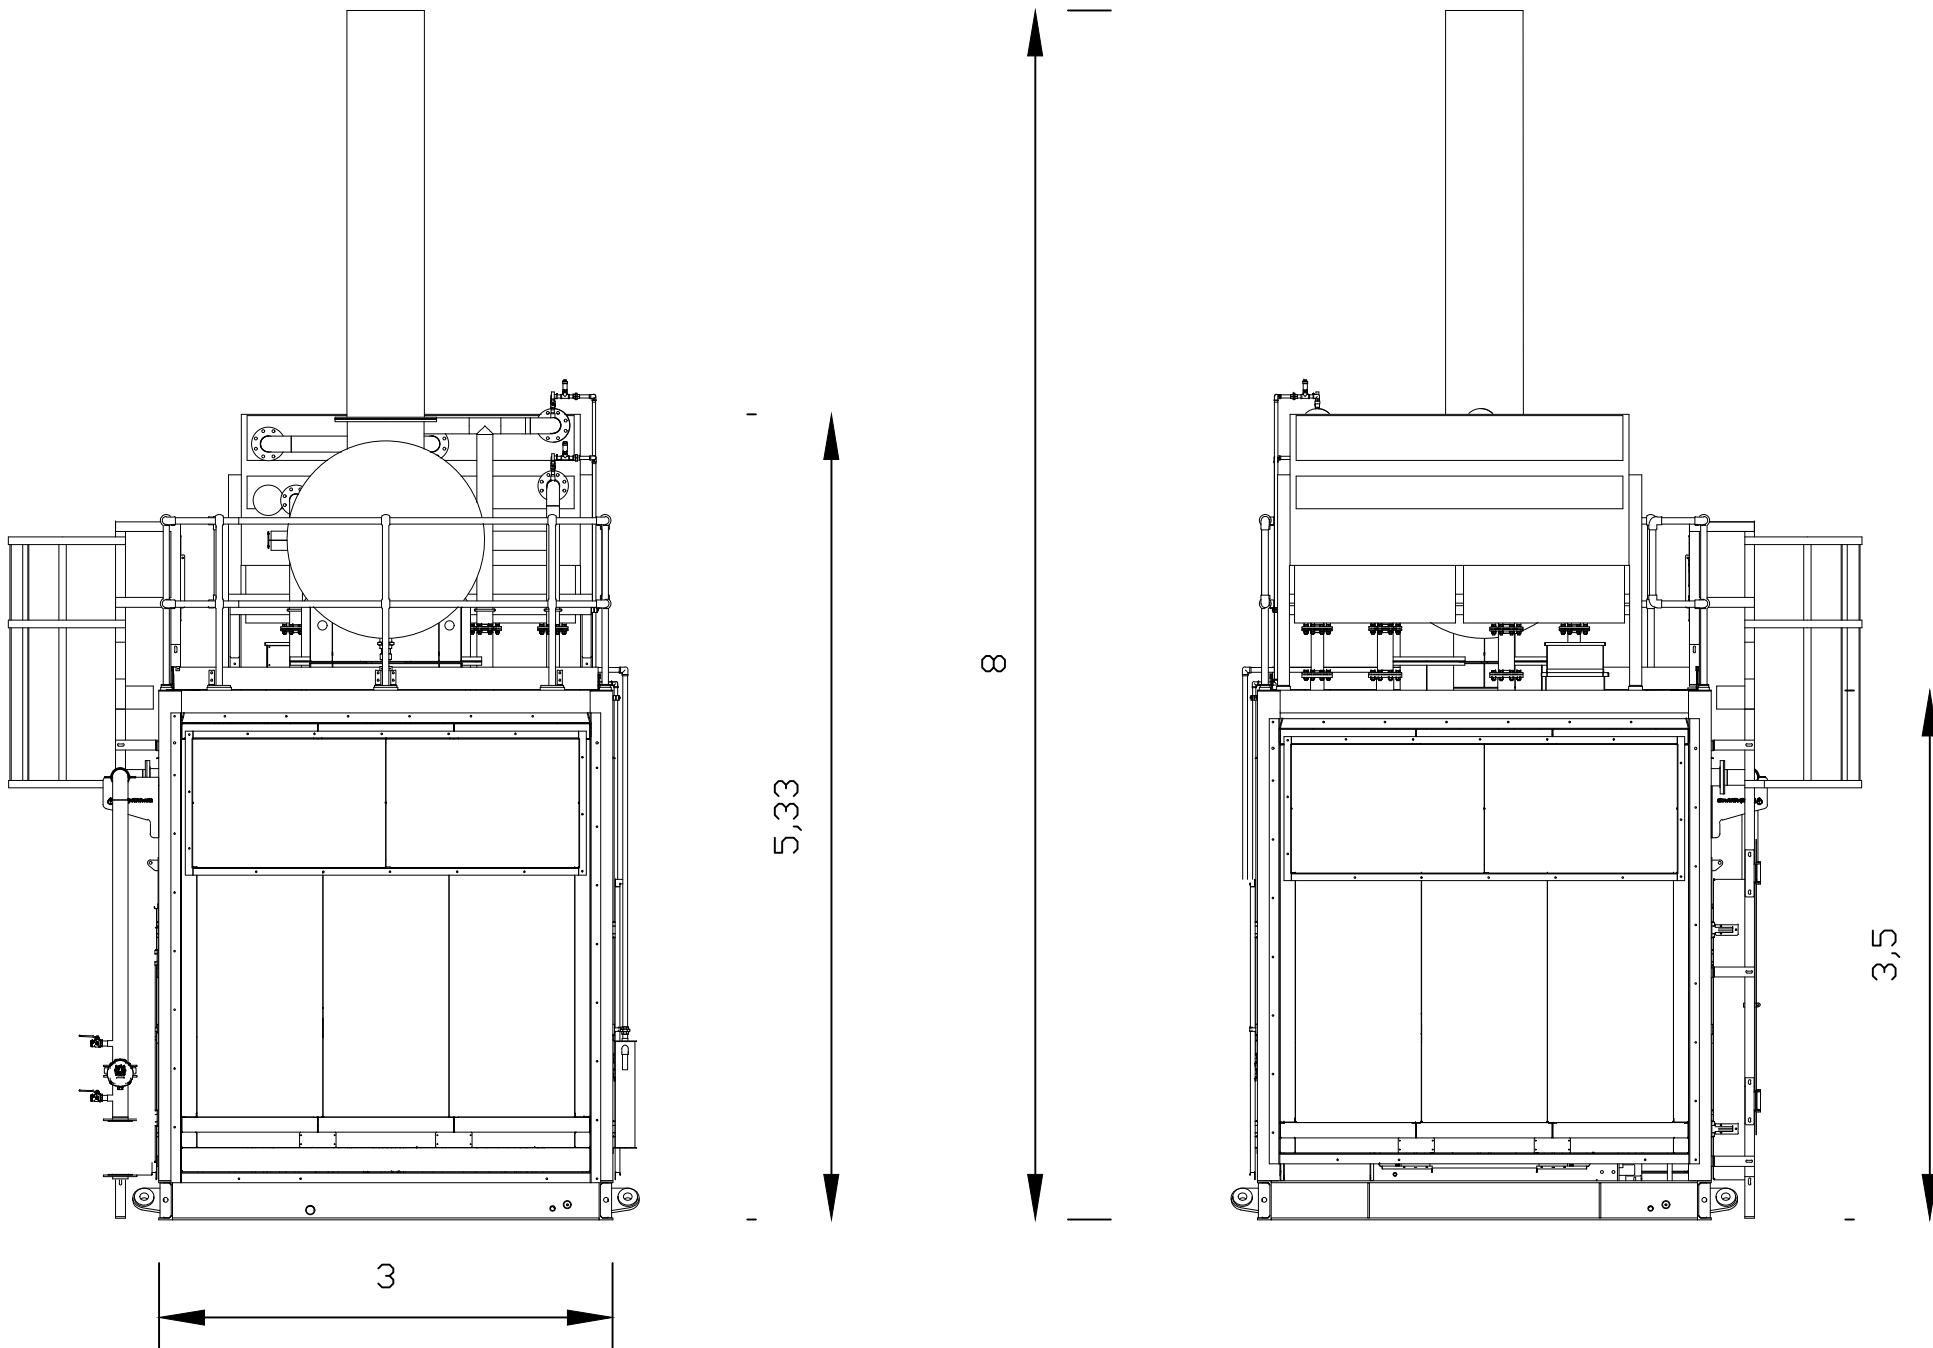

Rev.	Description.	Date.

Abbreviations			
a/c	Air Conditioning	g	Gully
b	Bollard	bt	British Telecom Cover
boe	Brick on Edge Coping	gv	Gas Valve
bt	British Telecom Cover	ht	Height
catv	Cable TV Cover	ic	Inspection Cover
c/b	Close Board	il	Invert Level
cf	Ceiling Fall	lia	Limited Access
d	Cover Level	lvla	Limited Visual Access
conc	Concrete	ll	Low Level
dk	Drop Kerb	lp	Lamp Post
dp	Down Pipe	n/a	No Access
er	Earth Rod	oh	Over Head
fa	Fresh Air Inlet	r / rad	Radiator
far	Flat Asphalt Roof	rwp	Rain Water Pipe
fb	Flower Bed	s/c	Structural Ceiling
fc	False Ceiling	svp	Soil & Vent Pipe
fh	Fire Hydrant	tc	Toilet
ftr	Fire Hose Reel	whb	Wash Hand Basin

Legend	
---	Indicates overhead or hidden feature.
---	Indicates centre of steel, handrail or as annotated.
dh. 1960	Door height from finished floor level. (mm)
c. 950	Cill height from finished floor level. (mm)
h. 1380	Head height from cill level. (mm)
sp. 2250	Spring height from cill or finished floor level. (mm)
(2550)	Height to ceiling/beam/soffit. (mm)
(tree symbol)	Trees identified and measured approximately only
(tree symbol)	Tree species
d. 0.5m	Trunk diameter in metres
h. 8m	Height in metres
s. 10m	Spread in metres

Please Note:	
1)	This survey has been produced in accordance with the RICS specifications for Surveys of Land, Buildings and Utility Services.
2)	The accuracy of this survey is dependent upon the scale of the commissioned survey. Users must be careful when re-scaling from any plots, using the grid to verify the scale.
3)	This survey is fitted to Ordnance Survey National Grid, from GPS observation, using GPS Active Network & transformed using the OSTN15 model.

Levels	
All levels are Above Ordnance Datum, fixed to the OS Network by GPS.	
Using GPS Active Network and transformed using the OSTN15 model.	
All level positions are indicated by a cross or as noted.	



www.skyvisionsurveys.co.uk

Project Title:	Hermitage Way Havant PO9 1FA		
Project No.:	SK-ELL-002		
Drawing Title:	Engine Elevations		
Drawing No.:	002-02	Revision:	Rev 3
Client:	Electric Land Ltd		
	14-16 Great Pulteney Street		
	London W1F 9ND		
Drawn:	S.I	Checked:	S.B
Scale:	1:50	Sheet Size:	A1
Date:	January 2026		



Main Office
Mapline House
14 Bull Lane, Rayleigh,
Essex SS6 8JG
Tel: 08455 675677



www.skyvisionsurveys.co.uk