


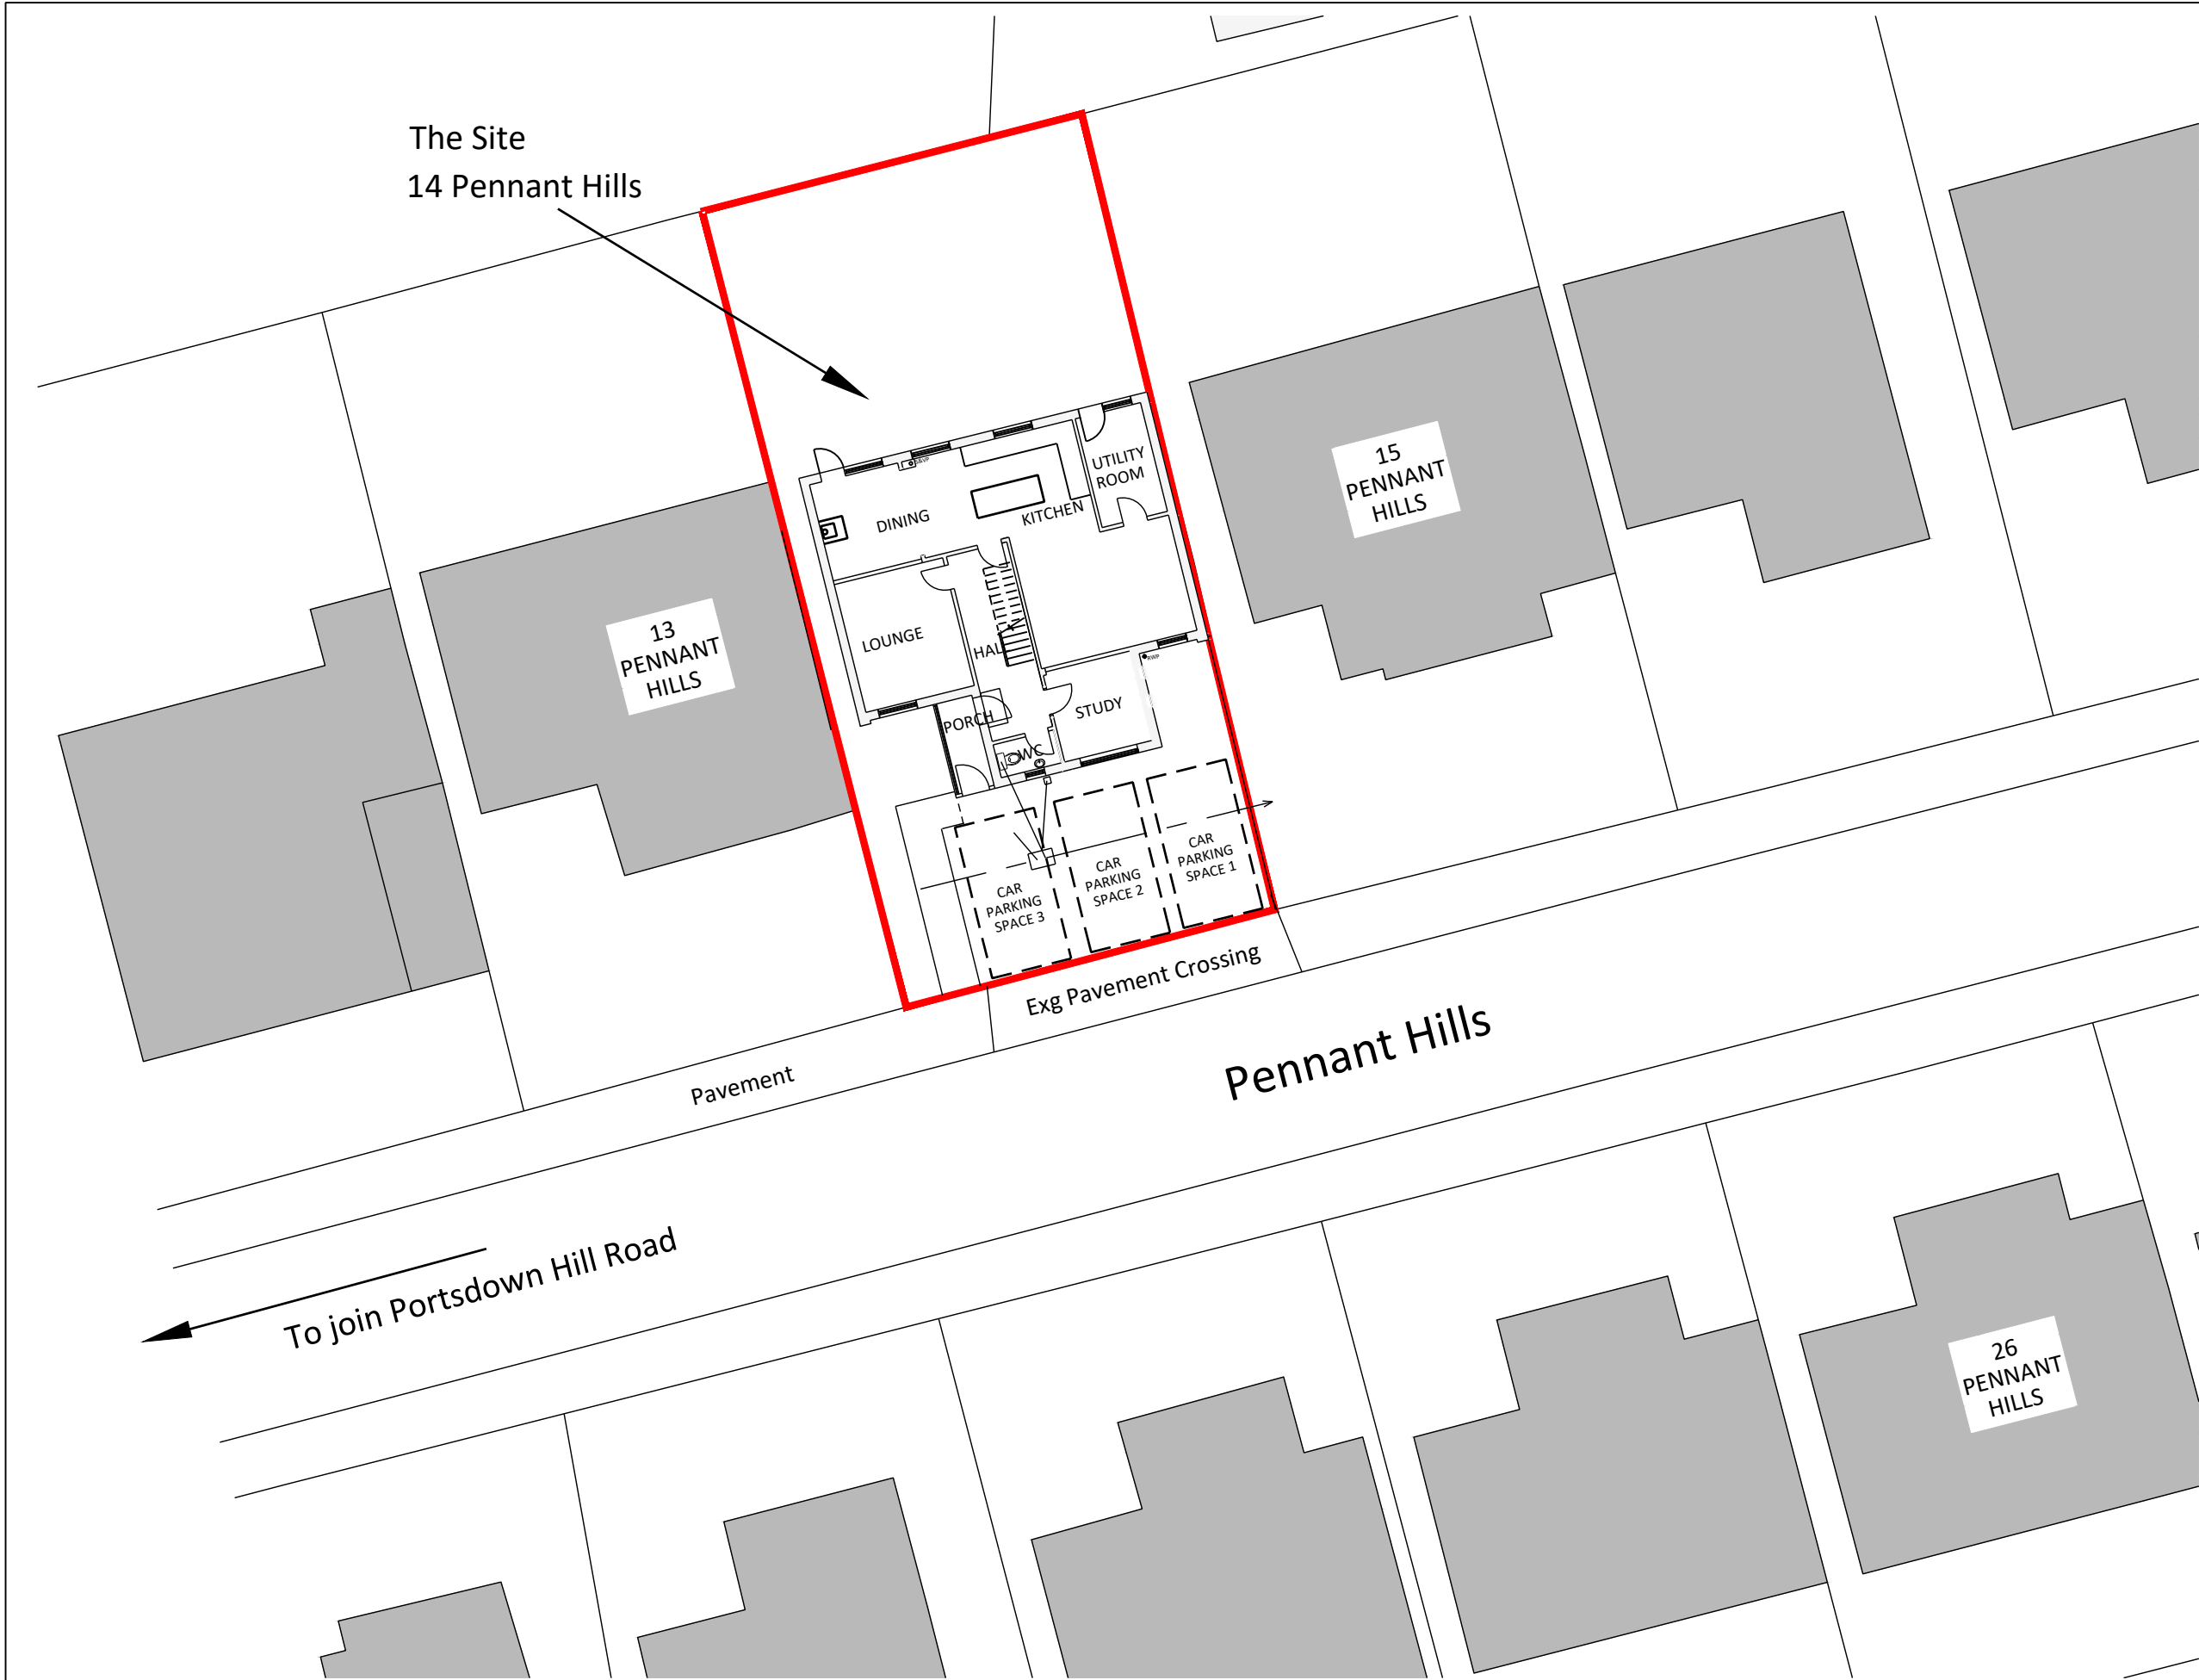


NOTES:

All dimensions to be checked on site and any discrepancy notified to The Martin Ralph Group. Written dimensions are to be used in preference to the scaled dimensions.

This drawing is the property of The Martin Ralph Group and must not be reproduced, in part or whole, or deviated from, without their permission. It is essential that prior to commencement and during construction works, the contractor reviews the drawings and specification and discusses with the practice and inconsistencies, anomalies, non-industry standard features or other concerns.

For both pricing and construction purposes structural, mechanical and electrical engineers designs, calculations and sizes etc are to take preference over the layout drawings. Any discrepancies are to be brought to the immediate attention of The Martin Ralph Group.

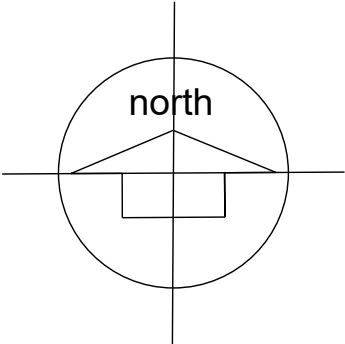

P01	03-02-26	Issued for Planning	PC	GE
REV	DATE	COMMENTS	DRN	CHK

PURPOSE
FOR PLANNING

CLIENT
A. WATT
14 Pennant hills
Bedhampton
Hampshire
PO9 3JZ

PROJECT
Proposed First Floor Extension
14 Pennant hills
Bedhampton
Hampshire

DRAWING TITLE
1:200 Block Plan

DATE	SCALE	PAPER SIZE
03-02-2026	1:200	A3

DRAWING No.
26-06

DRAWN BY	REVIEWED BY	REVISION
PC	AW	P01

MARG
Martin Ralph Group

RICS CHARTERED SURVEYORS
ARCHITECTS & ENGINEERS

11 Dragon House,
Hussar Court,
Brambles Business Park,
Portsmouth,
Hampshire,
PO7 7SF.

www.martinralph.co.uk
rfq@martinralph.co.uk

T: 023 9225 7711

