


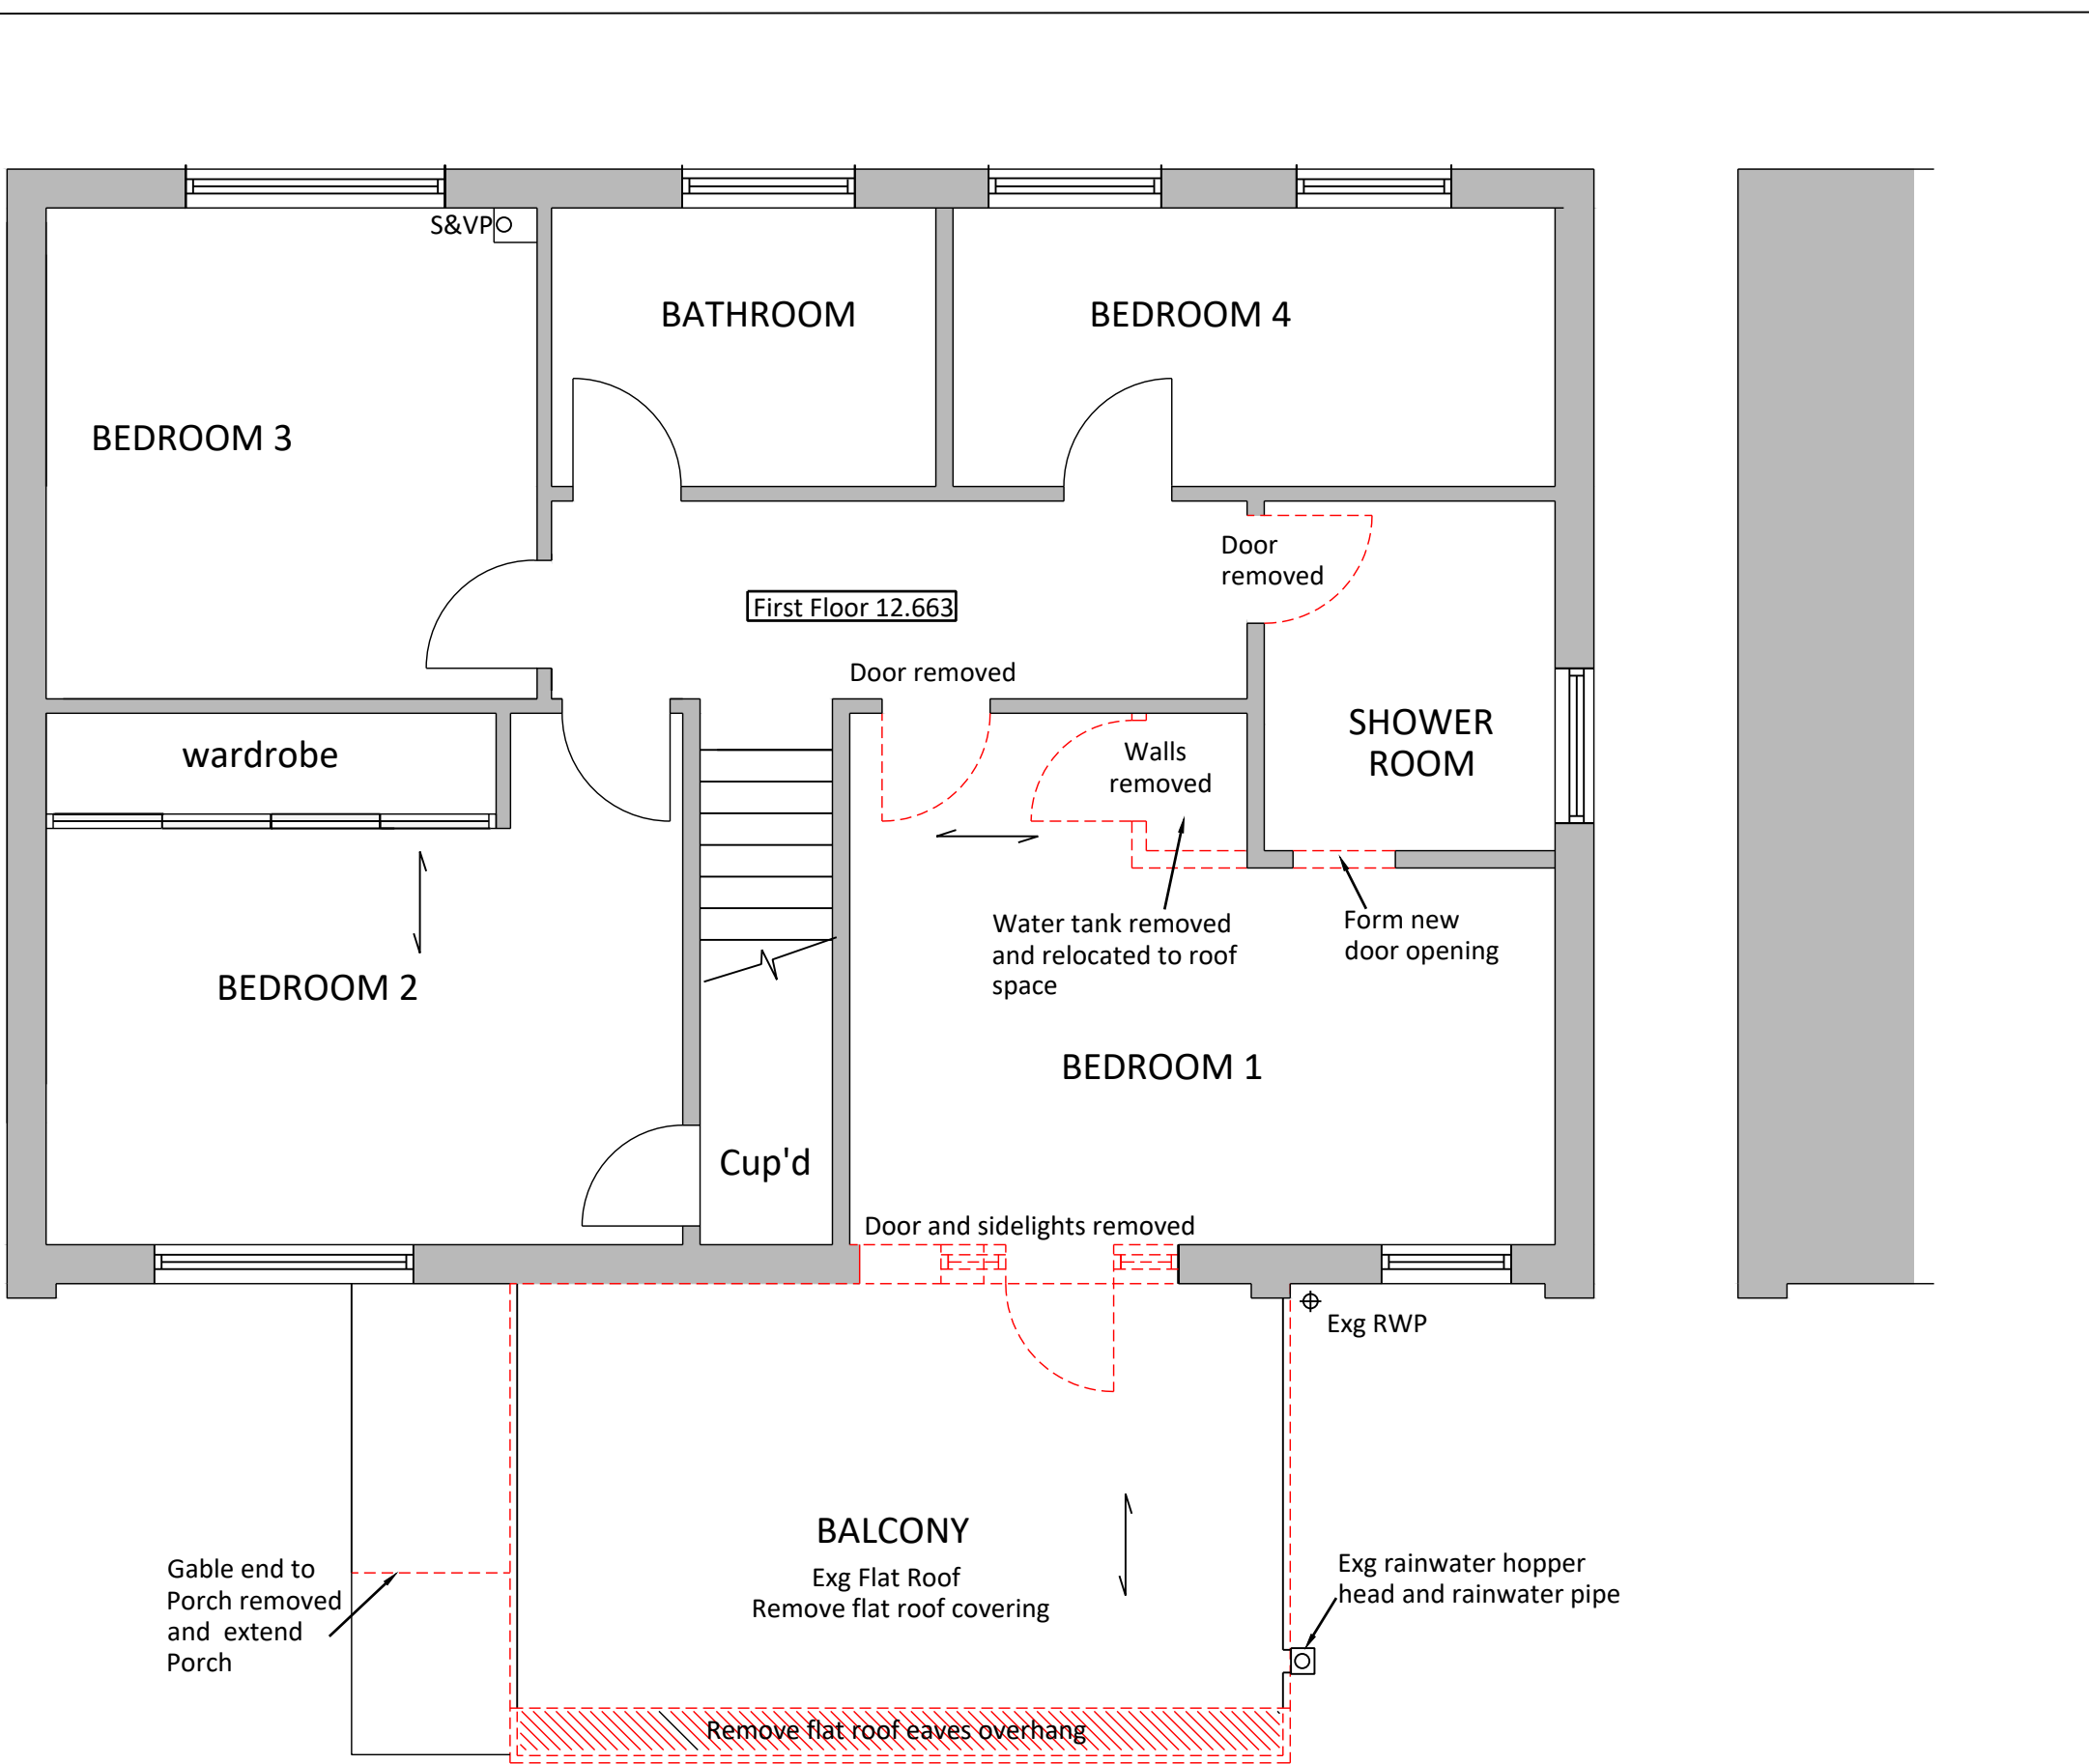

13 PENNANT HILLS

Red line denotes Boundary line

14 PENNANT HILLS

Red line denotes Boundary line

15 PENNANT HILLS

Exg door and sidelights removed
Exg cladding removed
Guttering, fascia and eaves overhang removed
Flat roof eaves overhang removed
Hand railing to flat roof removed

Exg pvc cladding to be removed

Exg pvc cladding to be removed

Exg window to Lounge
Exg facing brickwork

Exg facing brickwork

Exg facing brickwork

Exg end wall to Porch removed

WEST ELEVATION

Flat roof guttering, fascia and eaves overhang removed

Hand railing to flat roof removed

Exg end wall to Porch removed

MRG
Martin Ralph Group

 **RICS**
CHARTERED SURVEYORS
ARCHITECTS & ENGINEERS

11 Dragon House,
Hussar Court,
Granbites Business Park,
Porthsmouth,
Hampshire,
PO7 7SF.

www.martinralph.co.uk
rfq@martinralph.co.uk

T: 023 9225 7711