

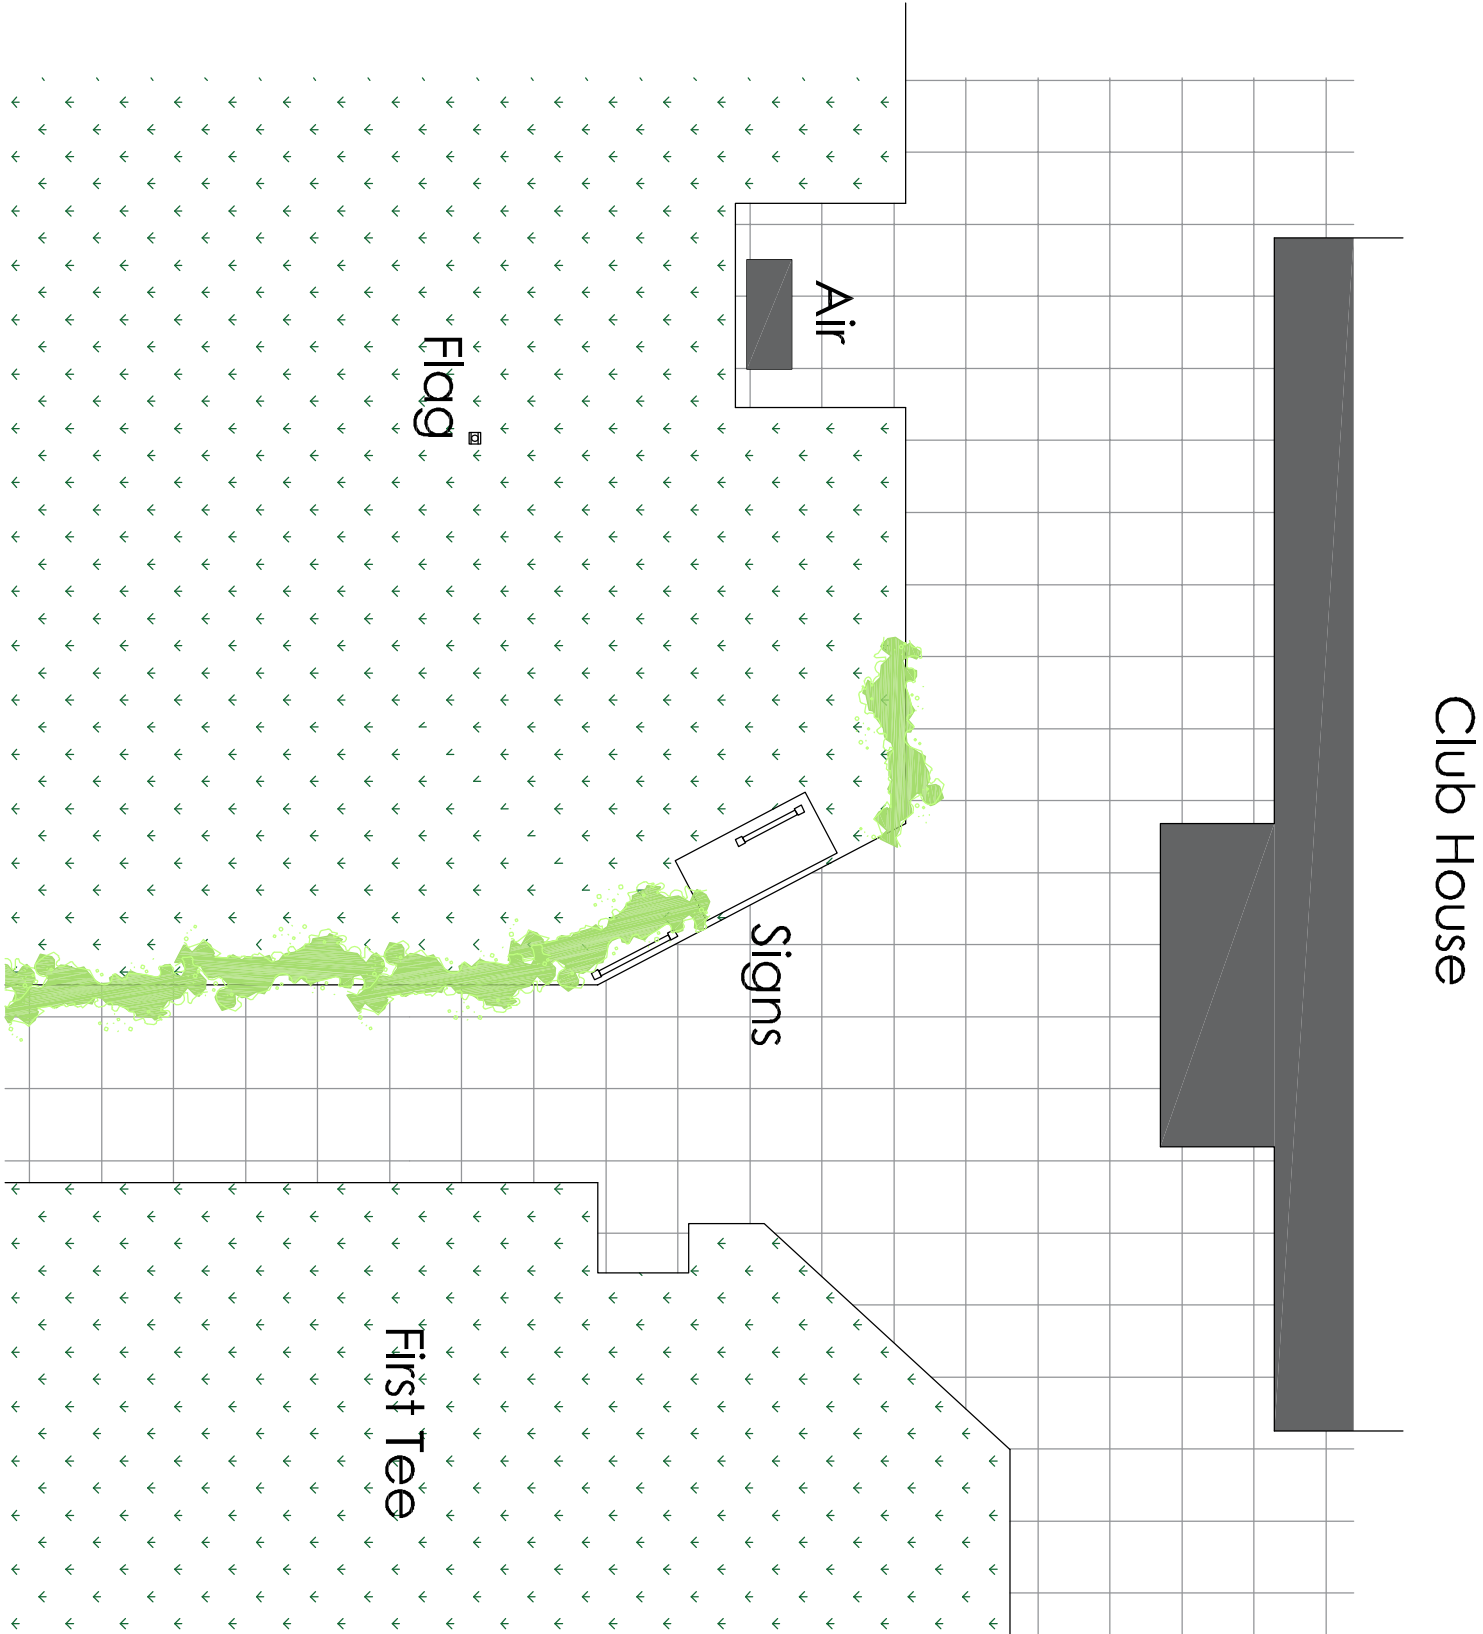
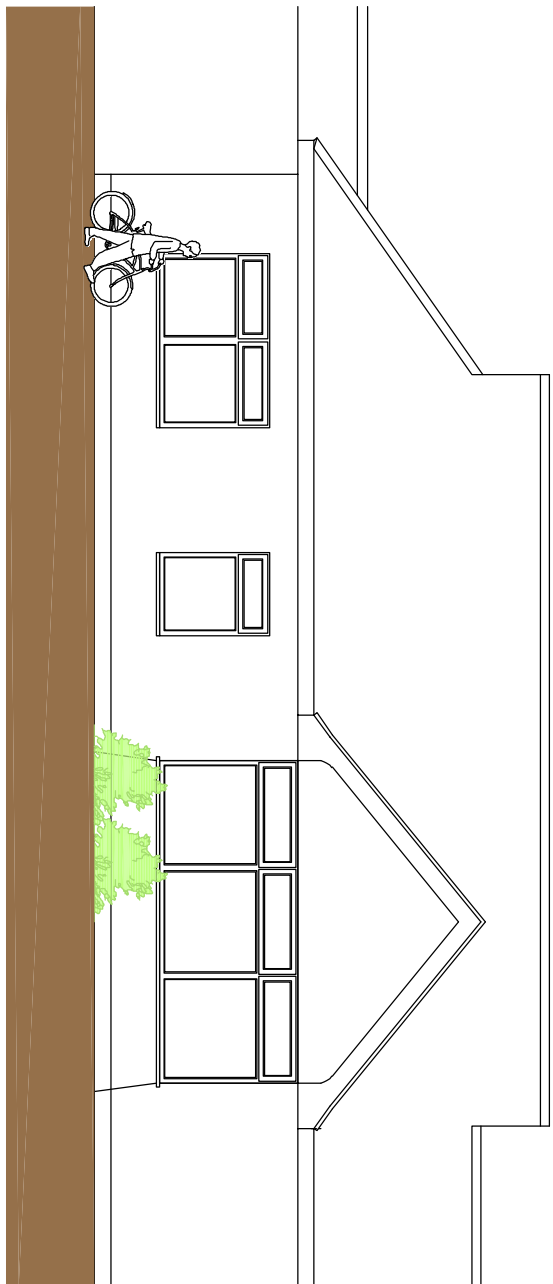
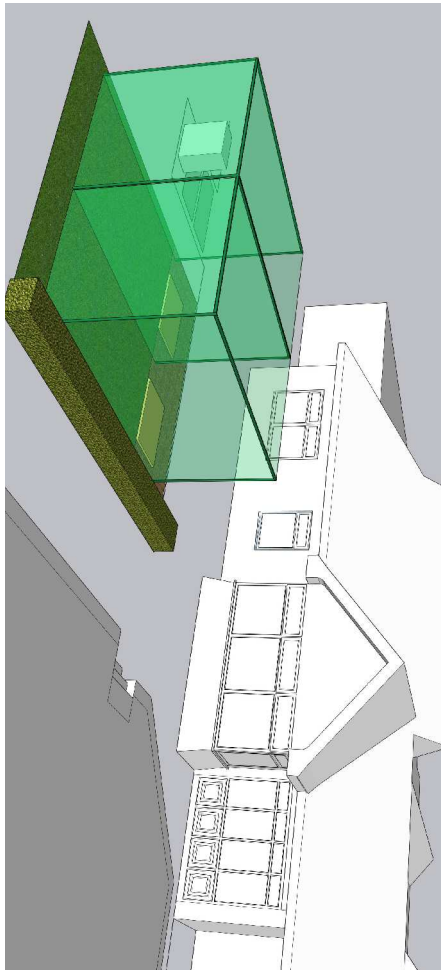
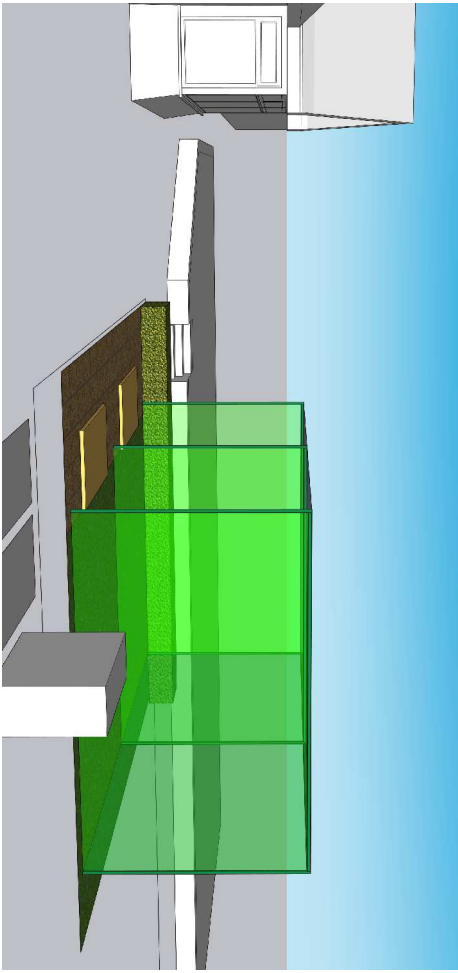
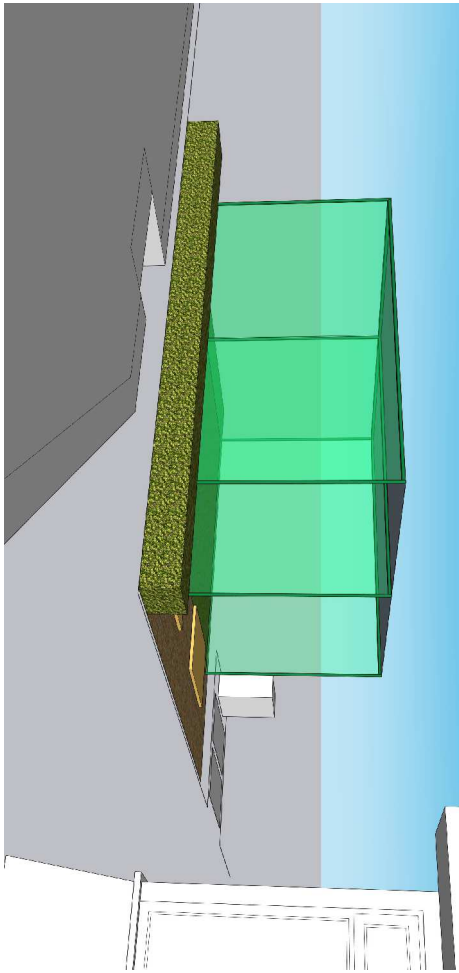
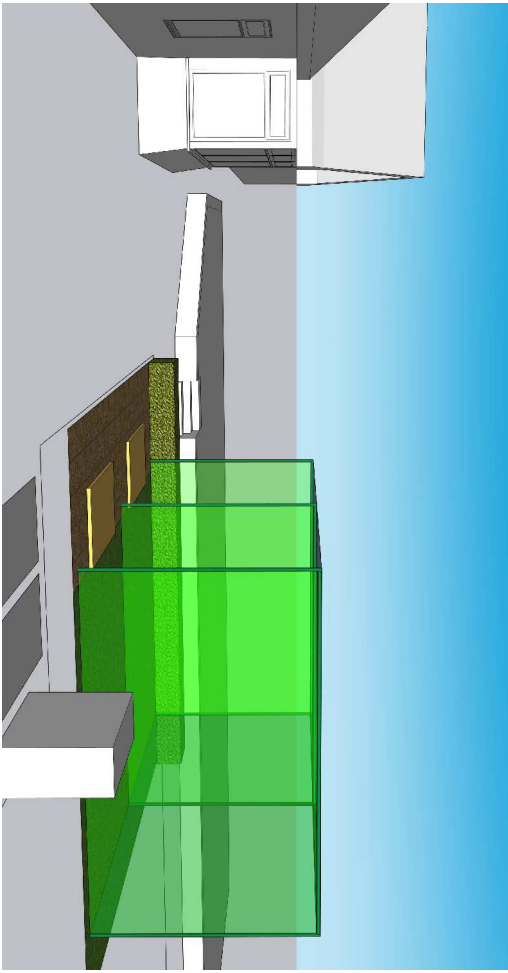
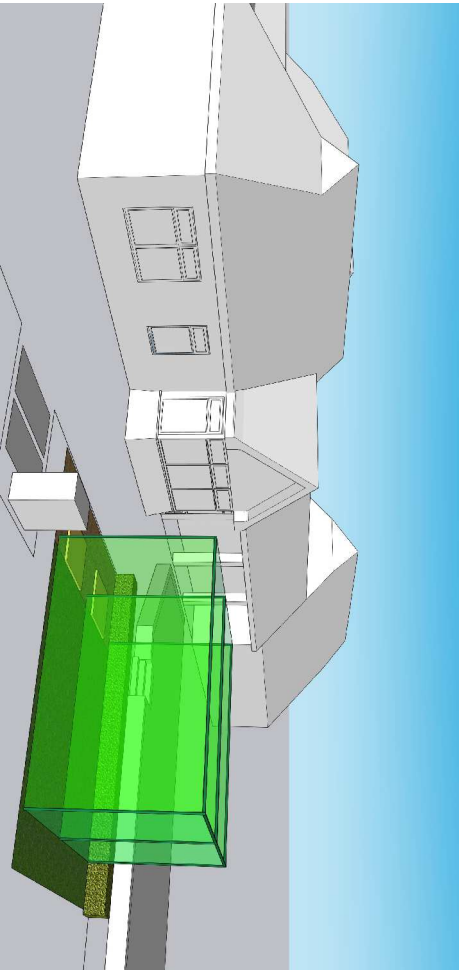
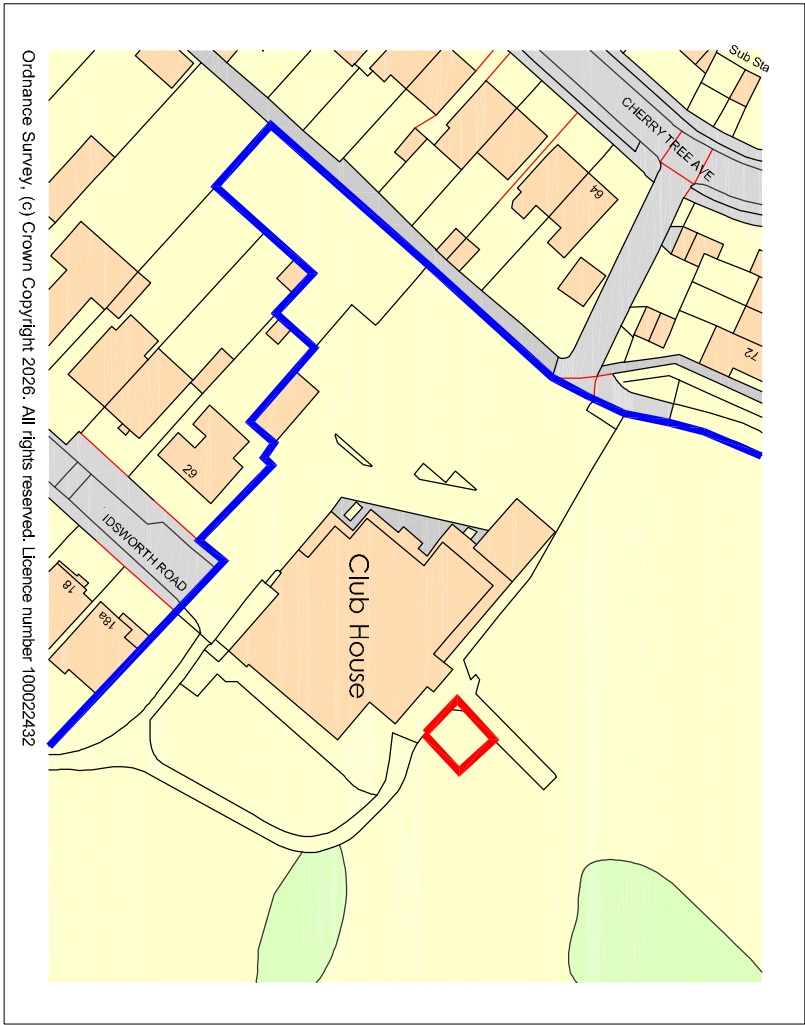
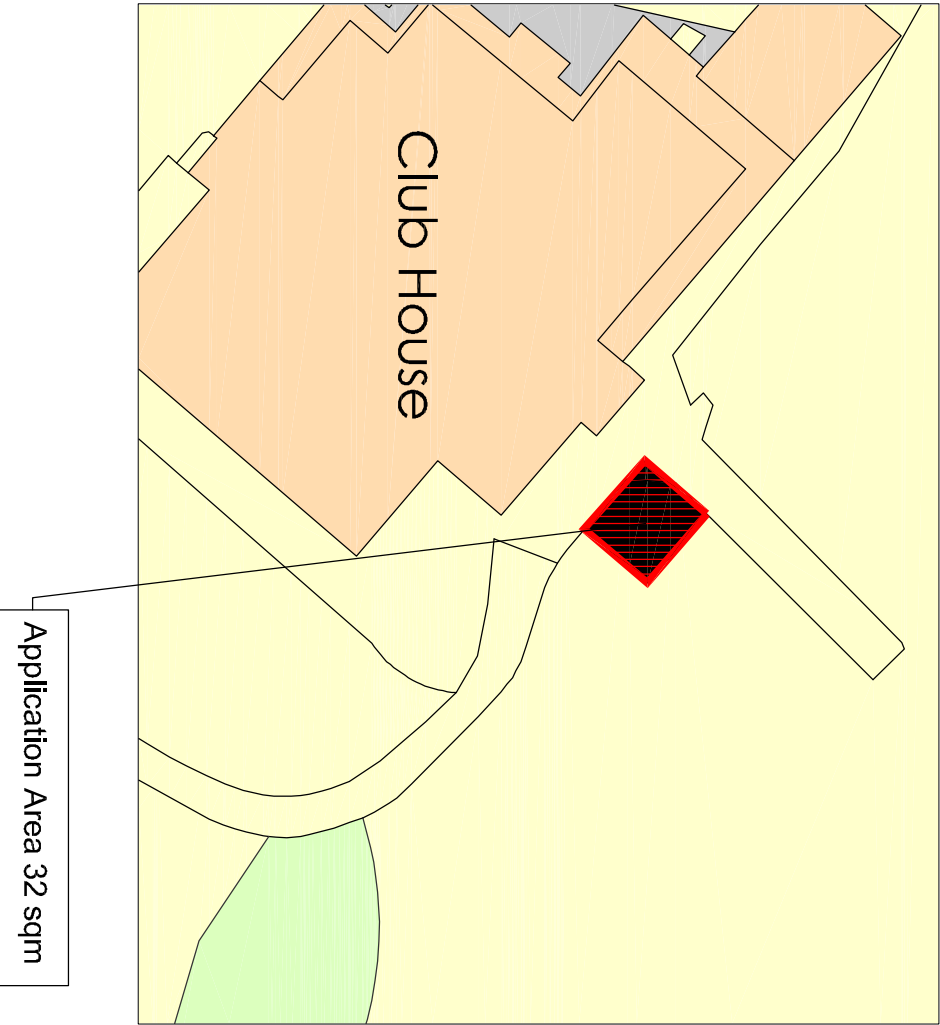


Existing Plan & Elevation

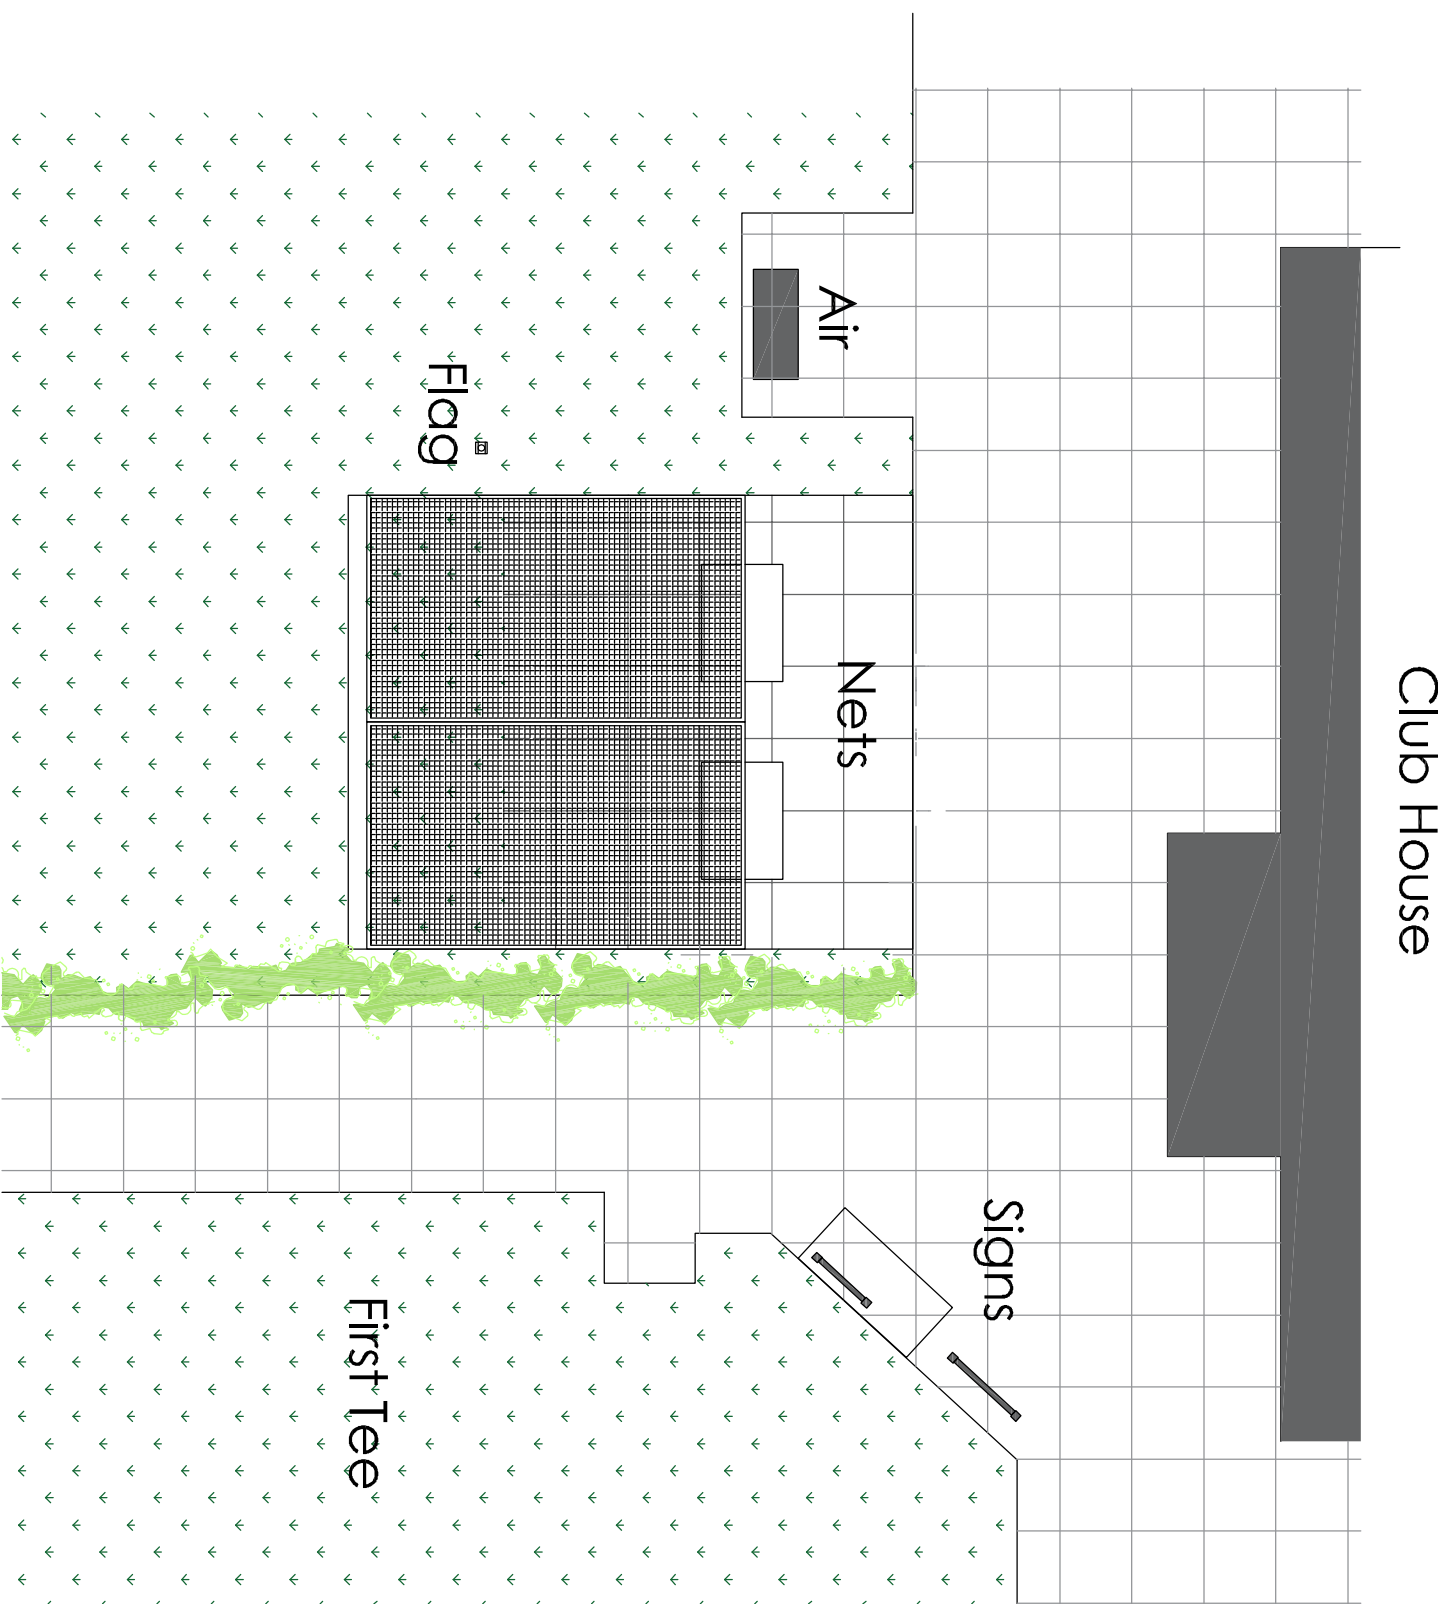

Architectural Illustrations

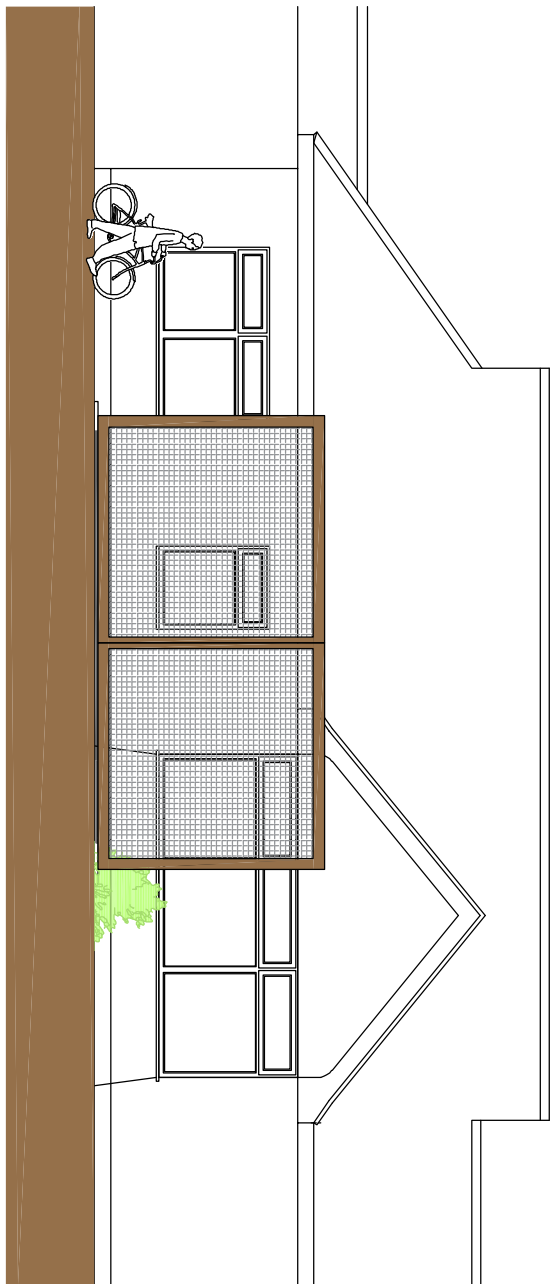

Nets Specification:

Nets 6m wide, 3m high and 5m deep, 6 x 6 oak timber frame. Green netting with a baffle net inside to the rear. Base 6.5m wide and 5.5m deep. Built off hardcore 0.40m scalings with a sharp sand layer and astroturf capping. The edging of the base will be 6 x 2 treated timber.

Proposed Plan & Elevation