
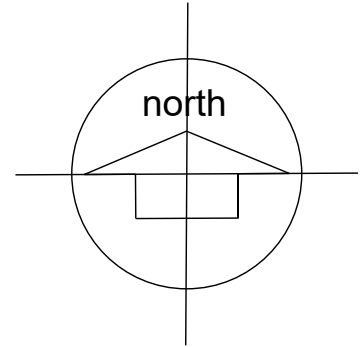


NOTES:

All dimensions to be checked on site and any discrepancy notified to The Martin Ralph Group. Written dimensions are to be used in preference to the scaled dimensions.

This drawing is the property of The Martin Ralph Group and must not be reproduced, in part or whole, or deviated from, without their permission. It is essential that prior to commencement and during construction works, the contractor reviews the drawings and specification and discusses with the practice and inconsistencies, anomalies, non-industry standard features or other concerns.


For both pricing and construction purposes structural, mechanical and electrical engineers designs, calculations and sizes etc are to take preference over the layout drawings. Any discrepancies are to be brought to the immediate attention of The Martin Ralph Group.

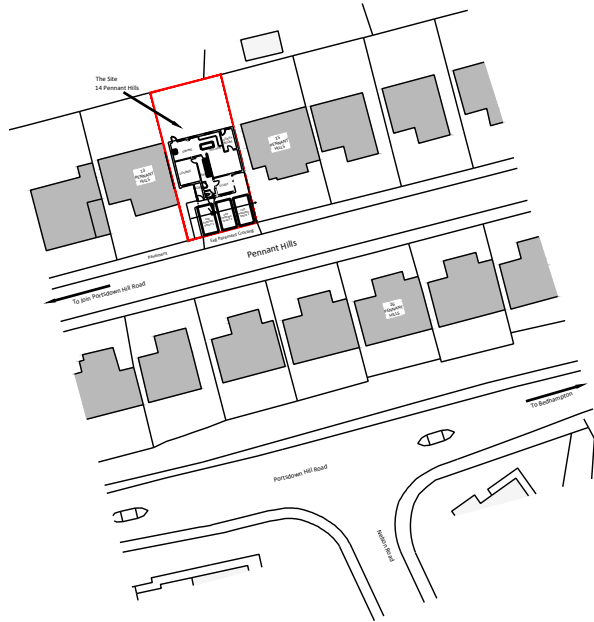

LOCATION PLAN

Scale 1:1250

Ordnance Survey, (c) Crown Copyright.
All rights reserved. Licence number 100022432
As supplied under Licence from Promap

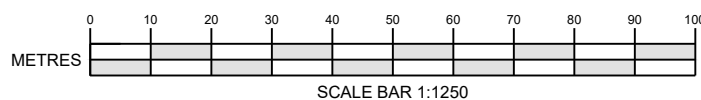

P01	25-02-26	Issued for Planning	PC	GE
REV	DATE	COMMENTS	DRN	CHK

PURPOSE FOR PLANNING

CLIENT
A. WATT
14 Pennant hills
Bedhampton
Hampshire
PO9 3JZ

PROJECT
Proposed First Floor Extension
14 Pennant hills
Bedhampton
Hampshire

DRAWING TITLE
1:1250 Location Plan

DATE 03-02-2026	SCALE 1:1250	PAPER SIZE A4
---------------------------	------------------------	-------------------------

DRAWING No.
26-07

DRAWN BY PC	REVIEWED BY AW	REVISION P01
-----------------------	--------------------------	------------------------

MARG
Martin Ralph Group



CHARTERED SURVEYORS
ARCHITECTS & ENGINEERS

11 Dragoon House,
Hussar Court,
Brambles Business Park,
Portsmouth,
Hampshire,
PO7 7SF.

www.martinralph.co.uk
rfq@martinralph.co.uk

T: 023 9225 7711