1 Roof tiles to match existing

2 uPvC windows to match existing

3 Bricks to match existing

4 Composite front door + side light

North (rear) elevation

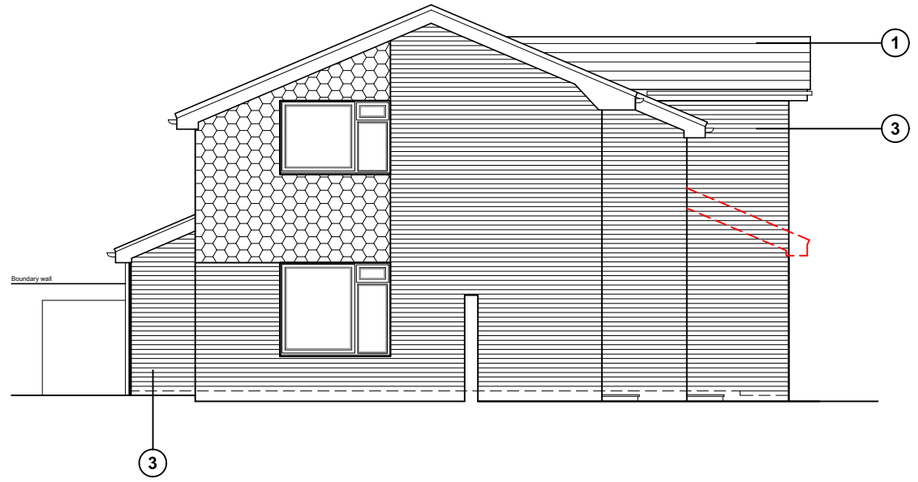

East (side) elevation

South (front) elevation

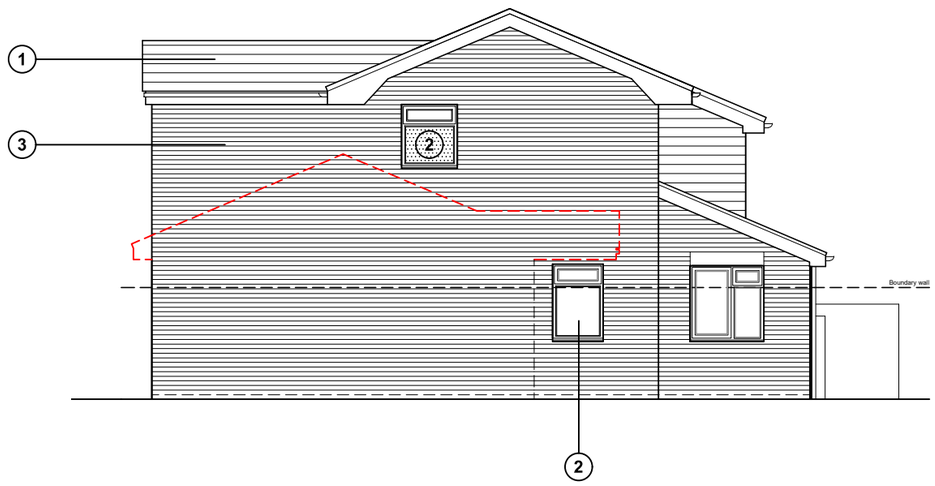

West (side) elevation

Proposed elevations scale 1:100

1 0 1 2 3 4 5 6 7 8 9m

For
MR & MRS HARMAN

Project
PROPOSED 1ST FLOOR EXTENSION AT 21 WENSLEY GARDENS, EMSWORTH, HANTS, PO10 7RA

Title
PROPOSED ELEVATIONS

Date	Drawn	Scale	Checked
FEB 2026	JB	1:100 @ A3	-

Job Number	Drawing Number	Revision
PL.967.26	-05	A

Office Tel:
01243 933732

Email:
admin@jb-architecturedesign.com

Web:
www.jb-architecturedesign.com

JB ARCHITECTURE