


- 1 Single ply flat roof
- 2 Bricks to match existing
- 3 uPvc doors & windows to match existing
- 4 Roof tiles to match existing
- 5 Aluminum sliding doors
- 6 Skylight / Roof lantern - Velux (or similar product)
- 7 Decking / patio
- 8 Render to match existing

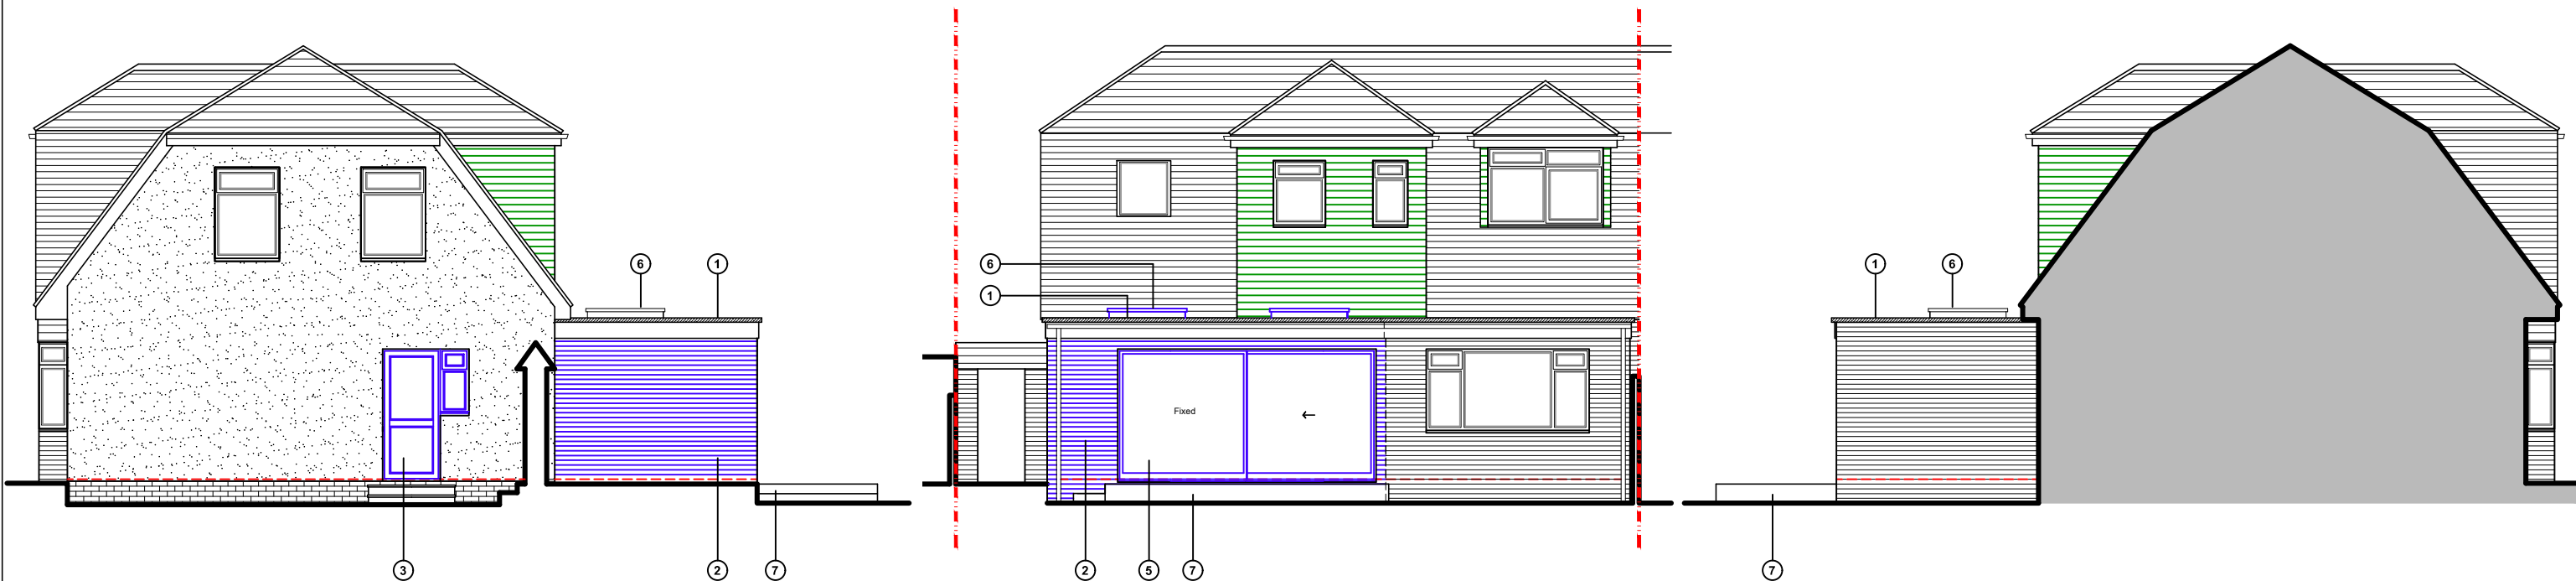


Side (north) elevation

Rear (west) elevation

Side (south) elevation

Proposed elevations - dwelling scale 1:100

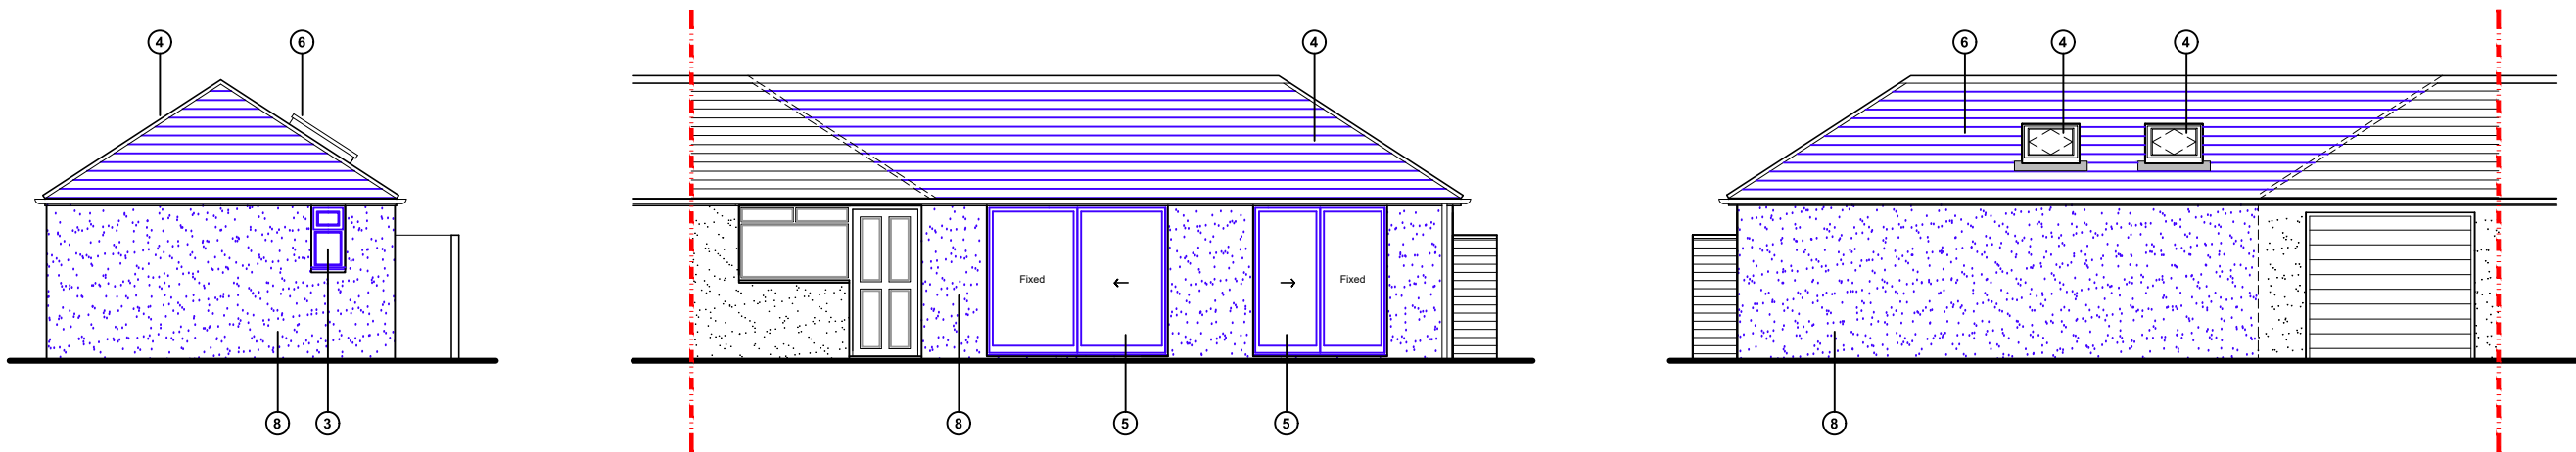

Side (north) elevation

Rear (east) elevation

Front (west) elevation

Proposed elevations - garage scale 1:100



For MR & MRS BAYFIELD	Title PROPOSED ELEVATIONS		
Project PROPOSED EXTENSIONS 41 LONDON ROAD, WIDLEY, WATERLOOVILLE, PO7 5AQ	Date FEB 2026	Drawn JB	Scale 1:100 @ A3
	Job Number PL977.26	Drawing Number -05	Checked - Revision B

j b architects
E: admin@jb-architecturedesign.com
W: www.jb-architecturedesign.com
T: 01243 933732