North (rear) elevation

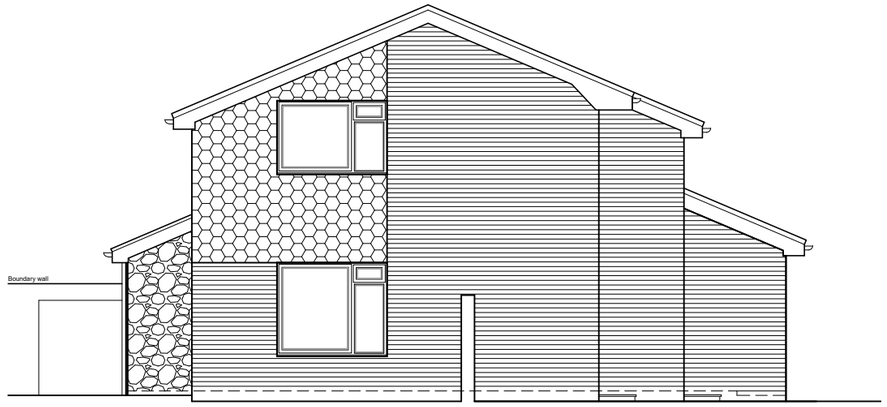

East (side) elevation

South (front) elevation

West (side) elevation

Existing elevations scale 1:100

1 0 1 2 3 4 5 6 7 8 9m

For MR & MRS HARMAN		Title EXISTING ELEVATIONS	
Project PROPOSED 1ST FLOOR EXTENSION AT 21 WENSLEY GARDENS, EMSWORTH, HANTS, PO10 7RA	Date FEB 2026	Drawn JB	Scale 1:100 @ A3
	Checked -		
	Job Number PL.967.26	Drawing Number -03	Revision

Office Tel:
01243 933732

Email:
admin@jb-architecturedesign.com

Web:
www.jb-architecturedesign.com

JB ARCHITECTURE