

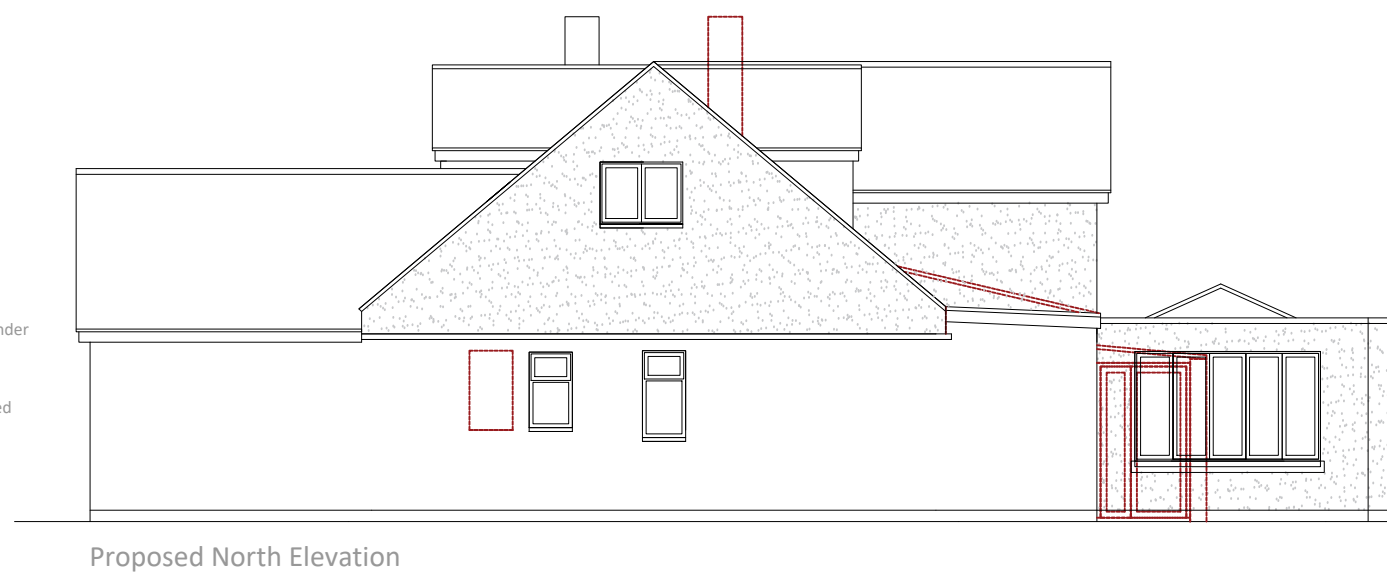
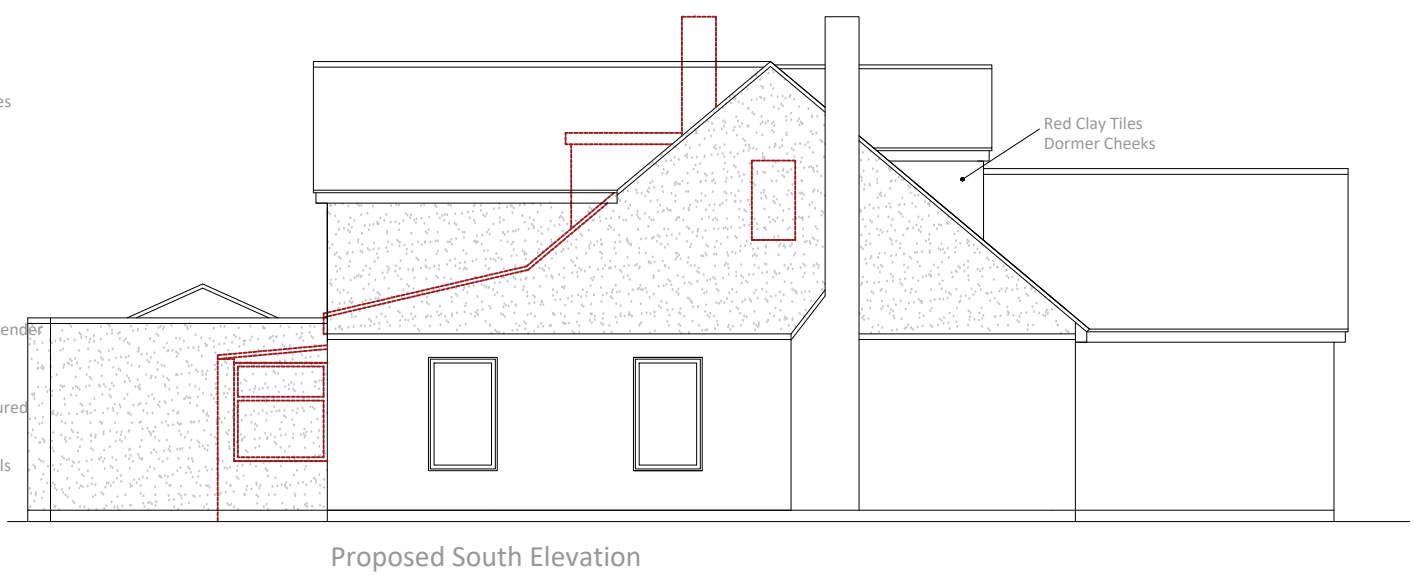
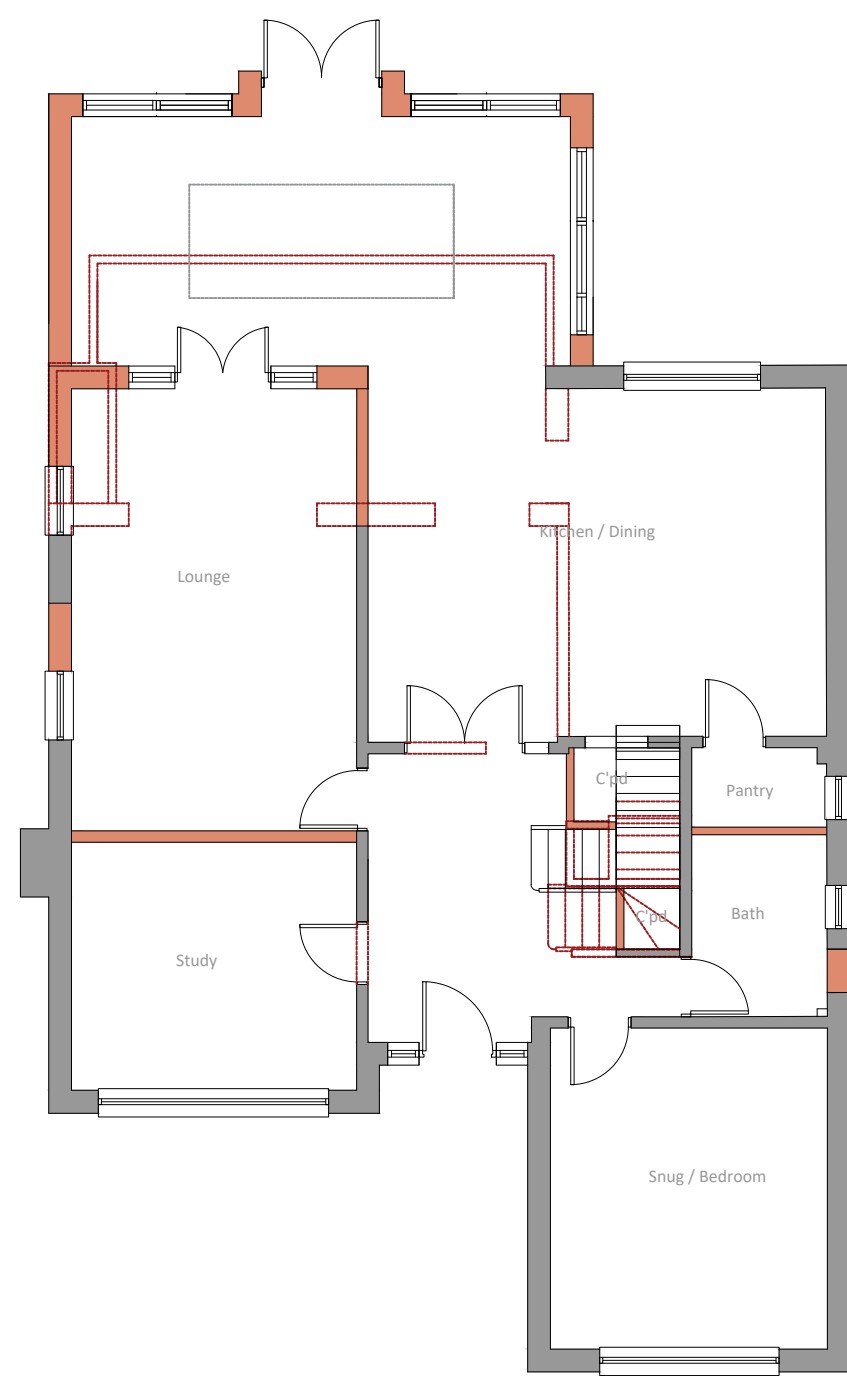


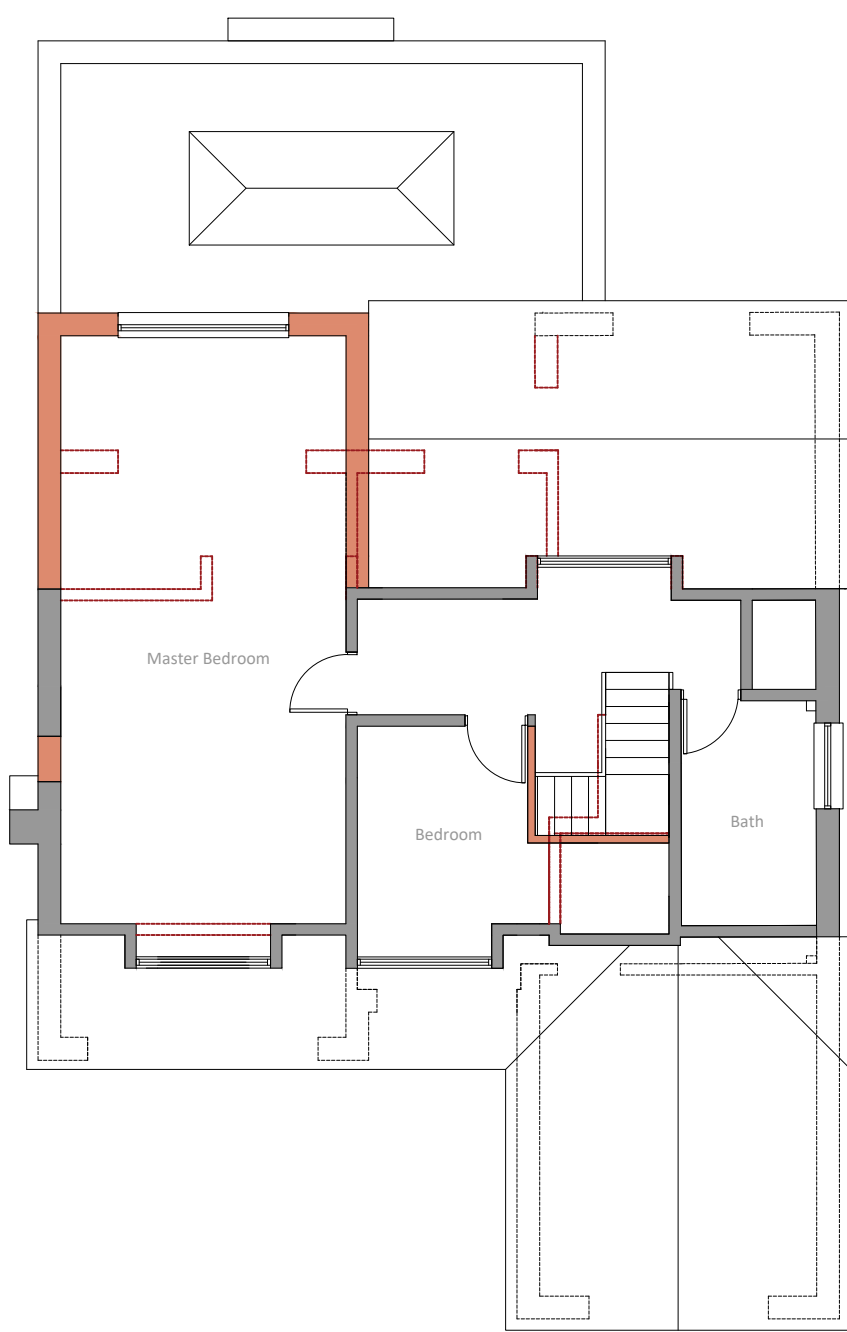

Rev F - Window colour amended - 27-02-26
 Rev E - Chimney Amended - 26-01-26
 Rev D - Amendments to client comments - 08-01-26
 Rev C - Amendments to client comments - 07-01-26
 Rev B - Amendments to client comments - 17-12-25
 Rev A - Amendments to client comments - 10-12-25

detail			
3 Southbrook Close Proposed Plans			
a1 scale	a3 scale		rev
1:100	1:200	SC2025-PD101	F

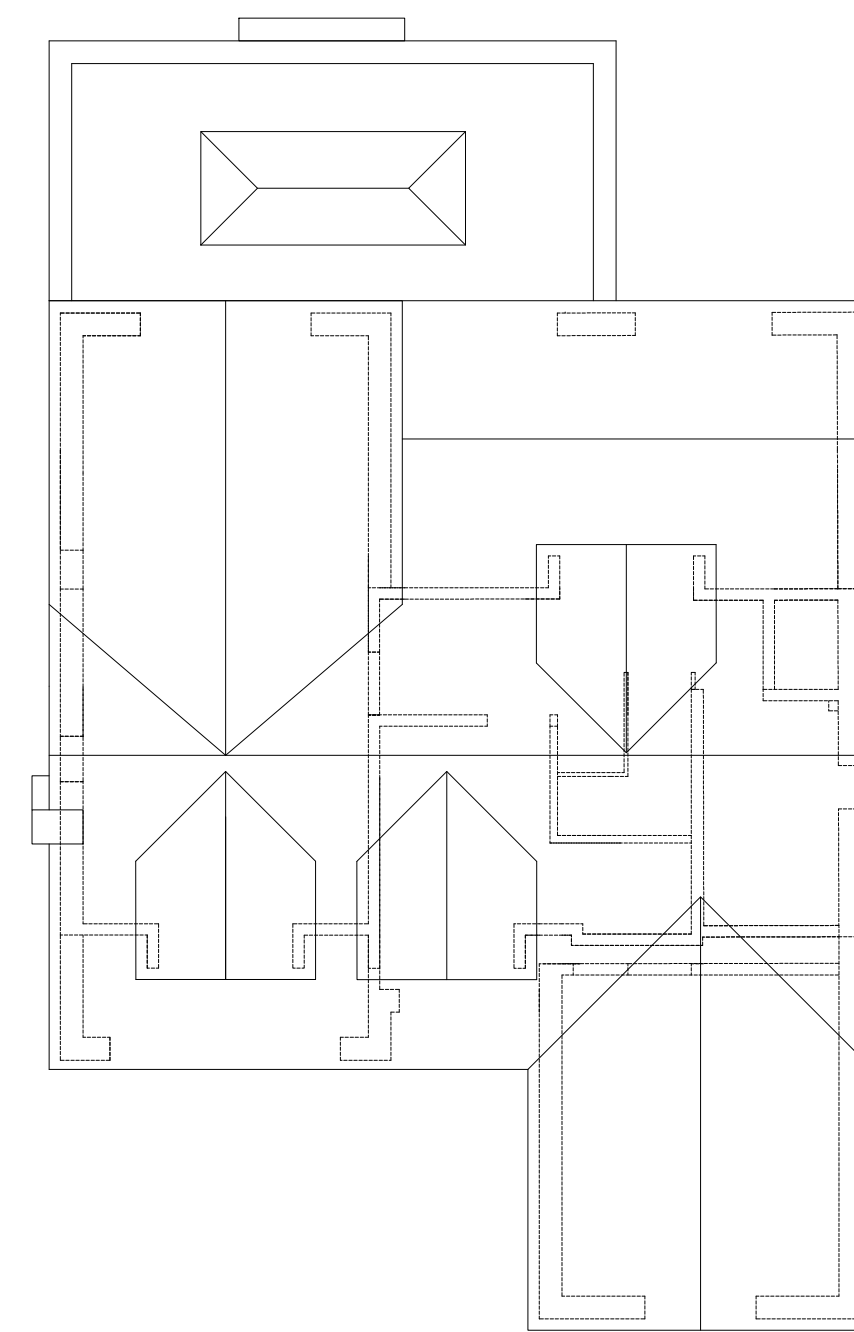