



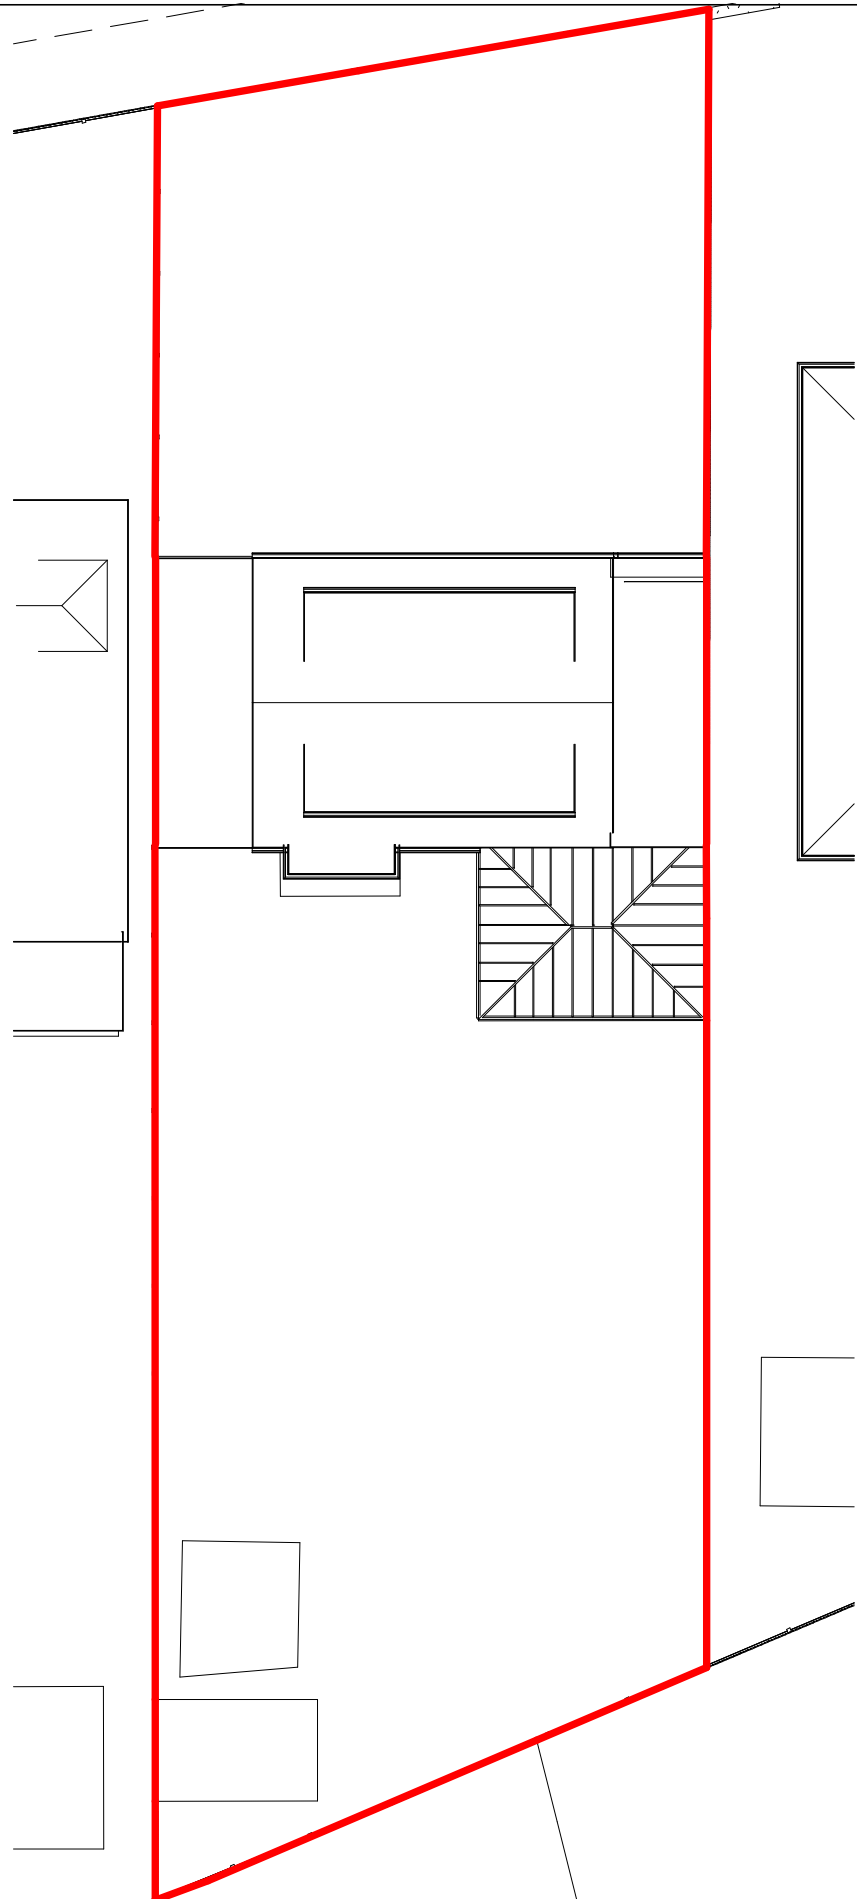

Levels
The site is level hence no level survey has been provided
Flood Risk
This site does fall in a flood risk area and a flood risk assessment has been provided
Tree Survey
This proposal has no impact on trees
Parking Provision
This site retains 4 parking spaces
Boundary Treatment
The boundaries are defined 1.8m timber panel fencing and hedges

2 Main Site Plan
1 : 200

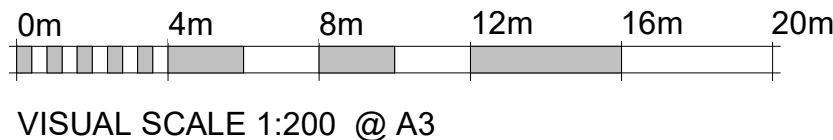

1 Location Plan
1 : 1250

This map was purchased from emapsite.com on 15.12.2025 and is subject to the following © Crown copyright and database rights
Ordnance Survey AC0000808122

