


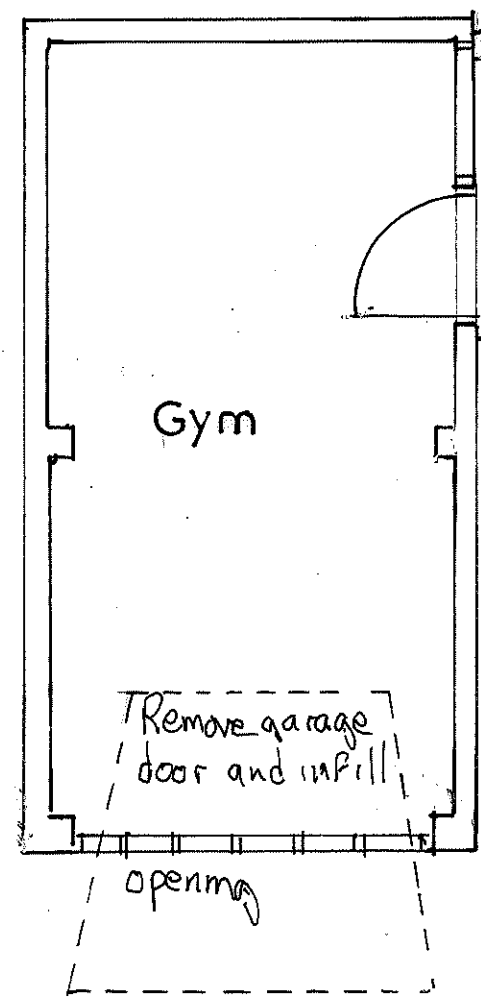
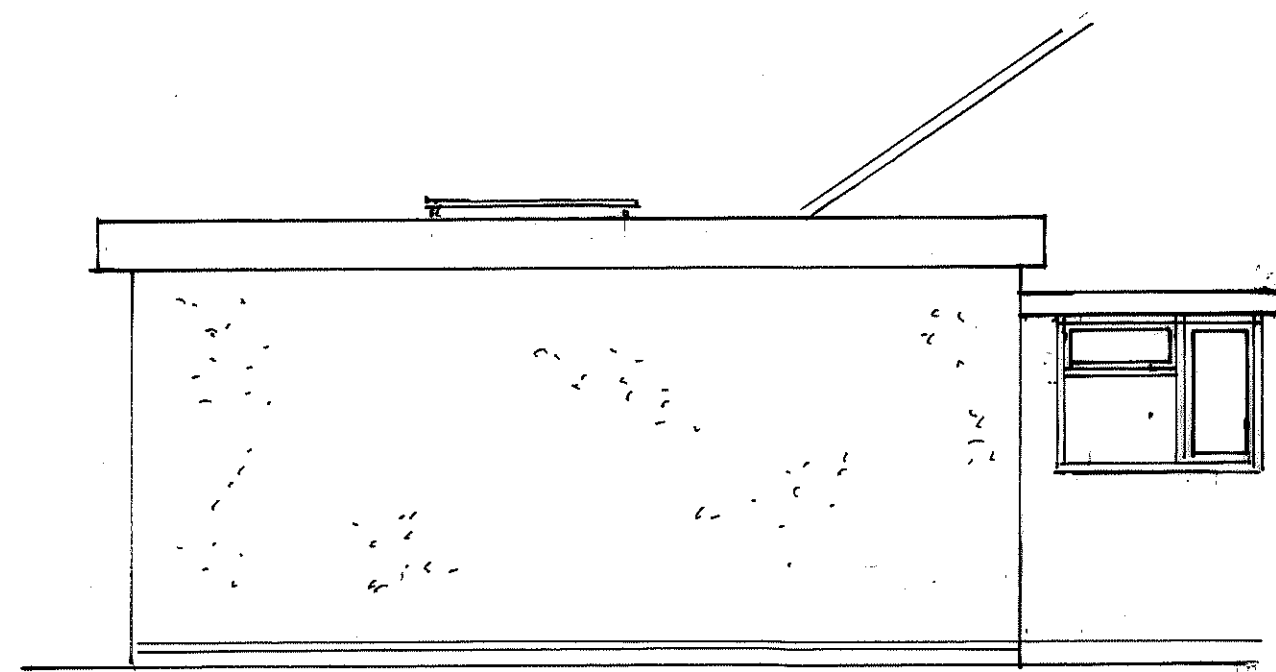


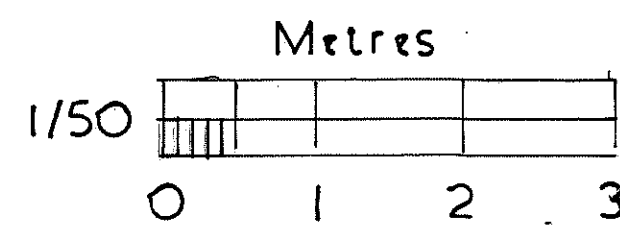



North Side

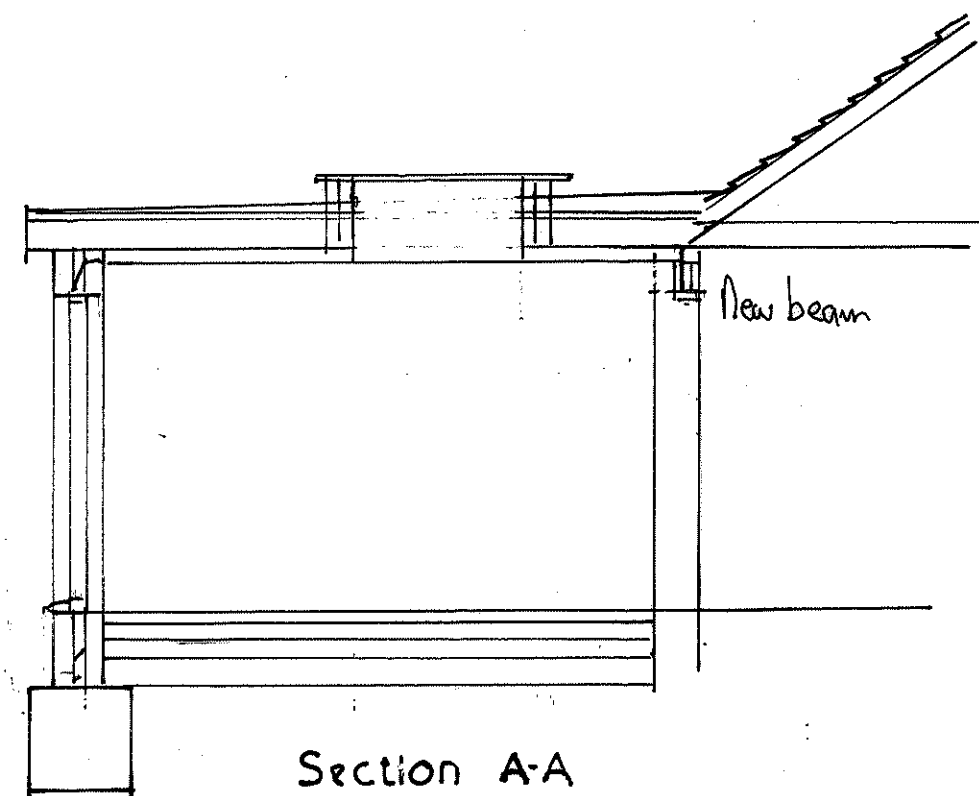

Section A-A

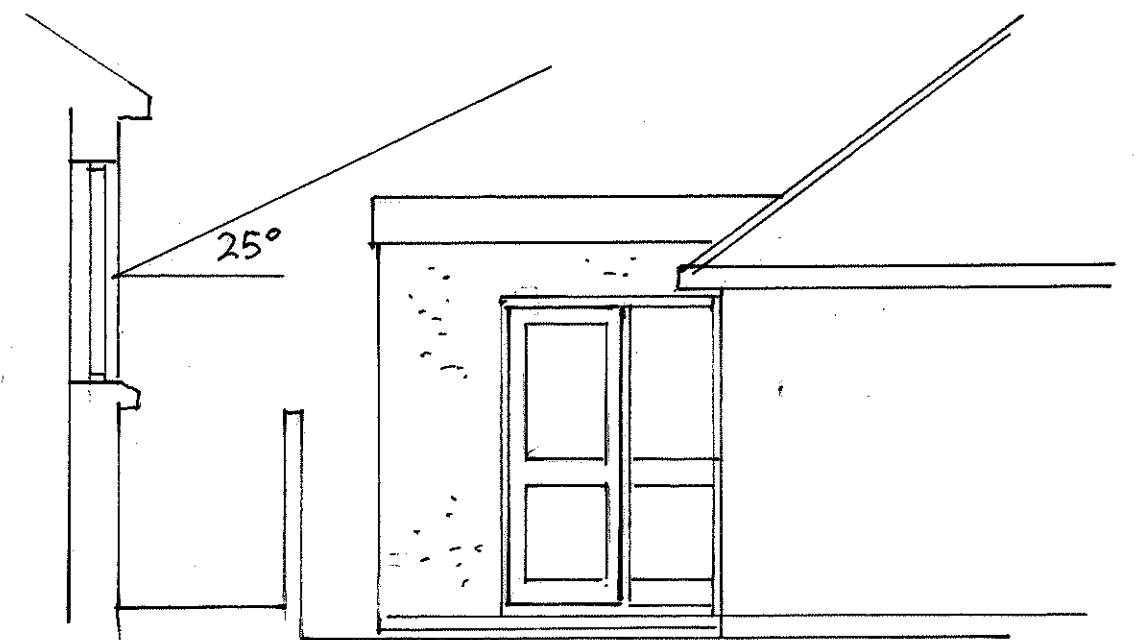


West Side

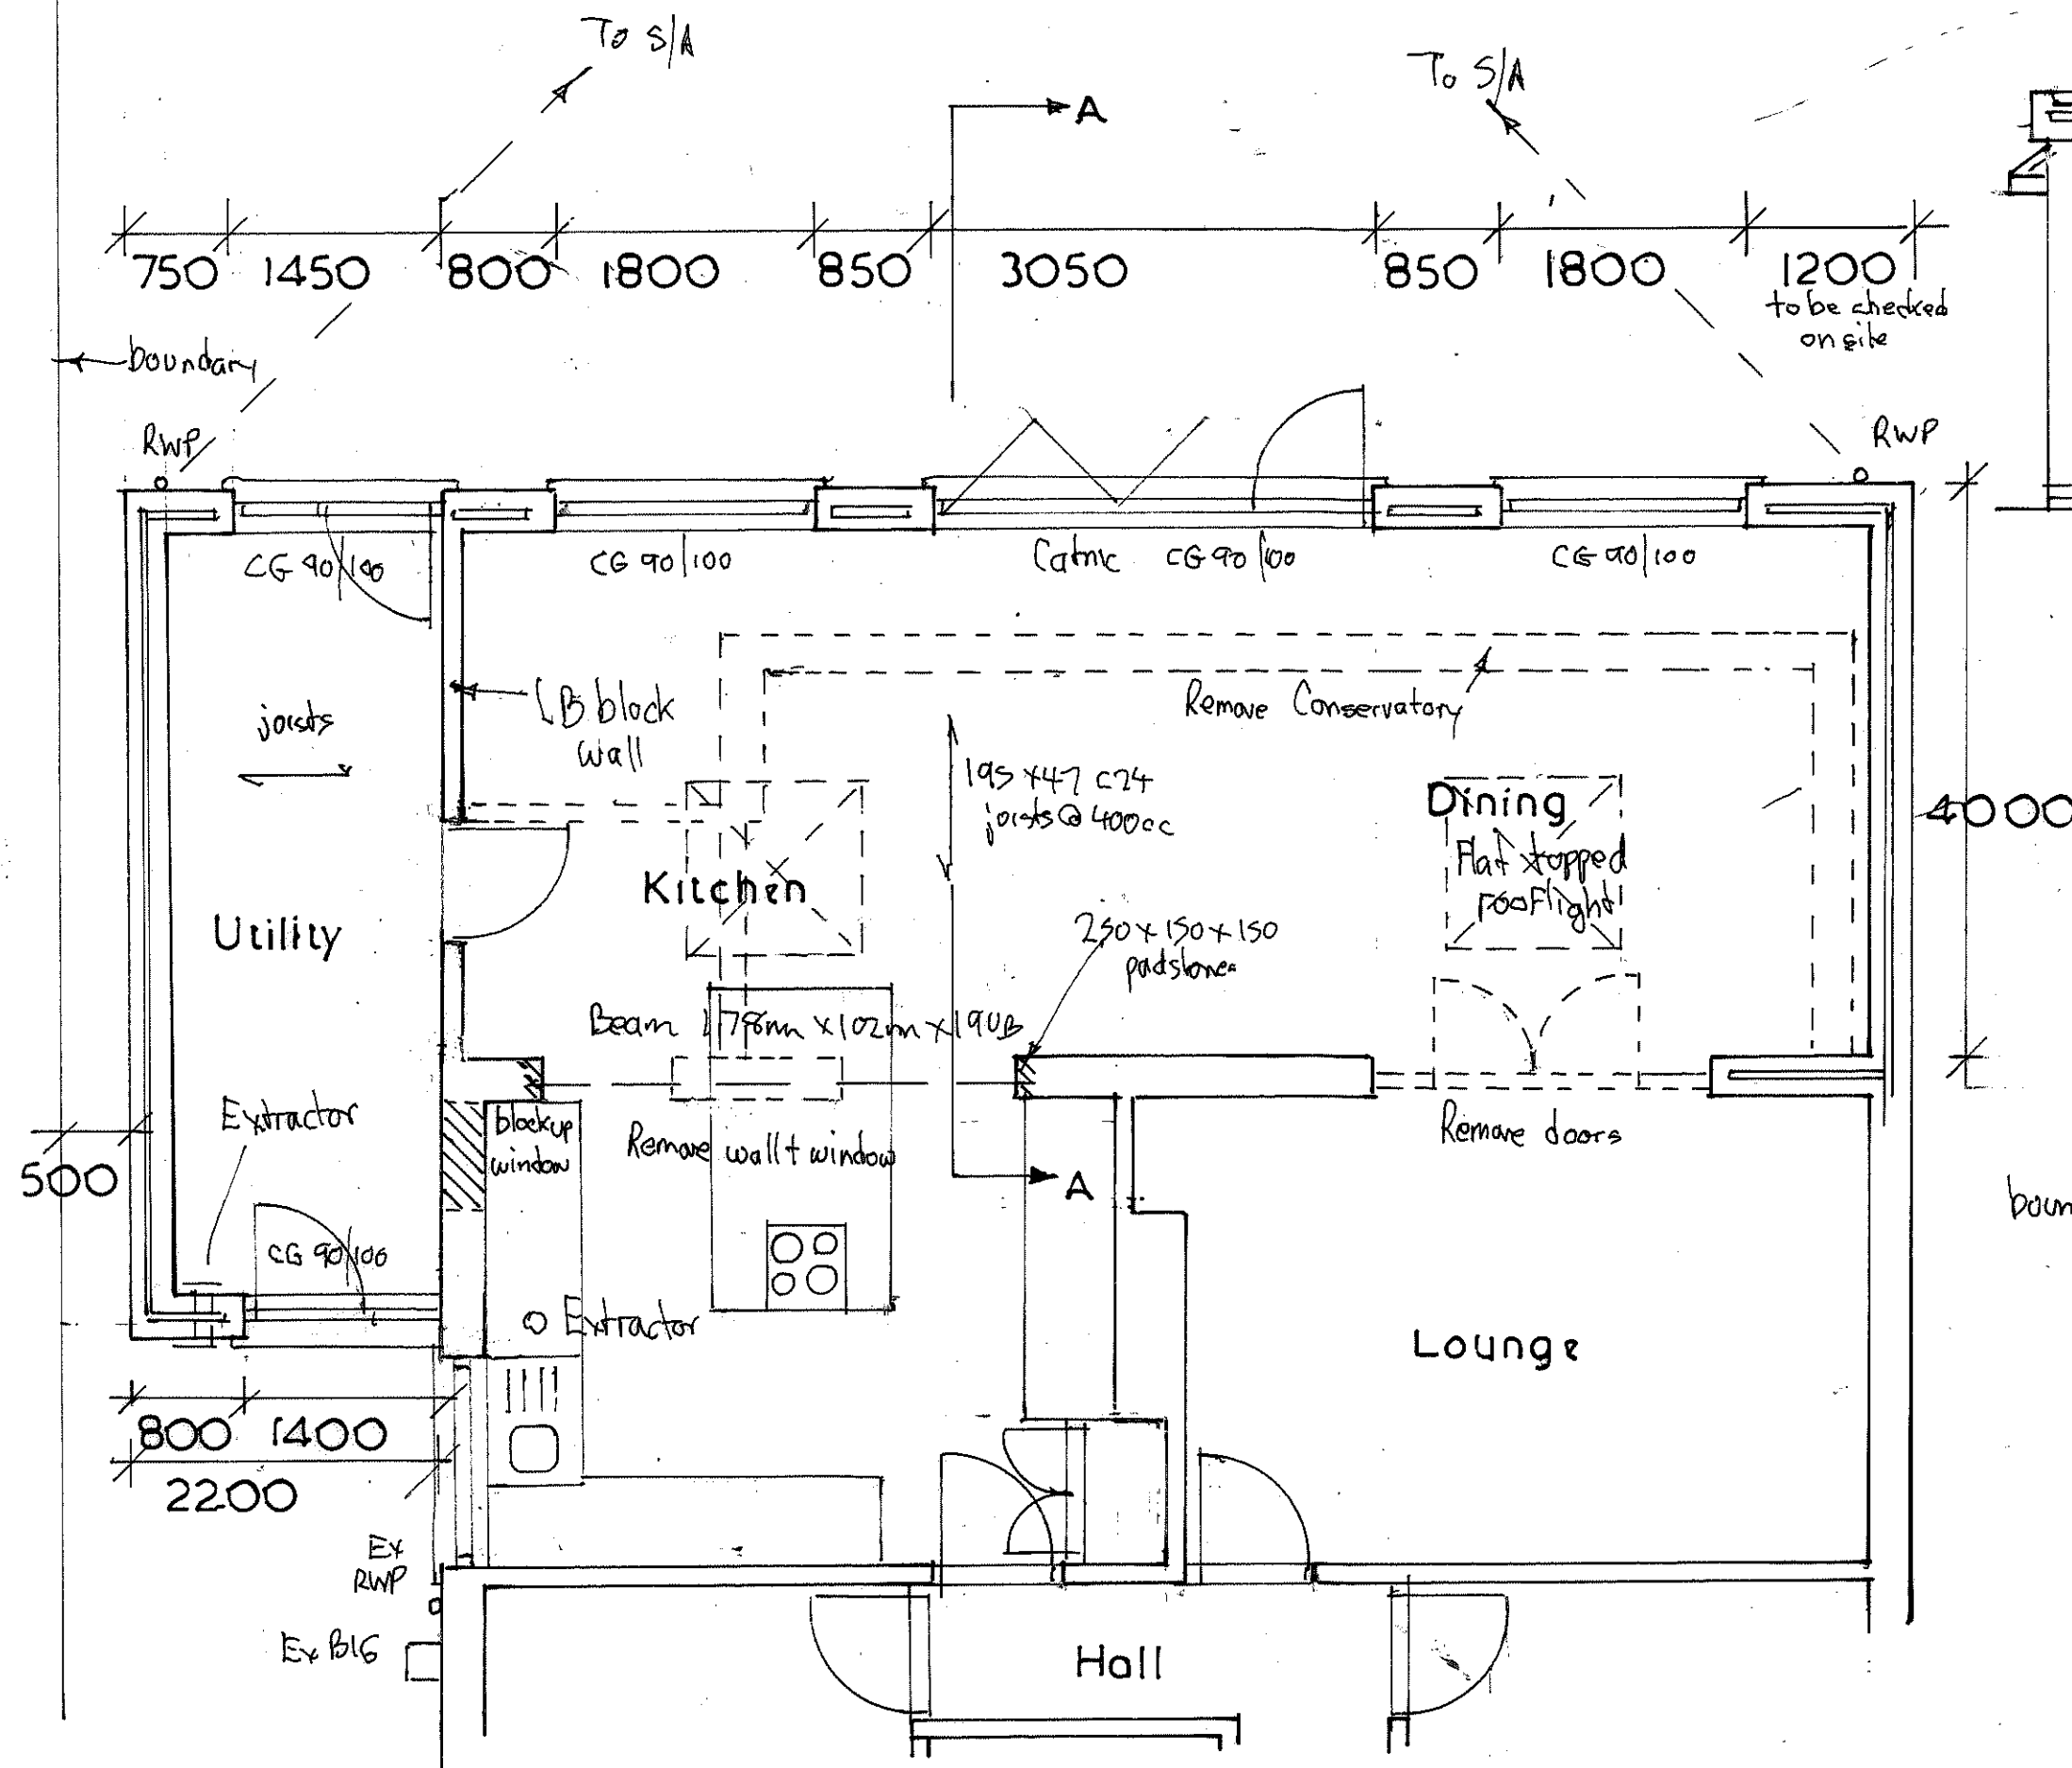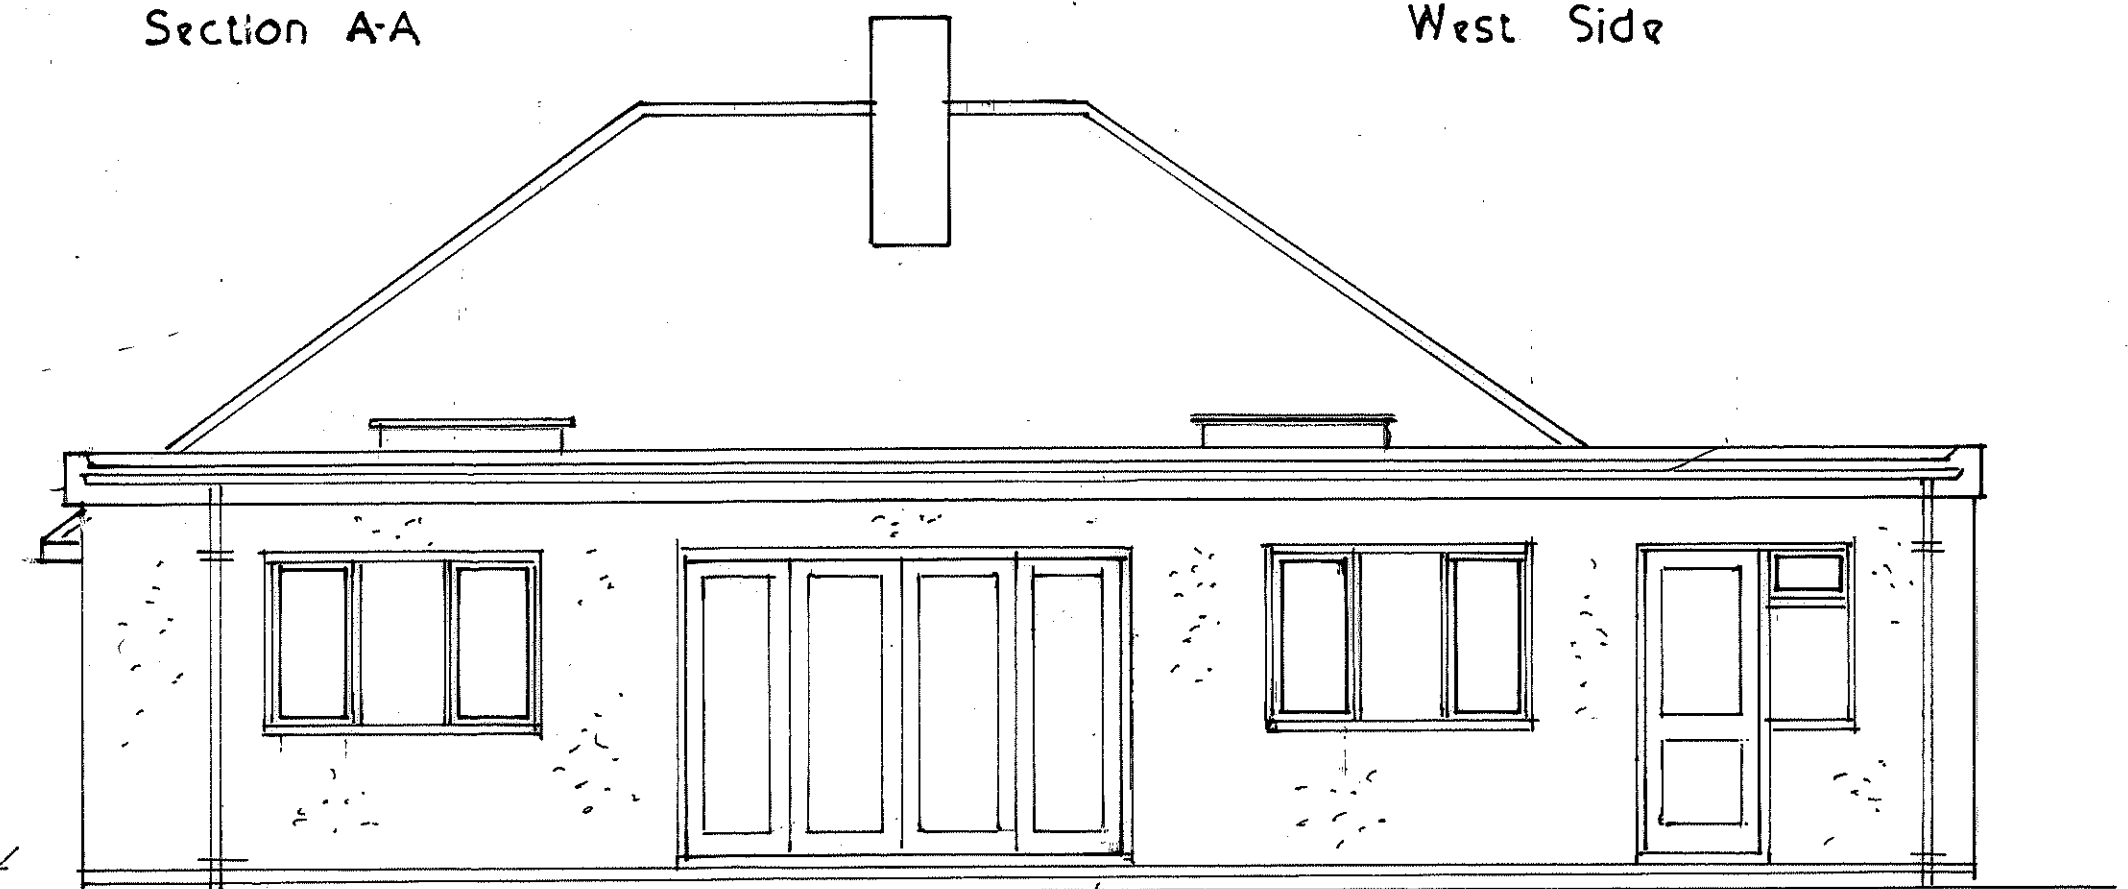

K rendered finish

Rear


2 courses of face brickwork

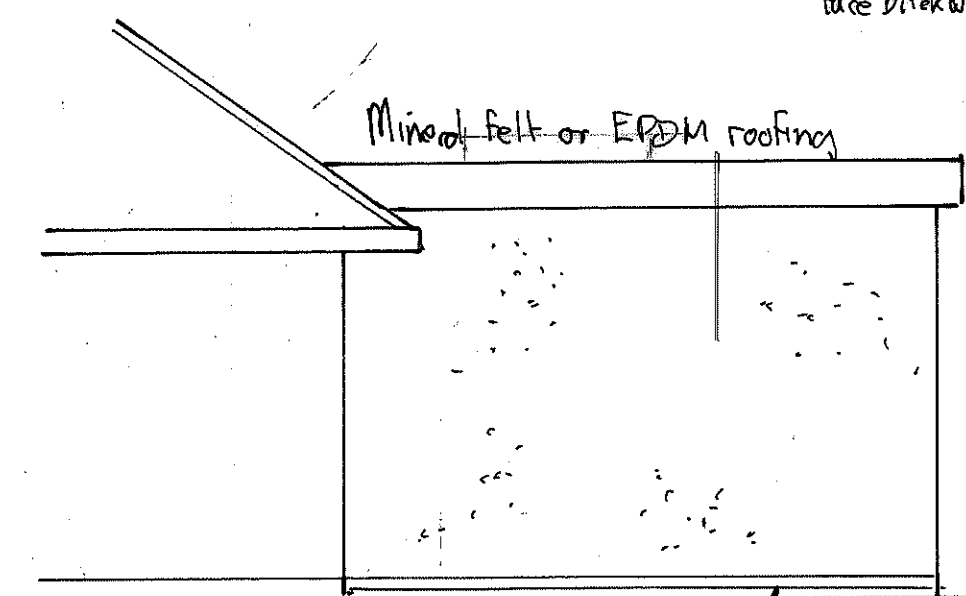

East Side

2 courses of face brickwork

Winscombe Avenue

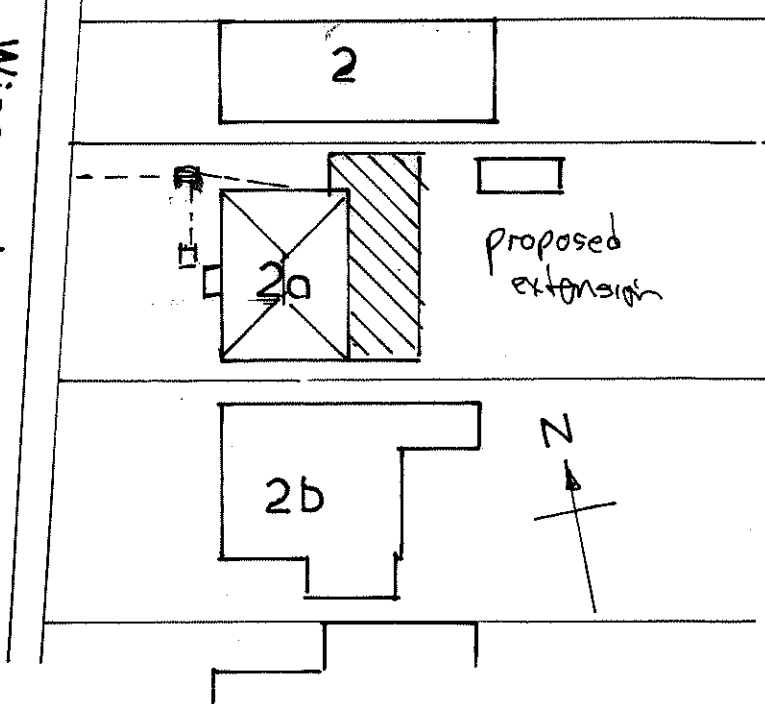

Site Plan 1/500

PROPOSED REAR EXTENSION
2a, WINSCOMBE AVENUE,
WATERLOOVILLE.

Drawing 1st of 2

Rev C increased to 4m
Rev B rooflights added
Rev A boundaries revised