



Aerial-Roof-LightStudy-Existing-SpringEquinox-Noon



Aerial-Roof-LightStudy-Planning-Proposed-SpringEquinox-Noon



Aerial-Roof-LightStudy-Existing-SummerSolstice-Noon



Aerial-Roof-LightStudy-Planning-Proposed-SummerSolstice-Noon



Aerial-Roof-LightStudy-Existing-AutumnEquinox-Noon




Aerial-Roof-LightStudy-Planning-Proposed-AutumnEquinox-Noon



Aerial-Roof-LightStudy-Existing-WinterSolstice-Noon



Aerial-Roof-LightStudy-Planning-Proposed-WinterSolstice-Noon

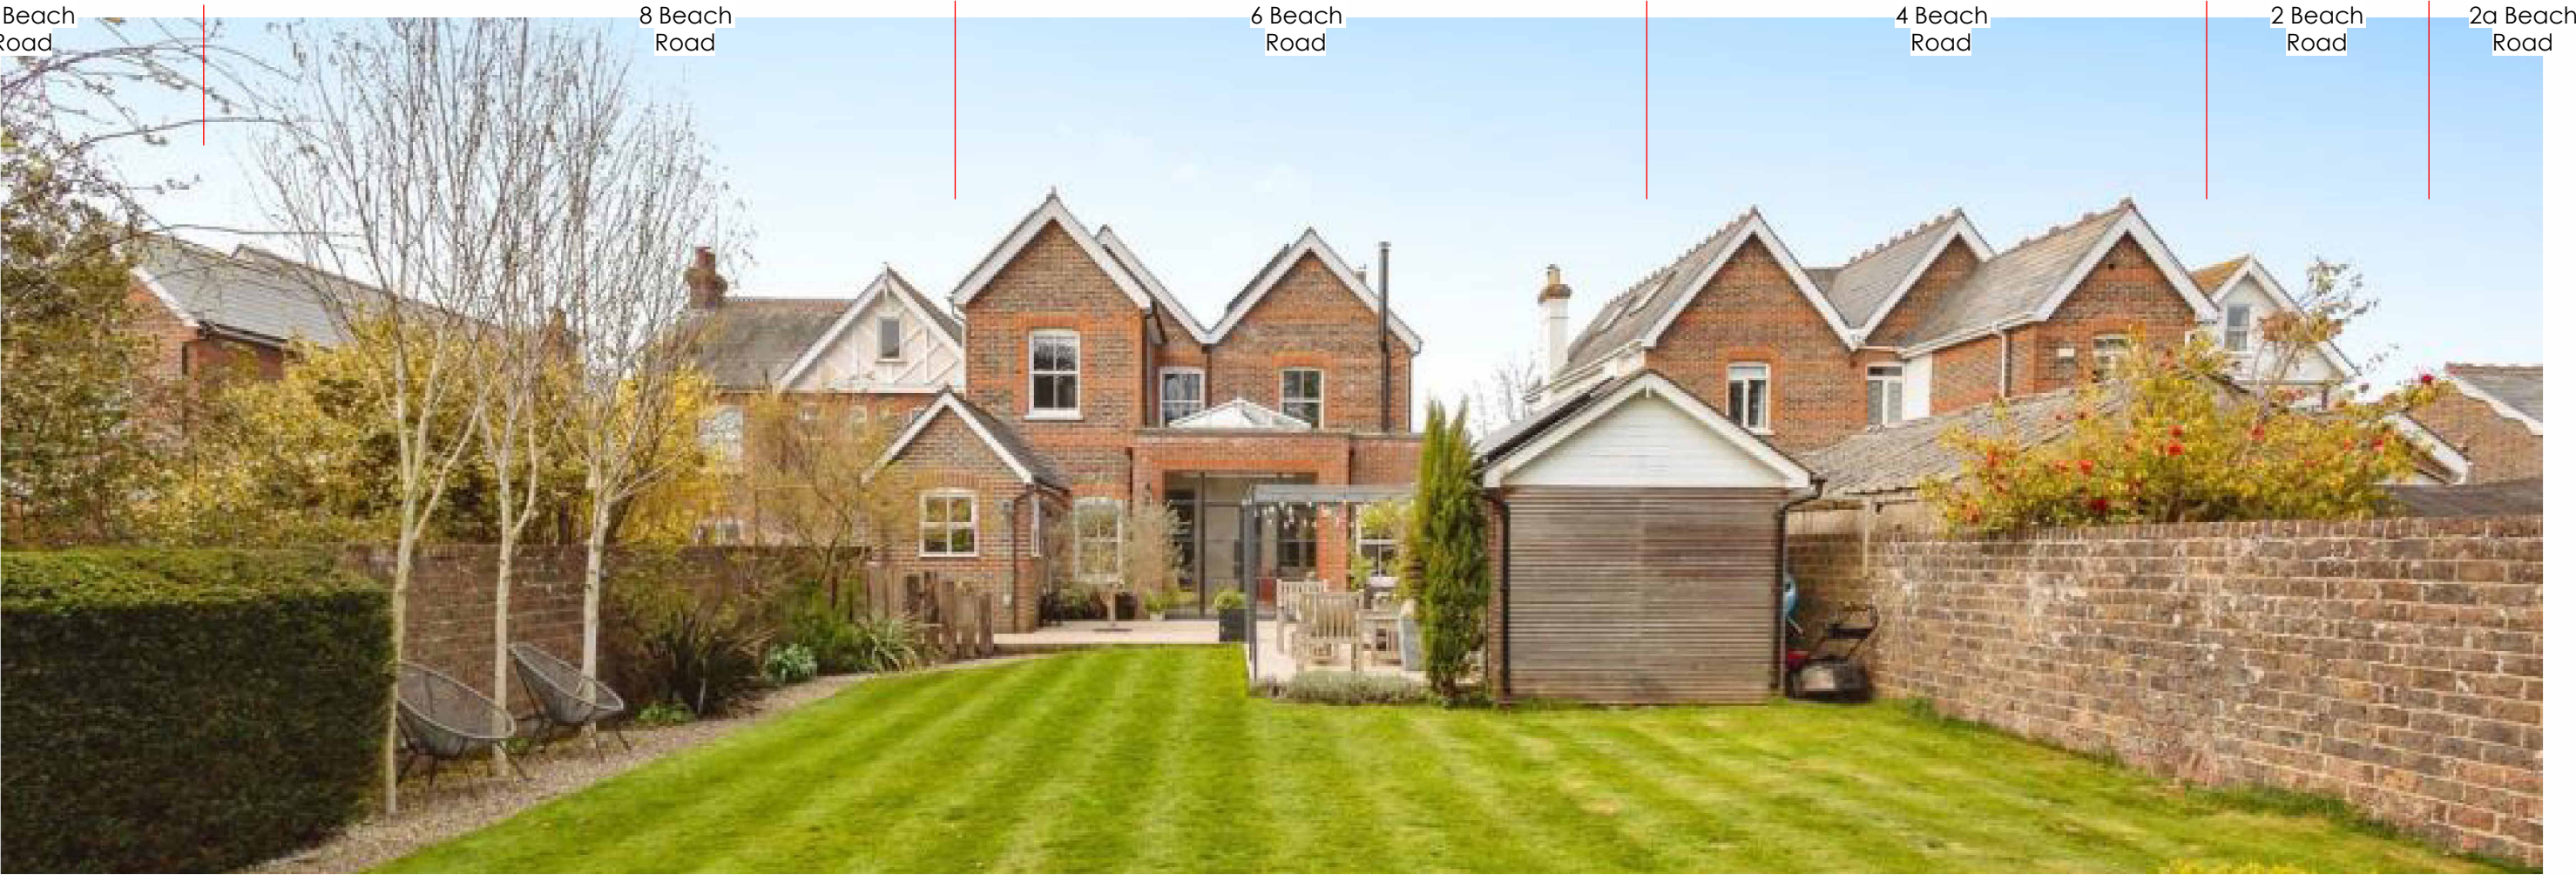

View of the rear garden at 6 Beach Road. Showing the two storey pitched element to the left with the tall flat roof to the right




View of 8 Beach Road from the garden showing it sat recessed to the neighbouring properties



View of 10 Beach Road from the garden at 8 beach Road



View of 6 Beach Road from the garden at 8 Beach Road

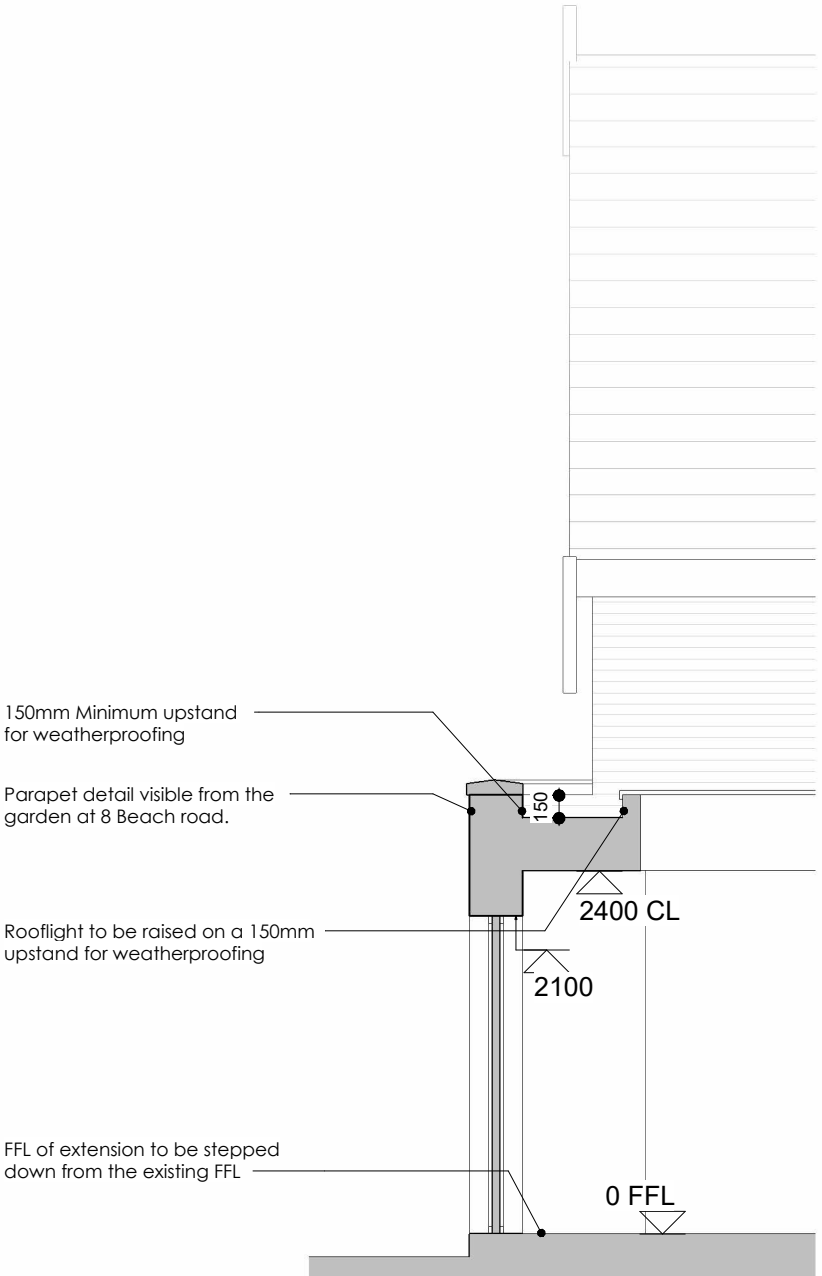

Indicative rear extension section
1 : 50

Rev	Date	Note	Author	Checked
P01	27.02.2026	Revised to Planners Comments	TJ	JP

Project	REAR EXTENSION TO 8 BEACH ROAD, EMSWORTH PO10 7JS	Drawing	Aerial Light Study	Rev	P01
Client	GARARD & JAN DUCKER	Job-Draw Number	25042-PL-320		

Status	Planning	Scale	1 : 50	Sheet Size	A1
JPA Project No.	25042	Date	FEB 2026		

